


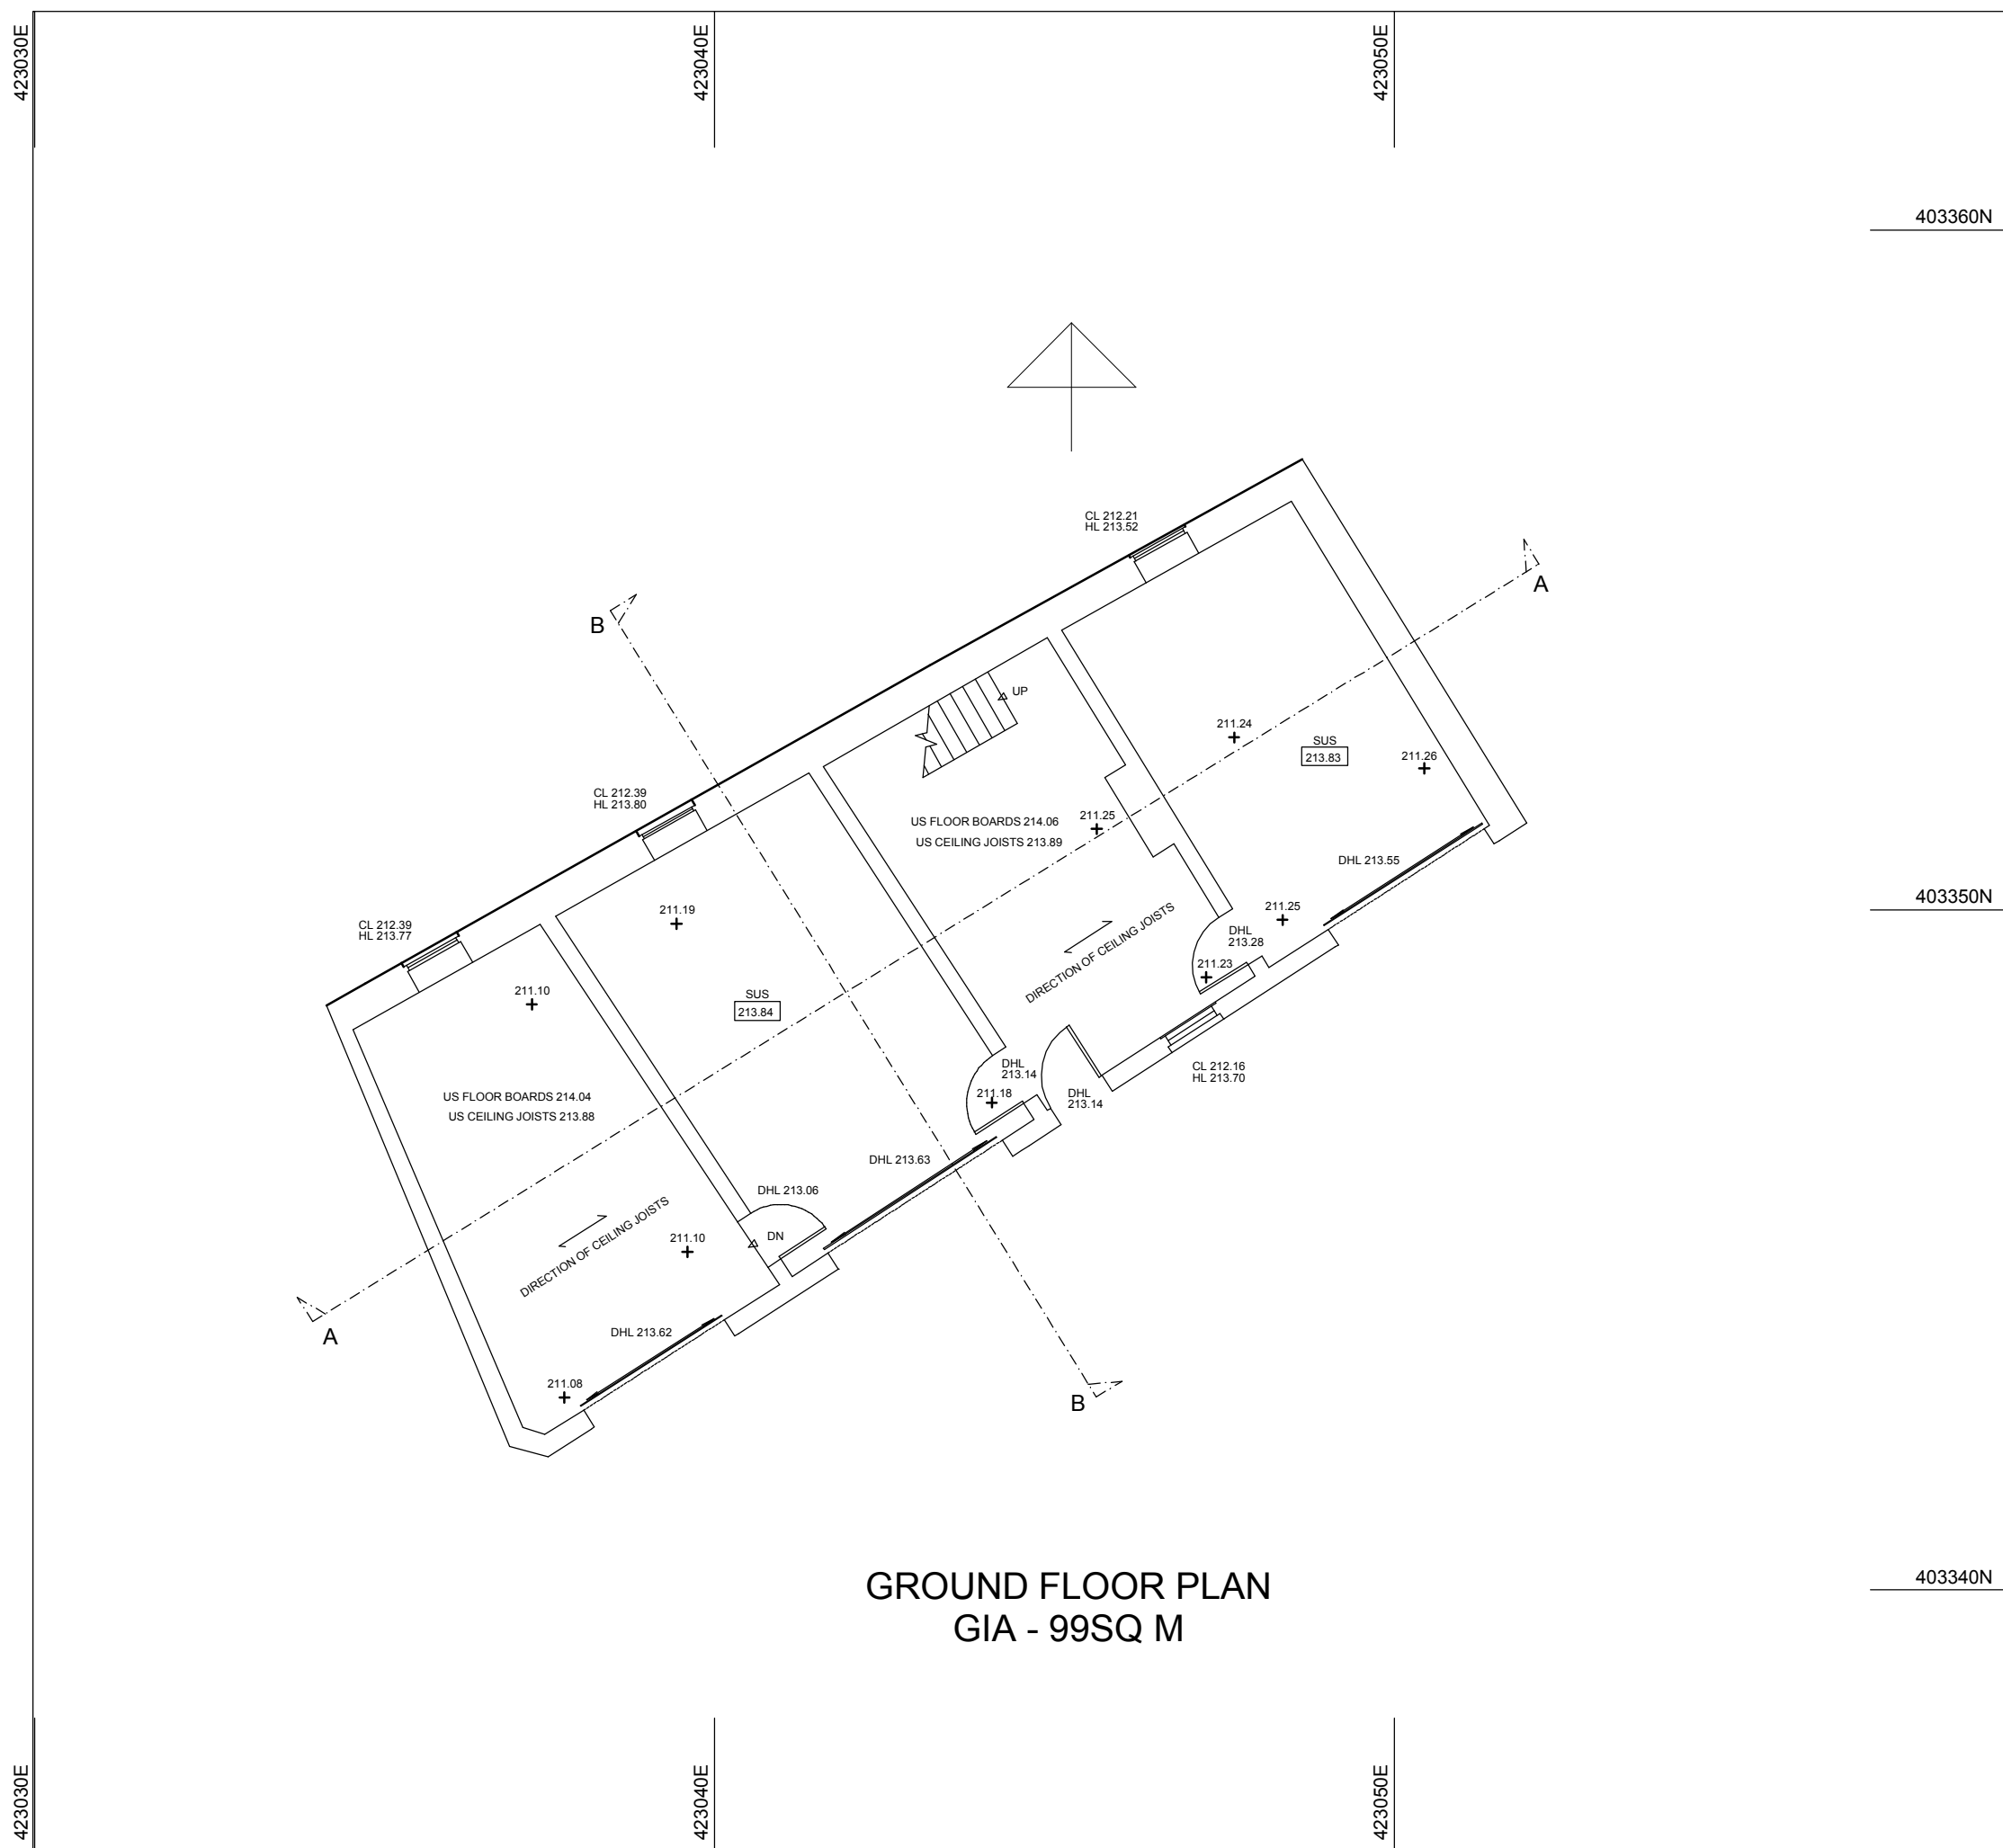


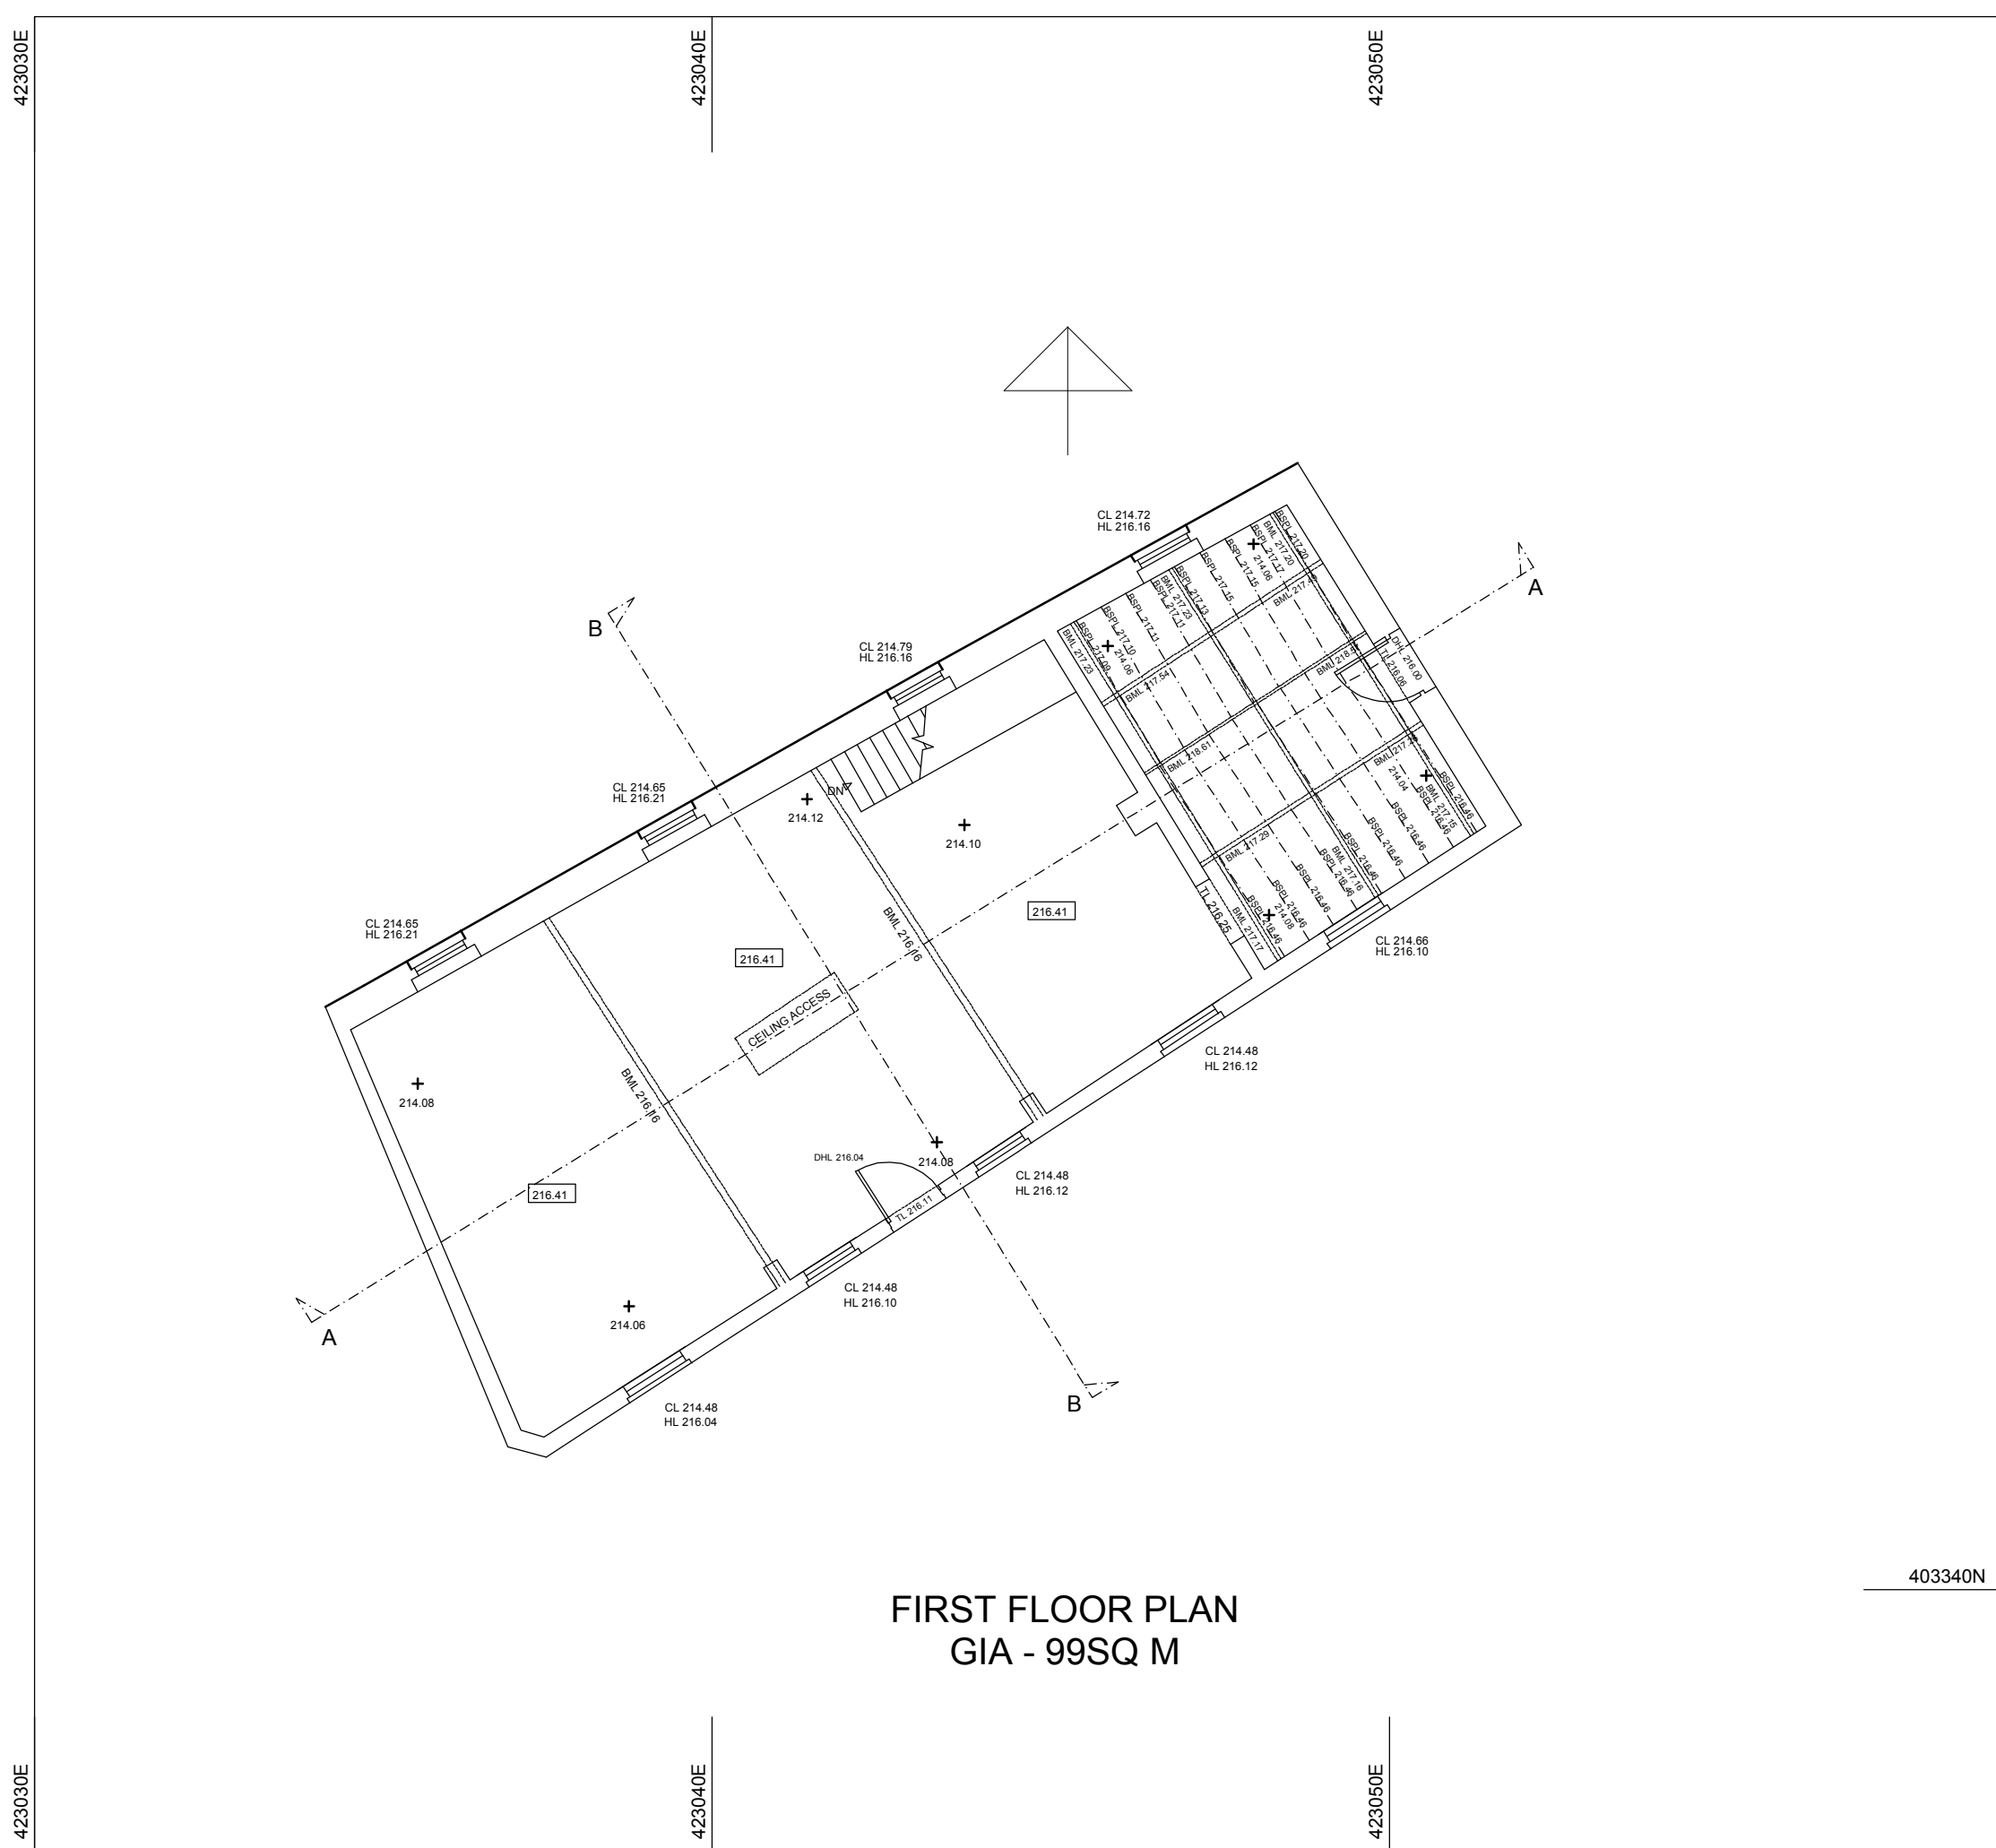


ELEVATION 1

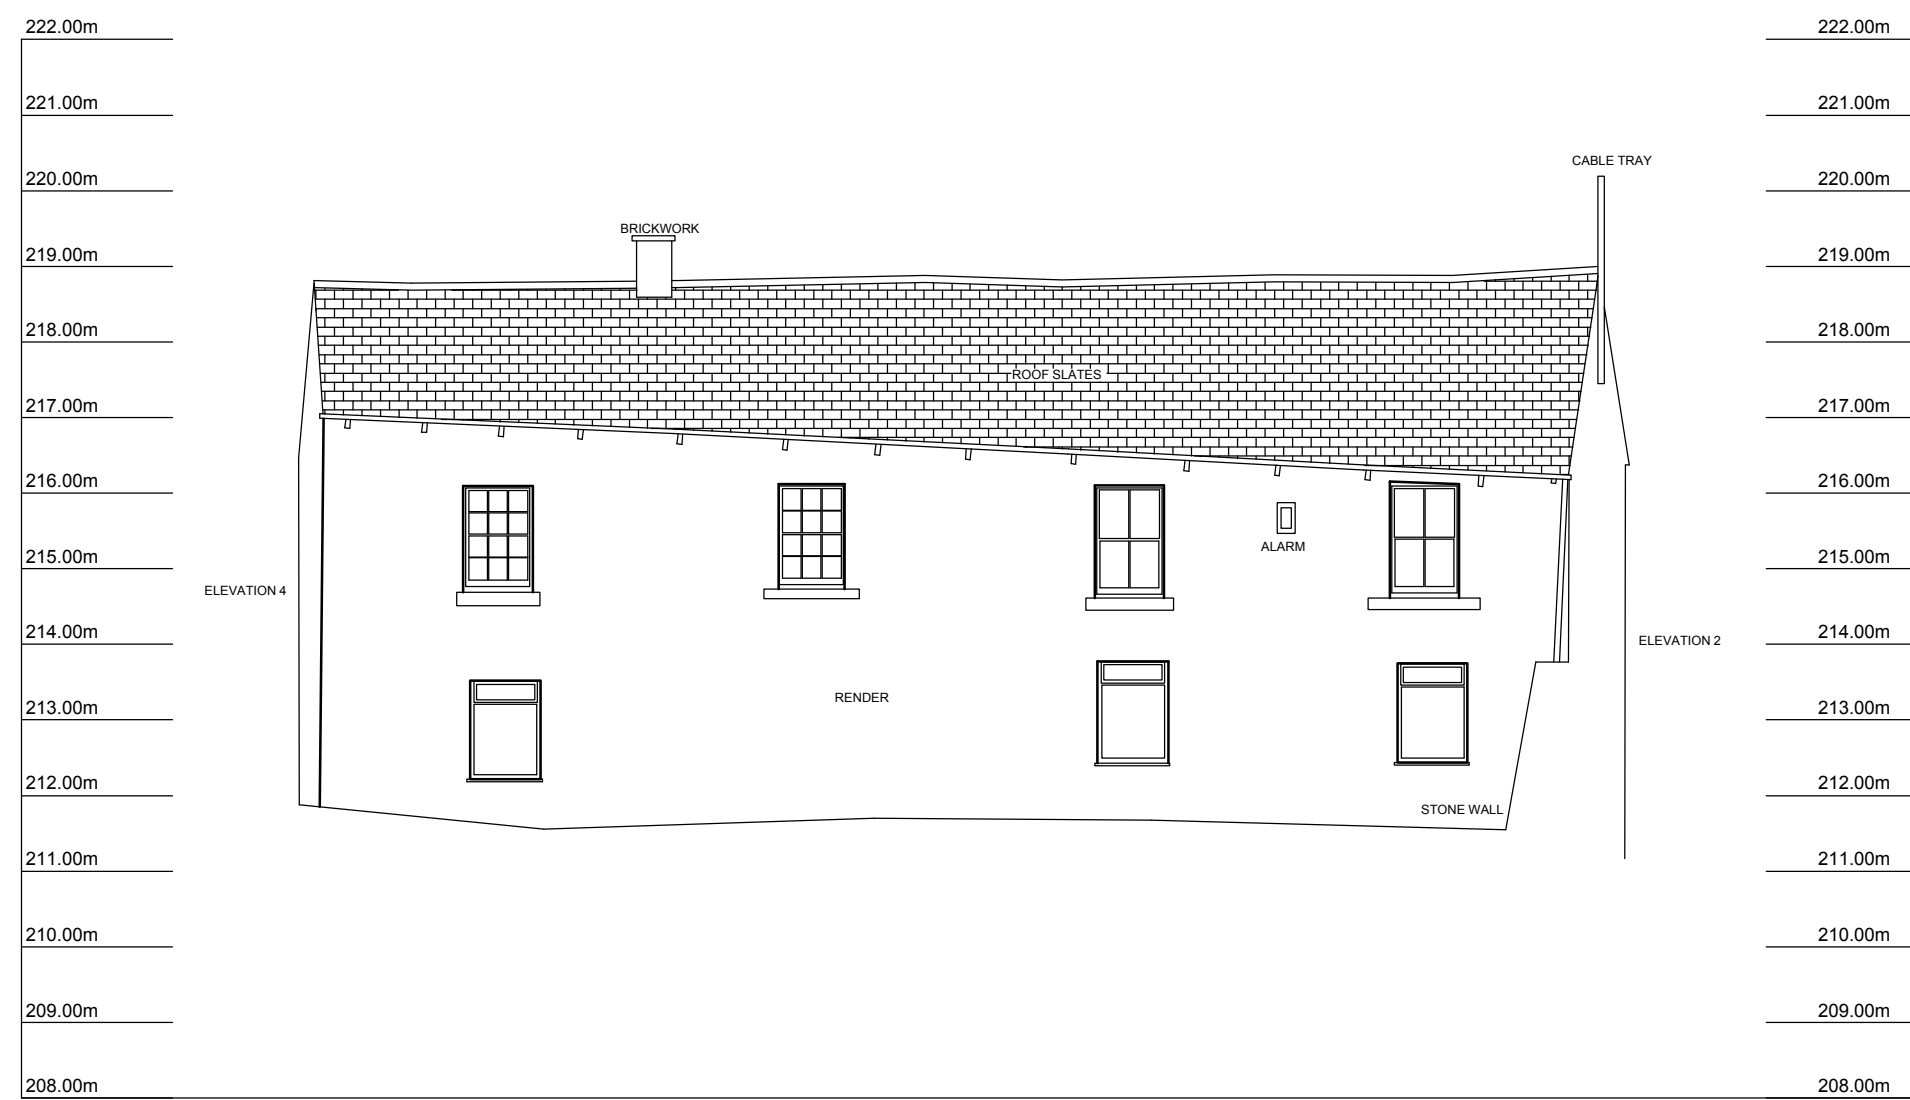

ELEVATION 3

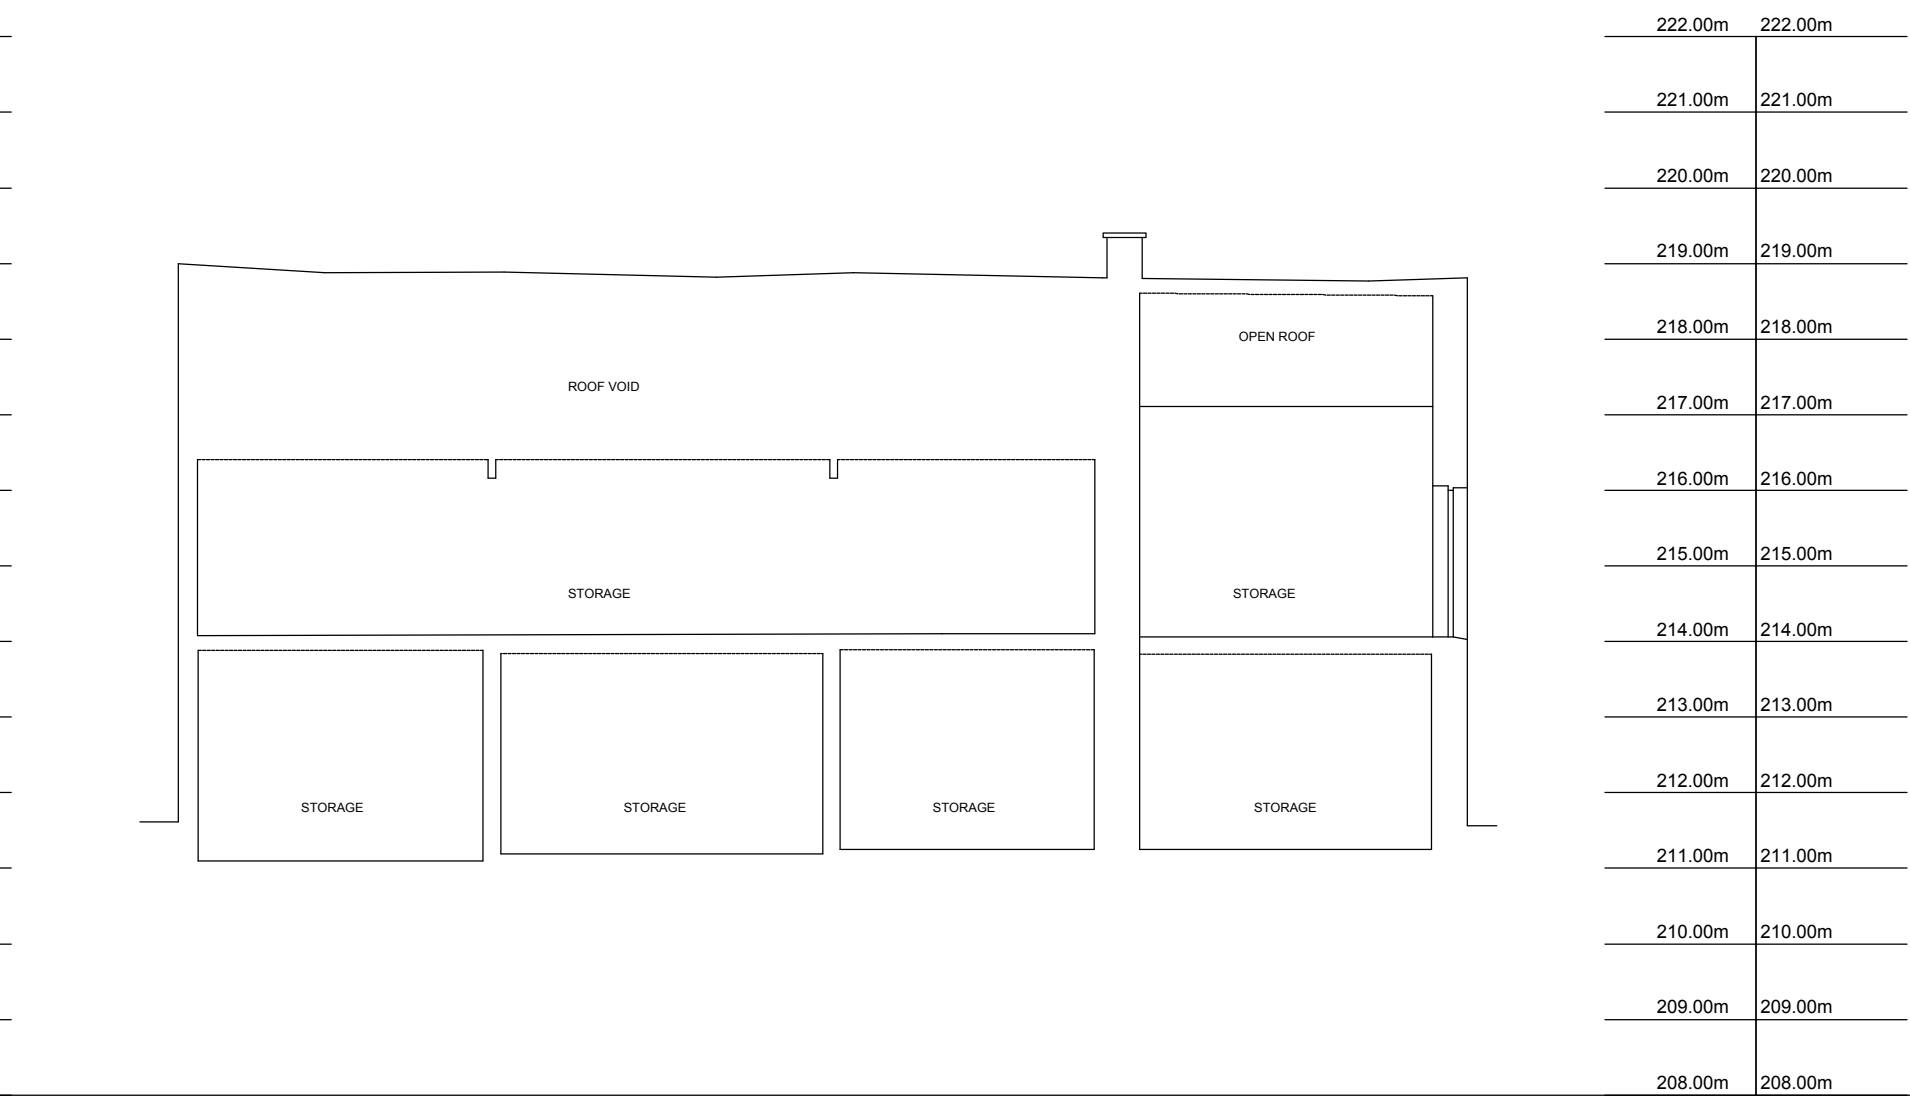


SECTION A-A

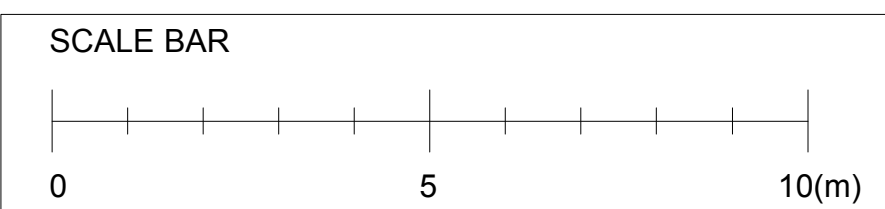


THIS DRAWING IS COPYRIGHT, AND REMAINS THE PROPERTY OF
HTC ARCHITECTS. IT MUST NOT BE REPRODUCED, USED,
DISCLOSED OR TRANSMITTED TO THIRD PARTIES IN ANY FORM, IN
WHOLE OR IN PART, WITHOUT PRIOR WRITTEN PERMISSION.


DO NOT SCALE!
ALL DIMENSIONS SHOULD BE CHECKED ON SITE BEFORE
WORK COMMENCES

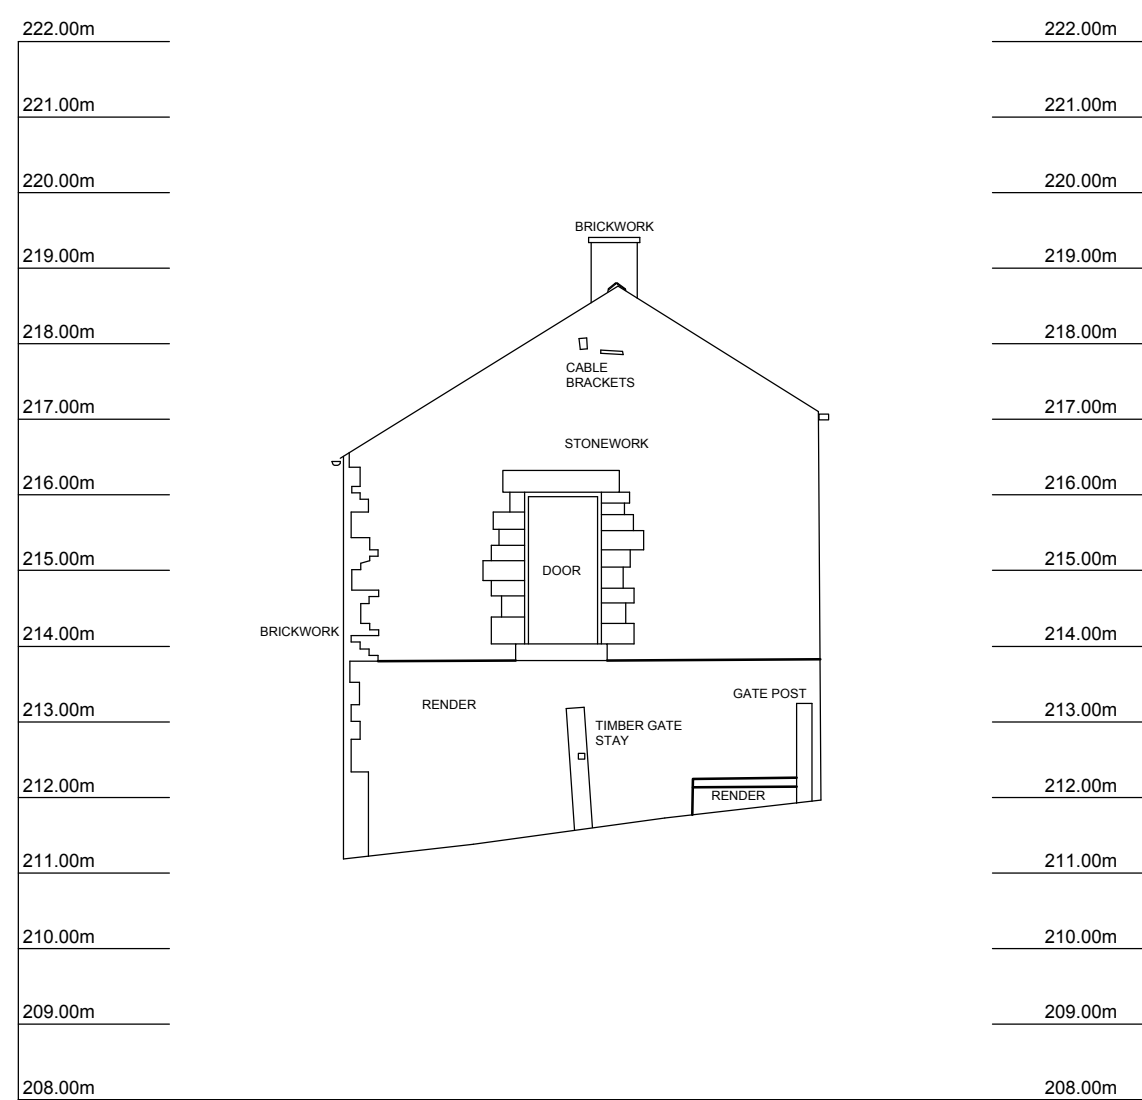

ELEVATION 2

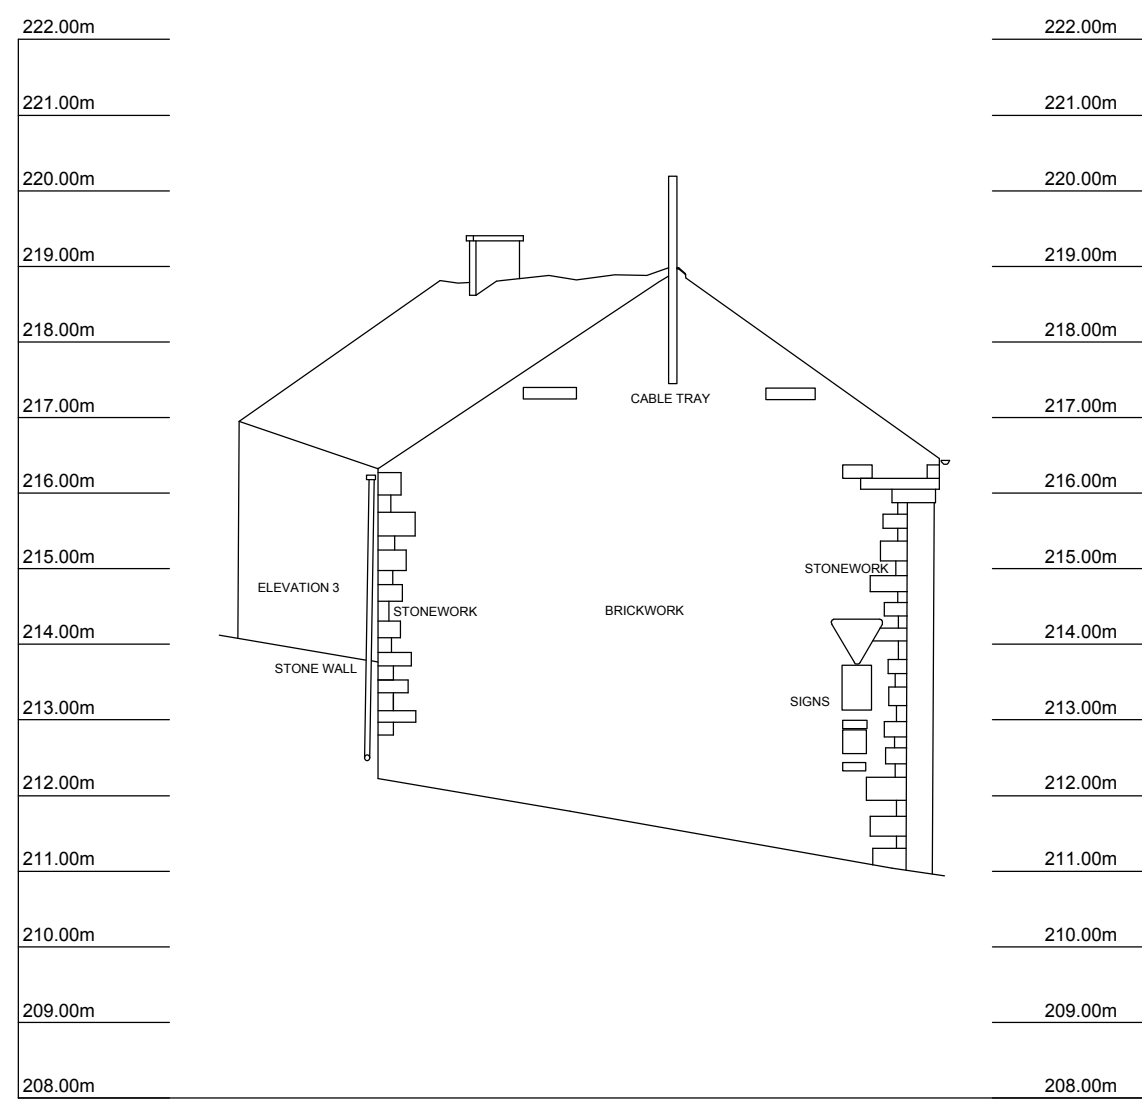

ELEVATION 4

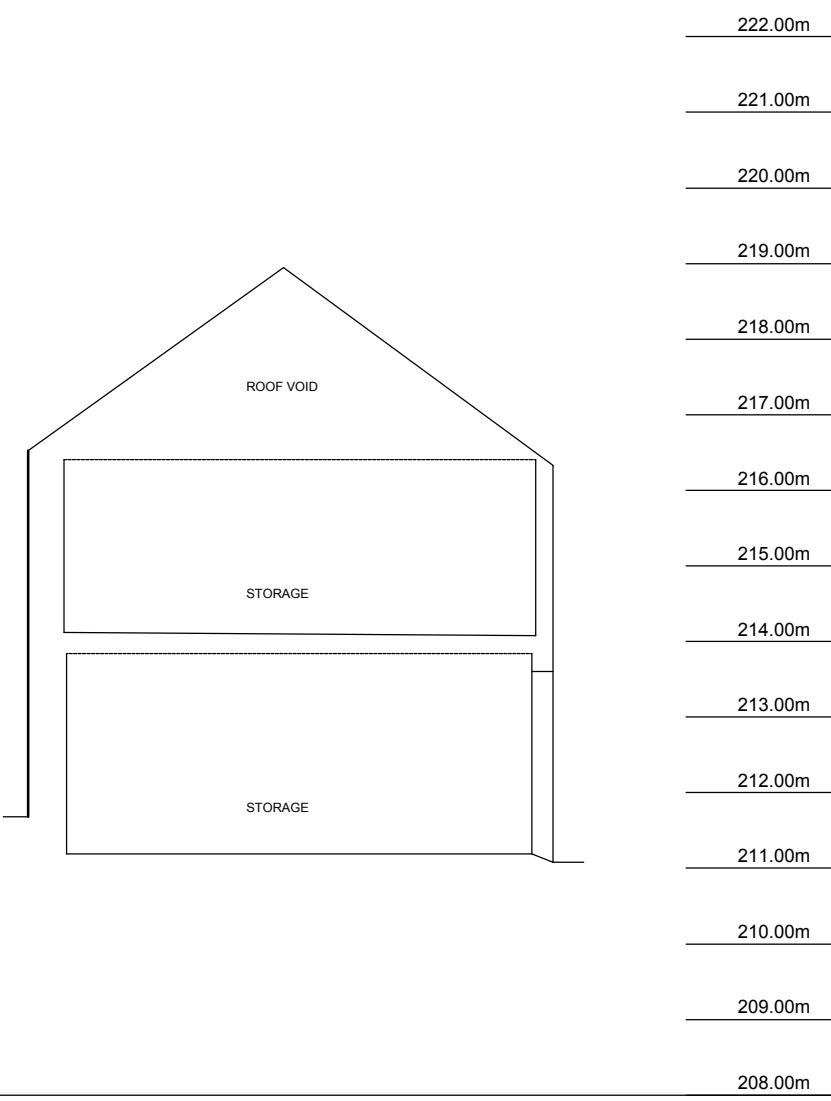

SECTION B-B

Rev.	Date	Description	Draw

ntcarchitects

York Place Studios
8 Britannia Street
Leeds
LS1 2DZ
T:(0113) 244 3451
W: www.htcarchitects.co.uk
E: info@htcarchitects.co.uk

client
James Durrans & Sons Ltd.

project
Saville Lane, Thurlstone
Penistone

drawing title

BUILDING A
Surveyed Drawings

date June 2014
status Planning Issue
scale 1:100 @ A1
drawn DW checked NT
job no. 1442 dwg no. P08 rev