

1 Stone wall, stone pillars and Trans Pennine Trail signage at the car park entrance



2 Wood pole and electricity meter housing



3 Metal estate railings



4 Timber knee rail




5 Sculptural bollards, TPT information board and Parish Notice Board



6 Memorial to the rear of the Parish Notice Board



7 Existing railway 'trolley' and TPT sign

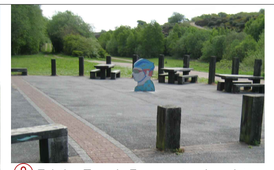

8 Existing Tour de France artwork sculpture




9 Existing Metal Gate to TPT



10 Existing bus stop, litter bin and dog waste bin



11 Peak District National Park Millstone boundary marker

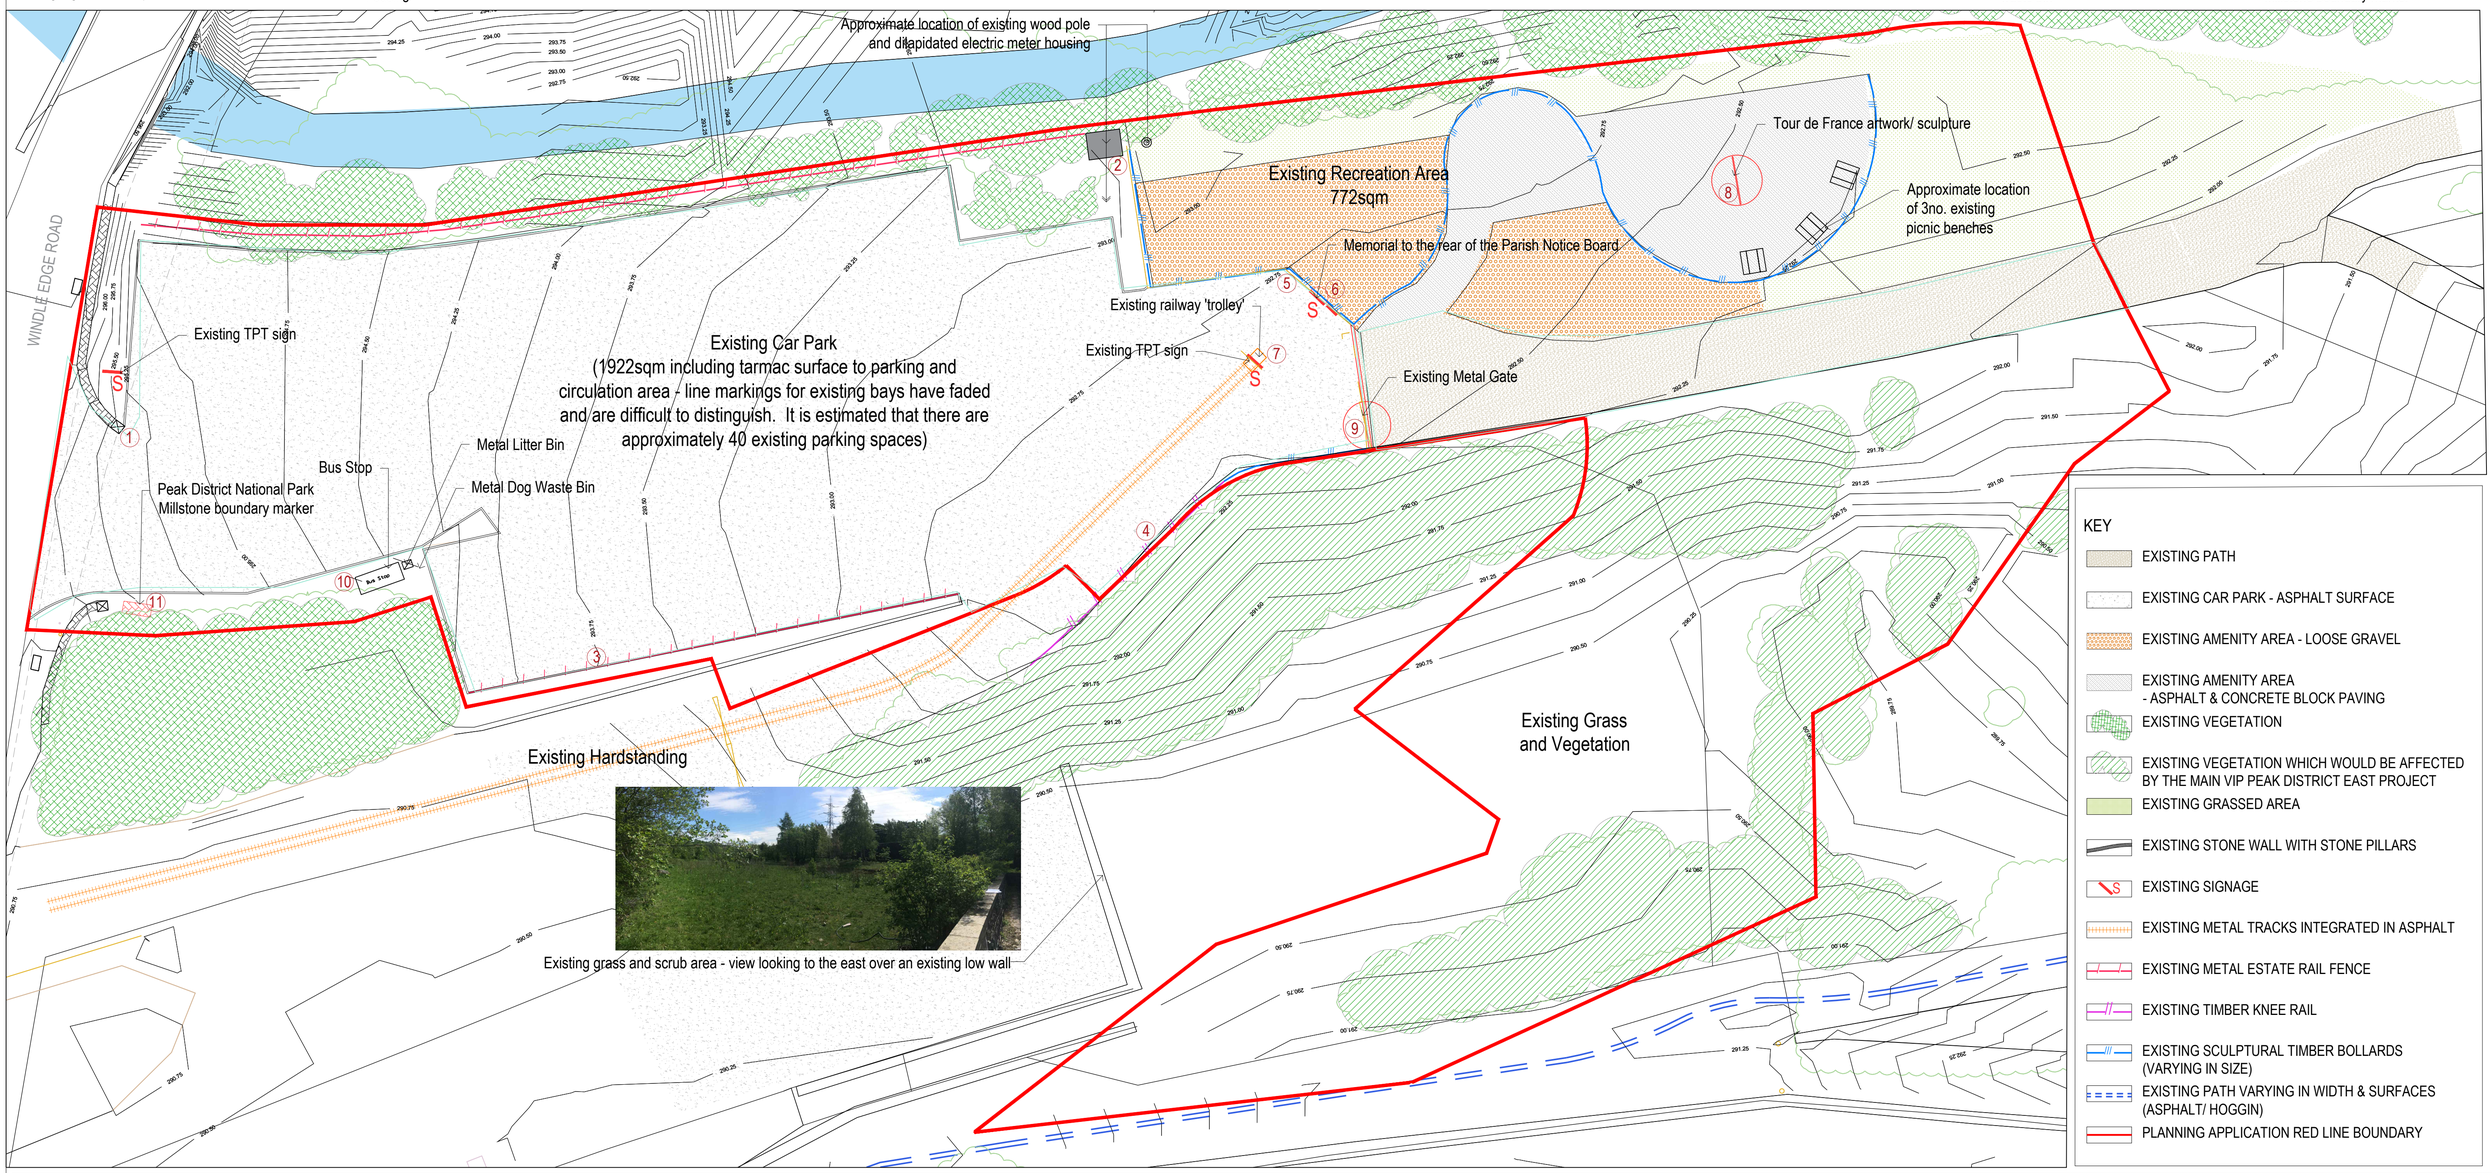

Existing grass and scrub area - view looking to the east over an existing low wall

KEY

- EXISTING PATH
- EXISTING CAR PARK - ASPHALT SURFACE
- EXISTING AMENITY AREA - LOOSE GRAVEL
- EXISTING AMENITY AREA - ASPHALT & CONCRETE BLOCK PAVING
- EXISTING VEGETATION
- EXISTING VEGETATION WHICH WOULD BE AFFECTED BY THE MAIN VIP PEAK DISTRICT EAST PROJECT
- EXISTING GRASSED AREA
- EXISTING STONE WALL WITH STONE PILLARS
- EXISTING SIGNAGE
- EXISTING METAL TRACKS INTEGRATED IN ASPHALT
- EXISTING METAL ESTATE RAIL FENCE
- EXISTING TIMBER KNEE RAIL
- EXISTING SCULPTURAL TIMBER BOLLARDS (VARYING IN SIZE)
- EXISTING PATH VARYING IN WIDTH & SURFACES (ASPHALT/ HOGGIN)
- PLANNING APPLICATION RED LINE BOUNDARY

rev	details	by	date
00	Preliminary	AD	12.06.19
01	Preliminary	KH	03.10.19
02	Minor comments	KH	12.11.19
03	For Planning	KH	18.11.19
04	Minor Revisions - For Planning	RG	19.11.19

rev	details	by	date

Notes

1. Do not scale from drawing, use figured dimensions only.
2. All dimensions to be checked onsite.
3. This drawing to be read in conjunction with all other Gillespies drawings and specifications.

N

Ordnance Information shown is reproduced from Ordnance Survey material with the permission of Ordnance Survey on behalf of the Controller of Her Majesty's Stationary Office @ Crown Copyright. Unauthorised reproduction infringes Crown Copyright and may lead to prosecution or civil proceedings. License No. 1000 17362

Project title
Visual Impact Provision (VIP)
Peak District East
Dunford Bridge Car Park Redesign

Drawing title
Existing Car Park

Drawing number
P10727-00-002-100-04

Revision

Drawing Status
FOR PLANNING

Date	Scale	Drawn	Checked
20.05.19	1:200 @A1	AD	AG

© copyright GILLESPIES LLP, all rights reserved

Client
nationalgrid
Name here
Address line 1
Address Line 2
P: ***** *** *** F: ***** *** ***

GILLESPIES
5th Floor, Phoenix House, 3 South Parade, Leeds, LS1 5QX
P: 0113 247 0660 F: 0113 247 0660 E: design.leeds@gillespies.co.uk