
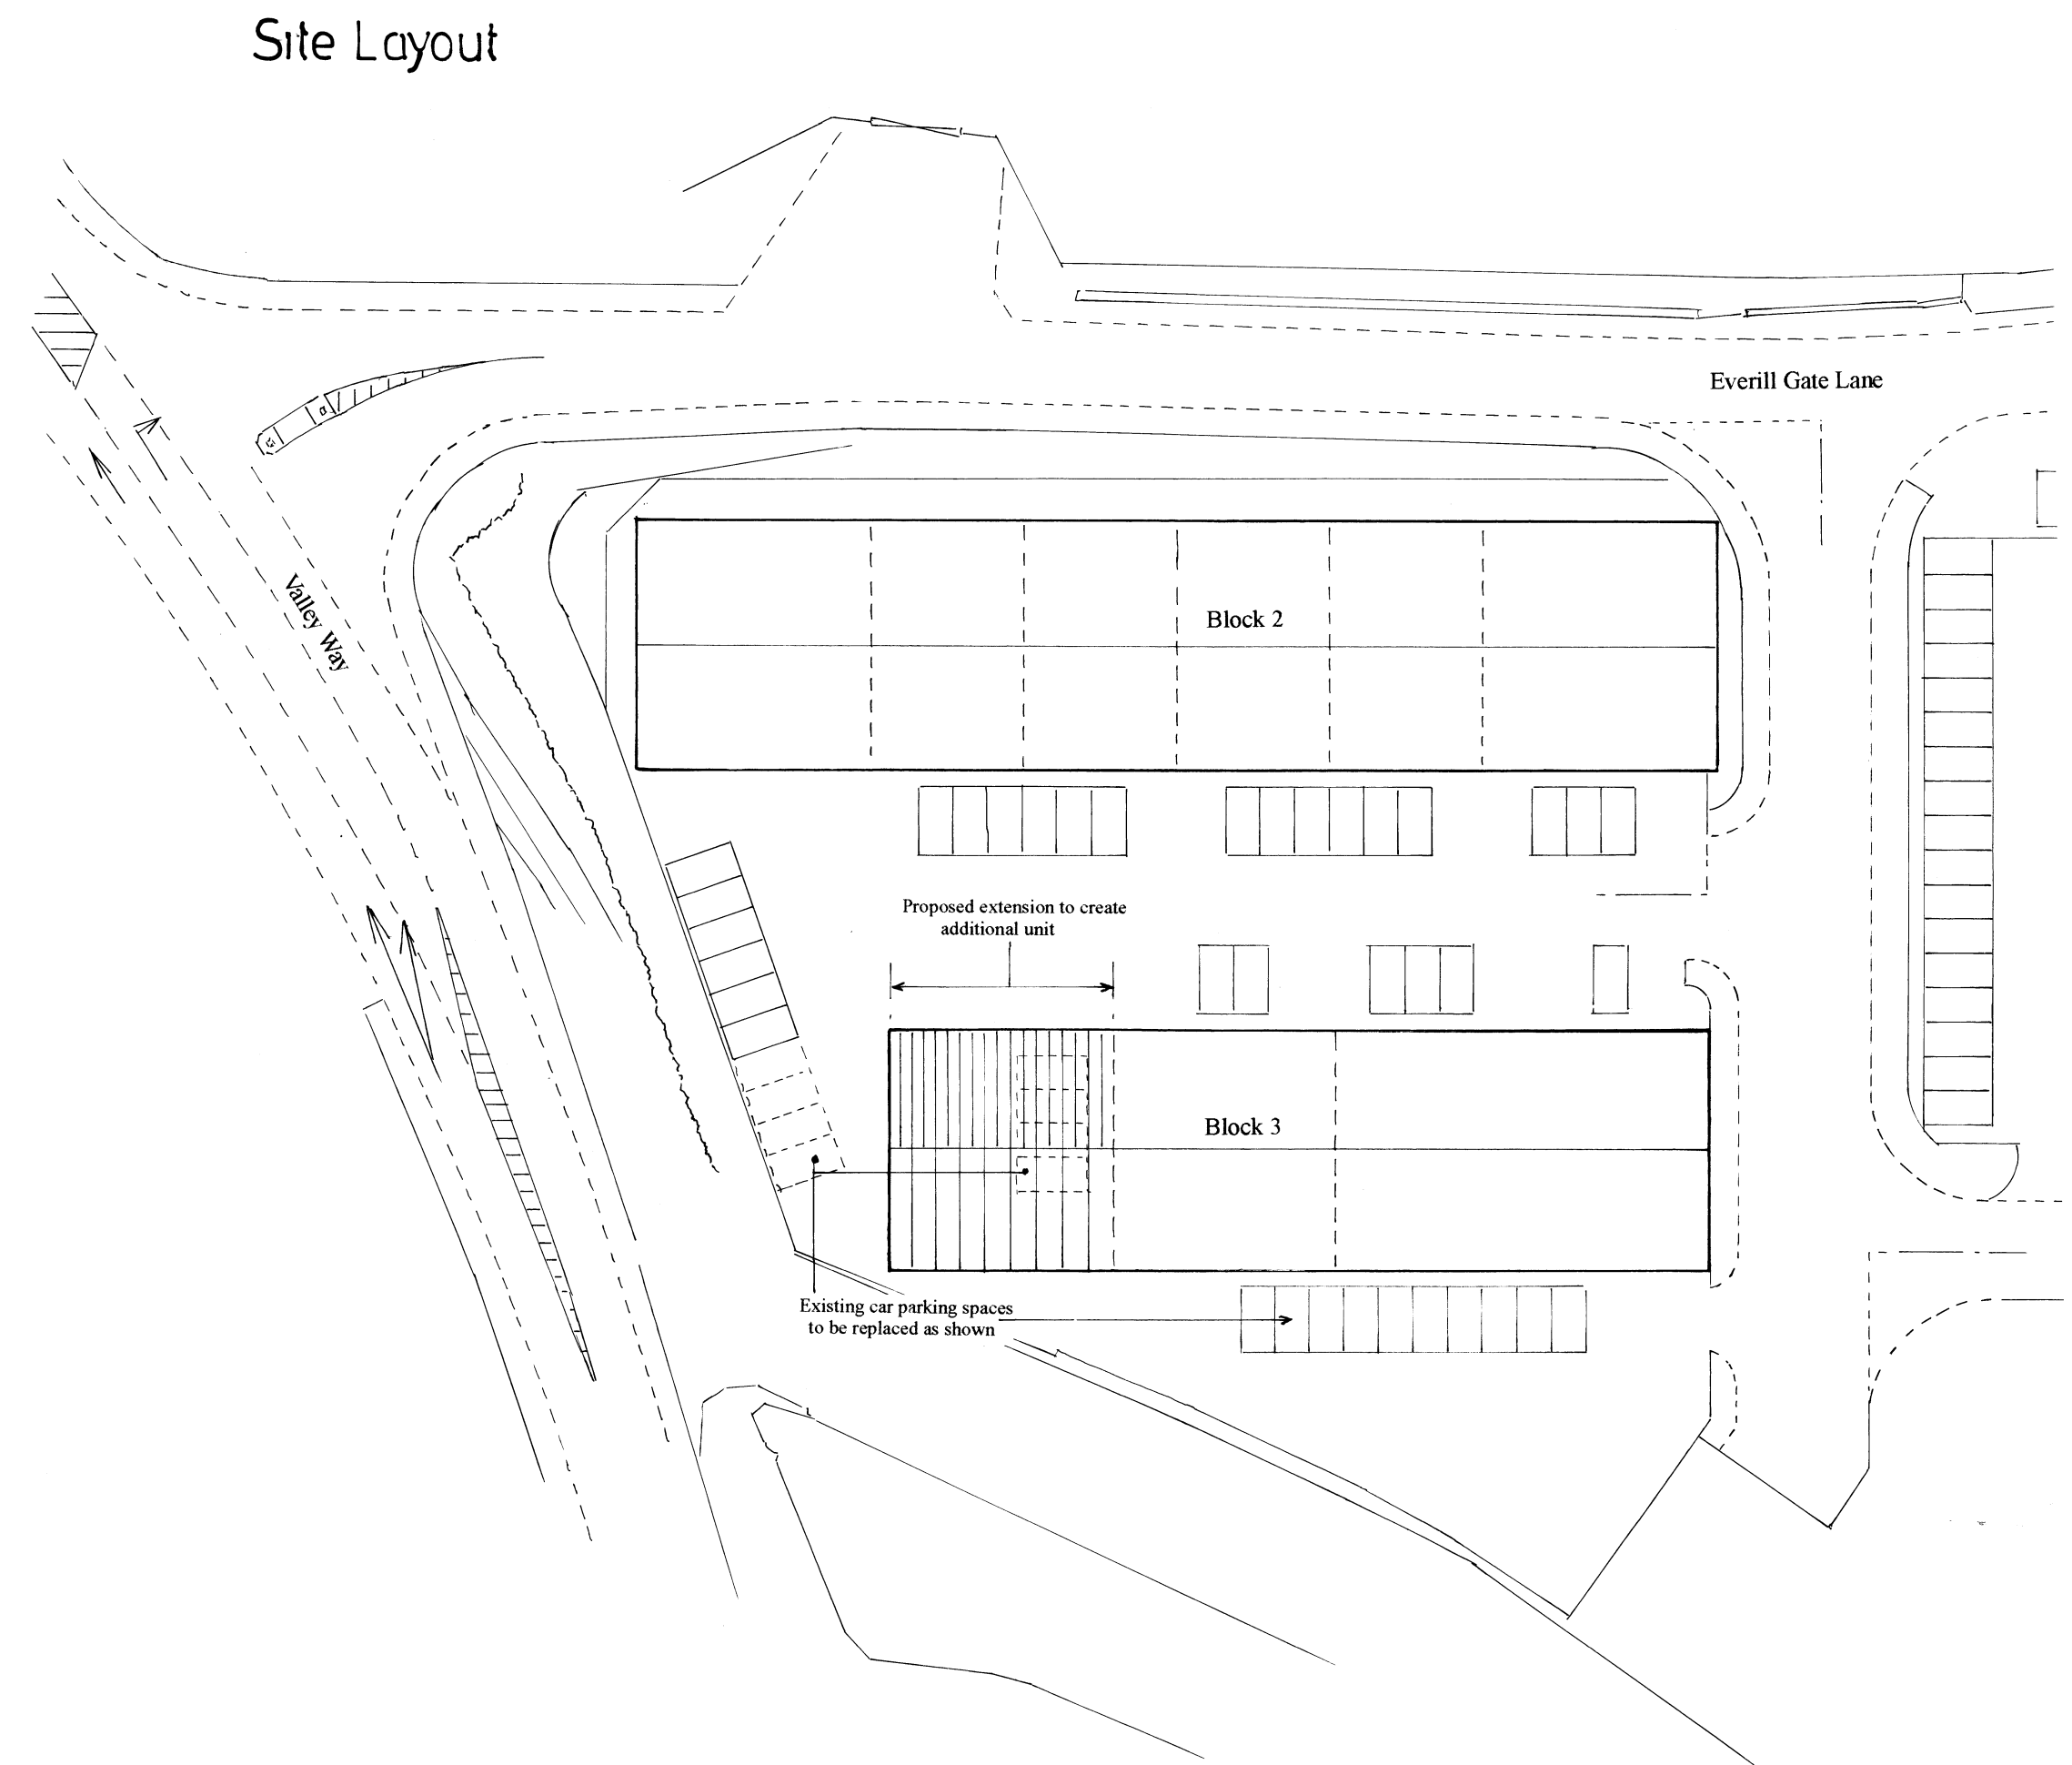
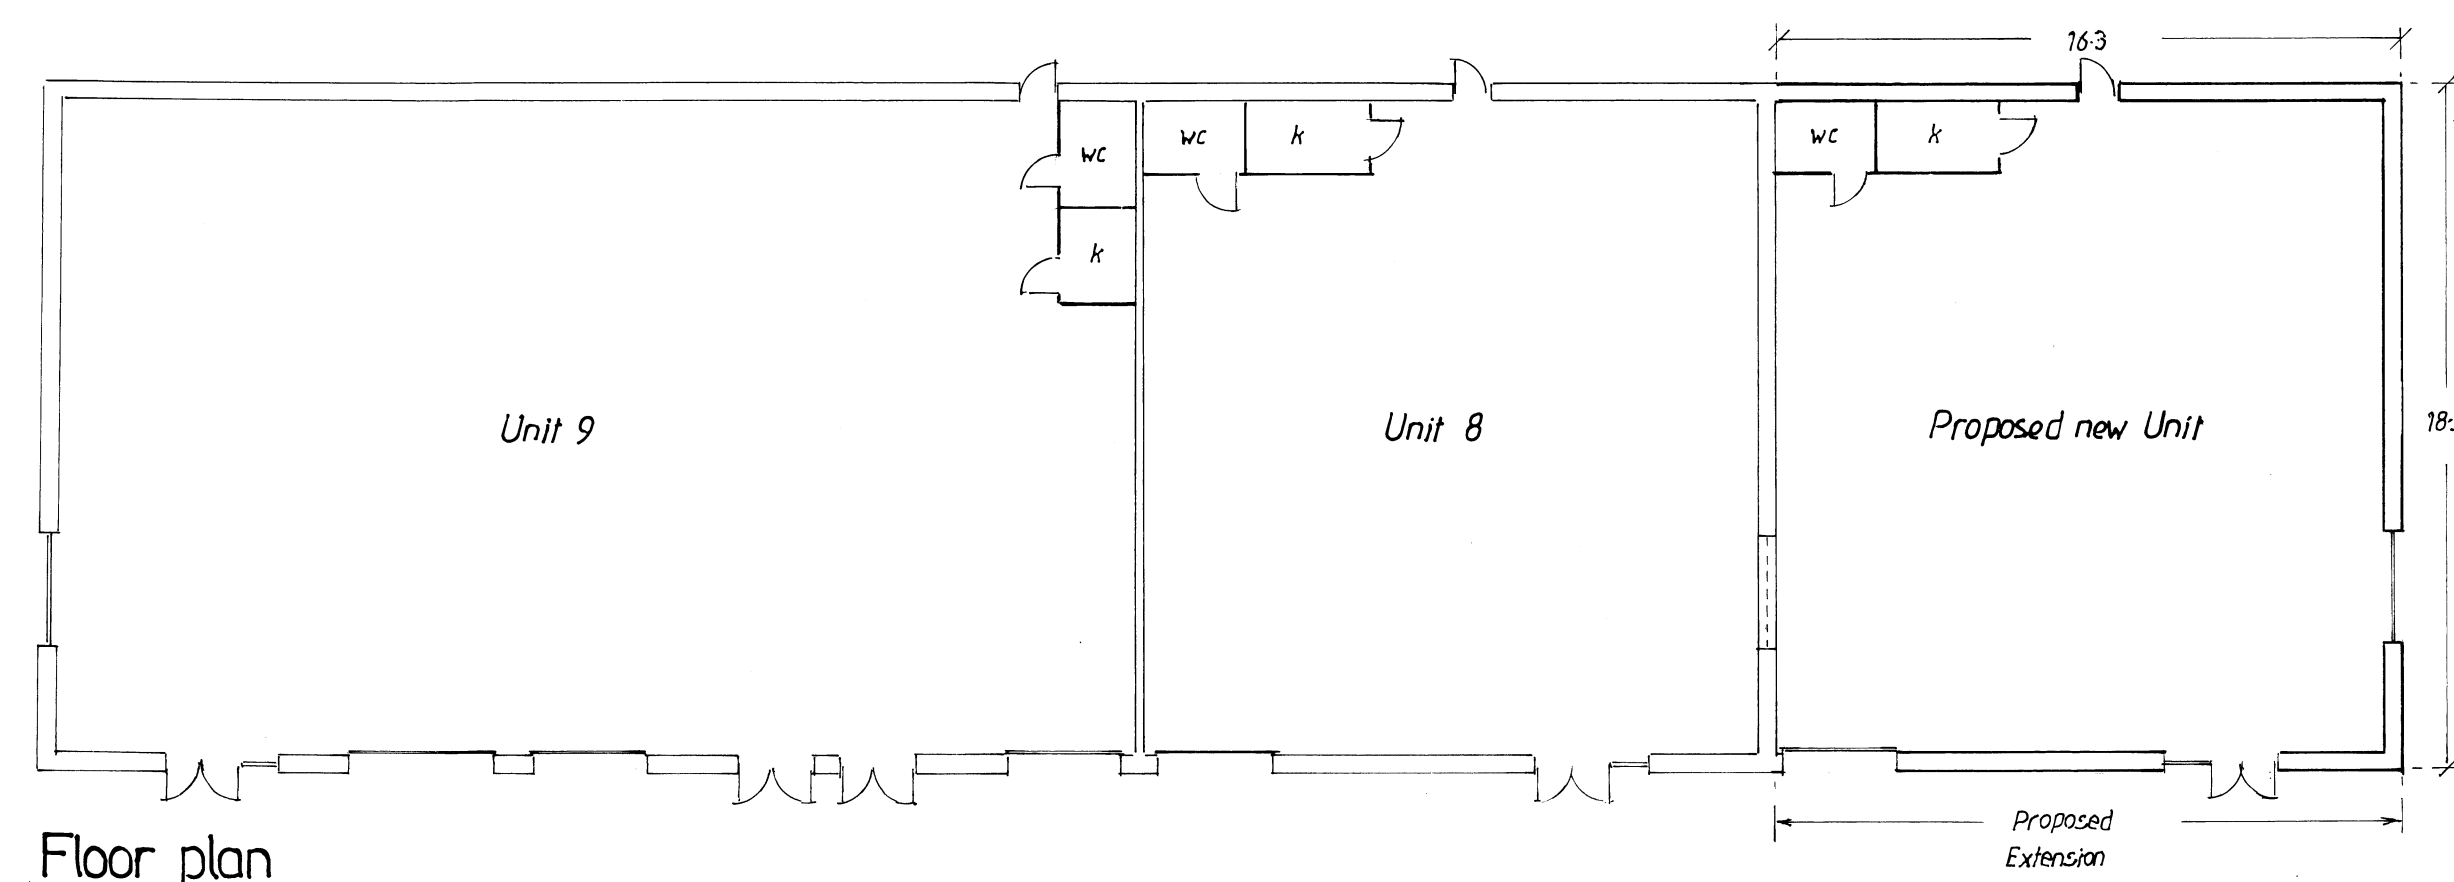
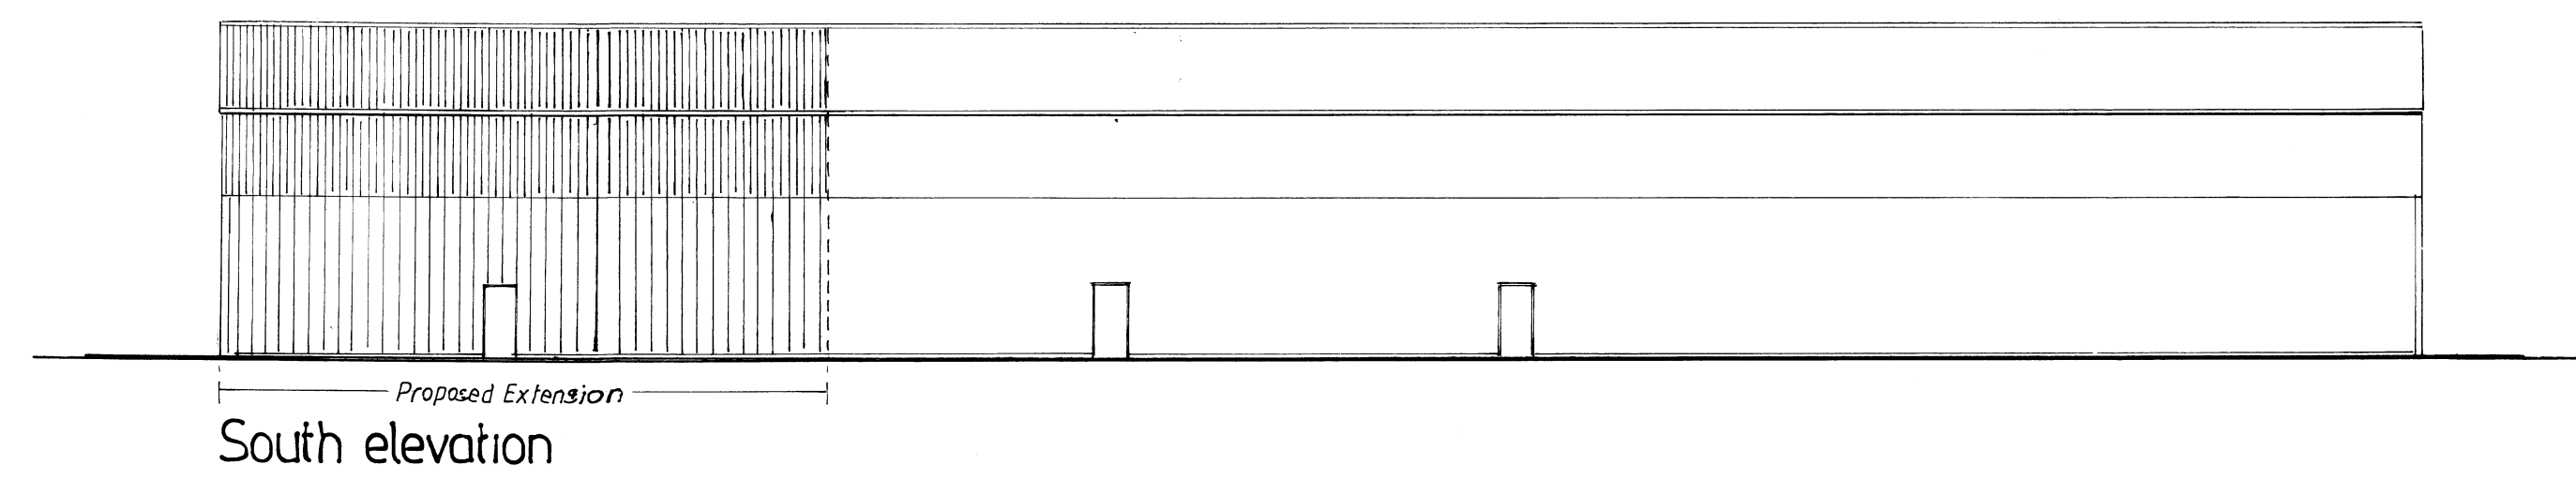


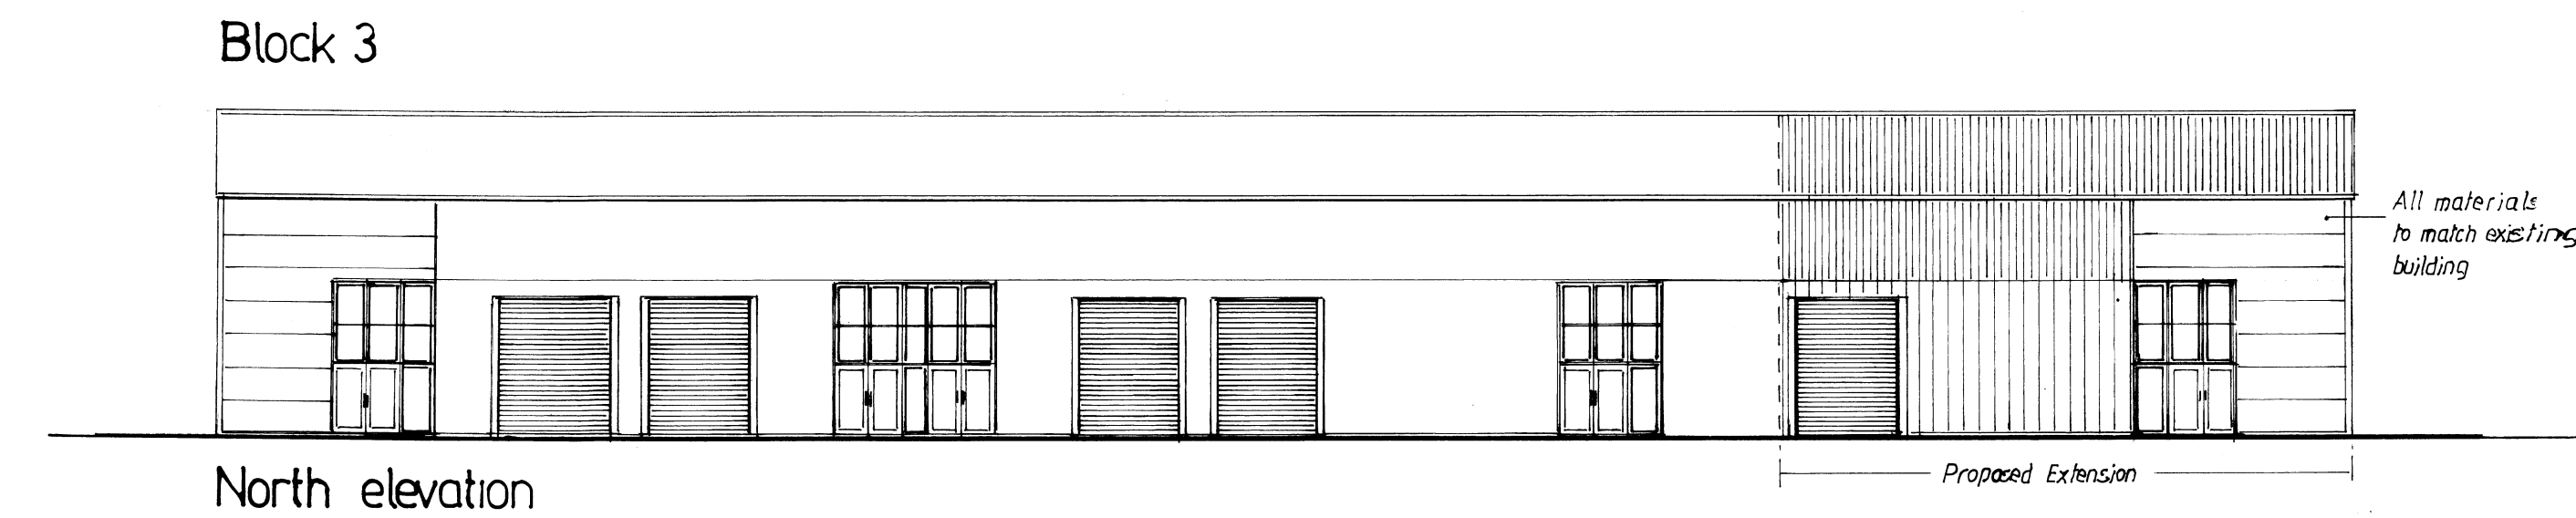

Proposal: Erection of Extension to Block 3 to create new unit
Everill Gate
Barnsley

Applicant: Lazarus Properties Ltd

Dwg. Title: Planning

Dwg. No. 115/22/1

Scale: 1:200 1:500

Revision/Date: November 2022



Tel: 01709 818747 E-mail: gplanning@gmail.com

Graham Raynor
Planning and Architectural Design Ltd.

Graham Raynor, B.Sc. Diploma in Town Planning, Member of the Royal Town Planning Institute

All work to comply with Planning and Building Regulations. Dimensions and levels shown are in metric and should be checked prior to commencement or ordering materials. If in doubt ask. All materials and components to be used strictly in accordance with manufacturers instructions.
Copyright: This drawing is the copyright of G.R.1 and may not be reproduced for use by a third party without the prior written approval of G. Raynor B.Sc. Dip.T.P. M.R.T.P.I.

Designated 1:00444 1980 012 2514