


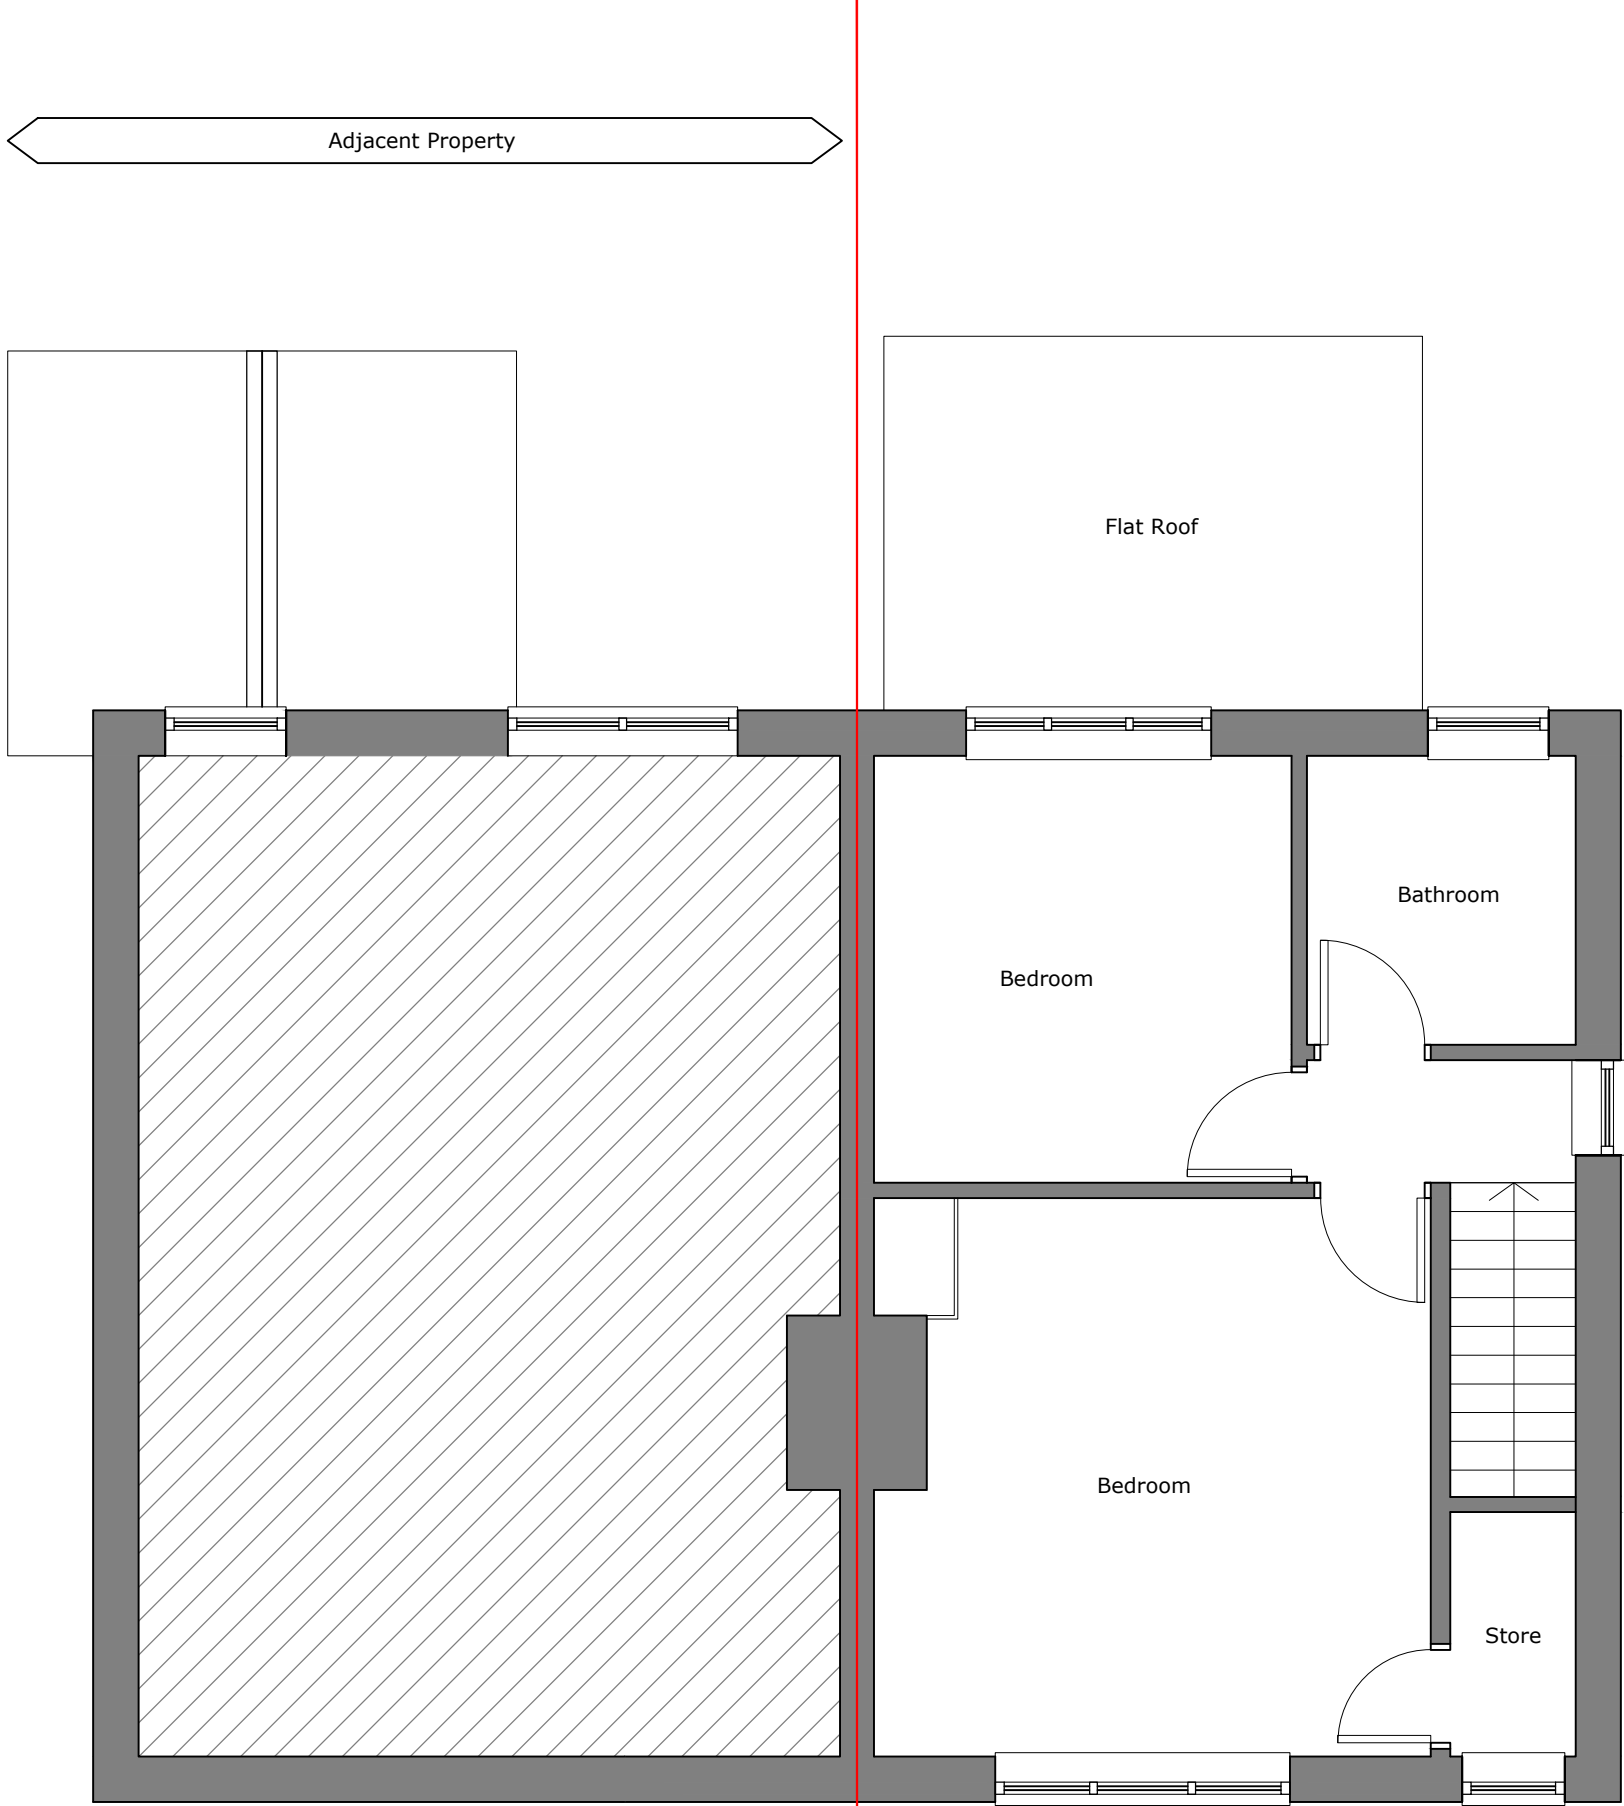


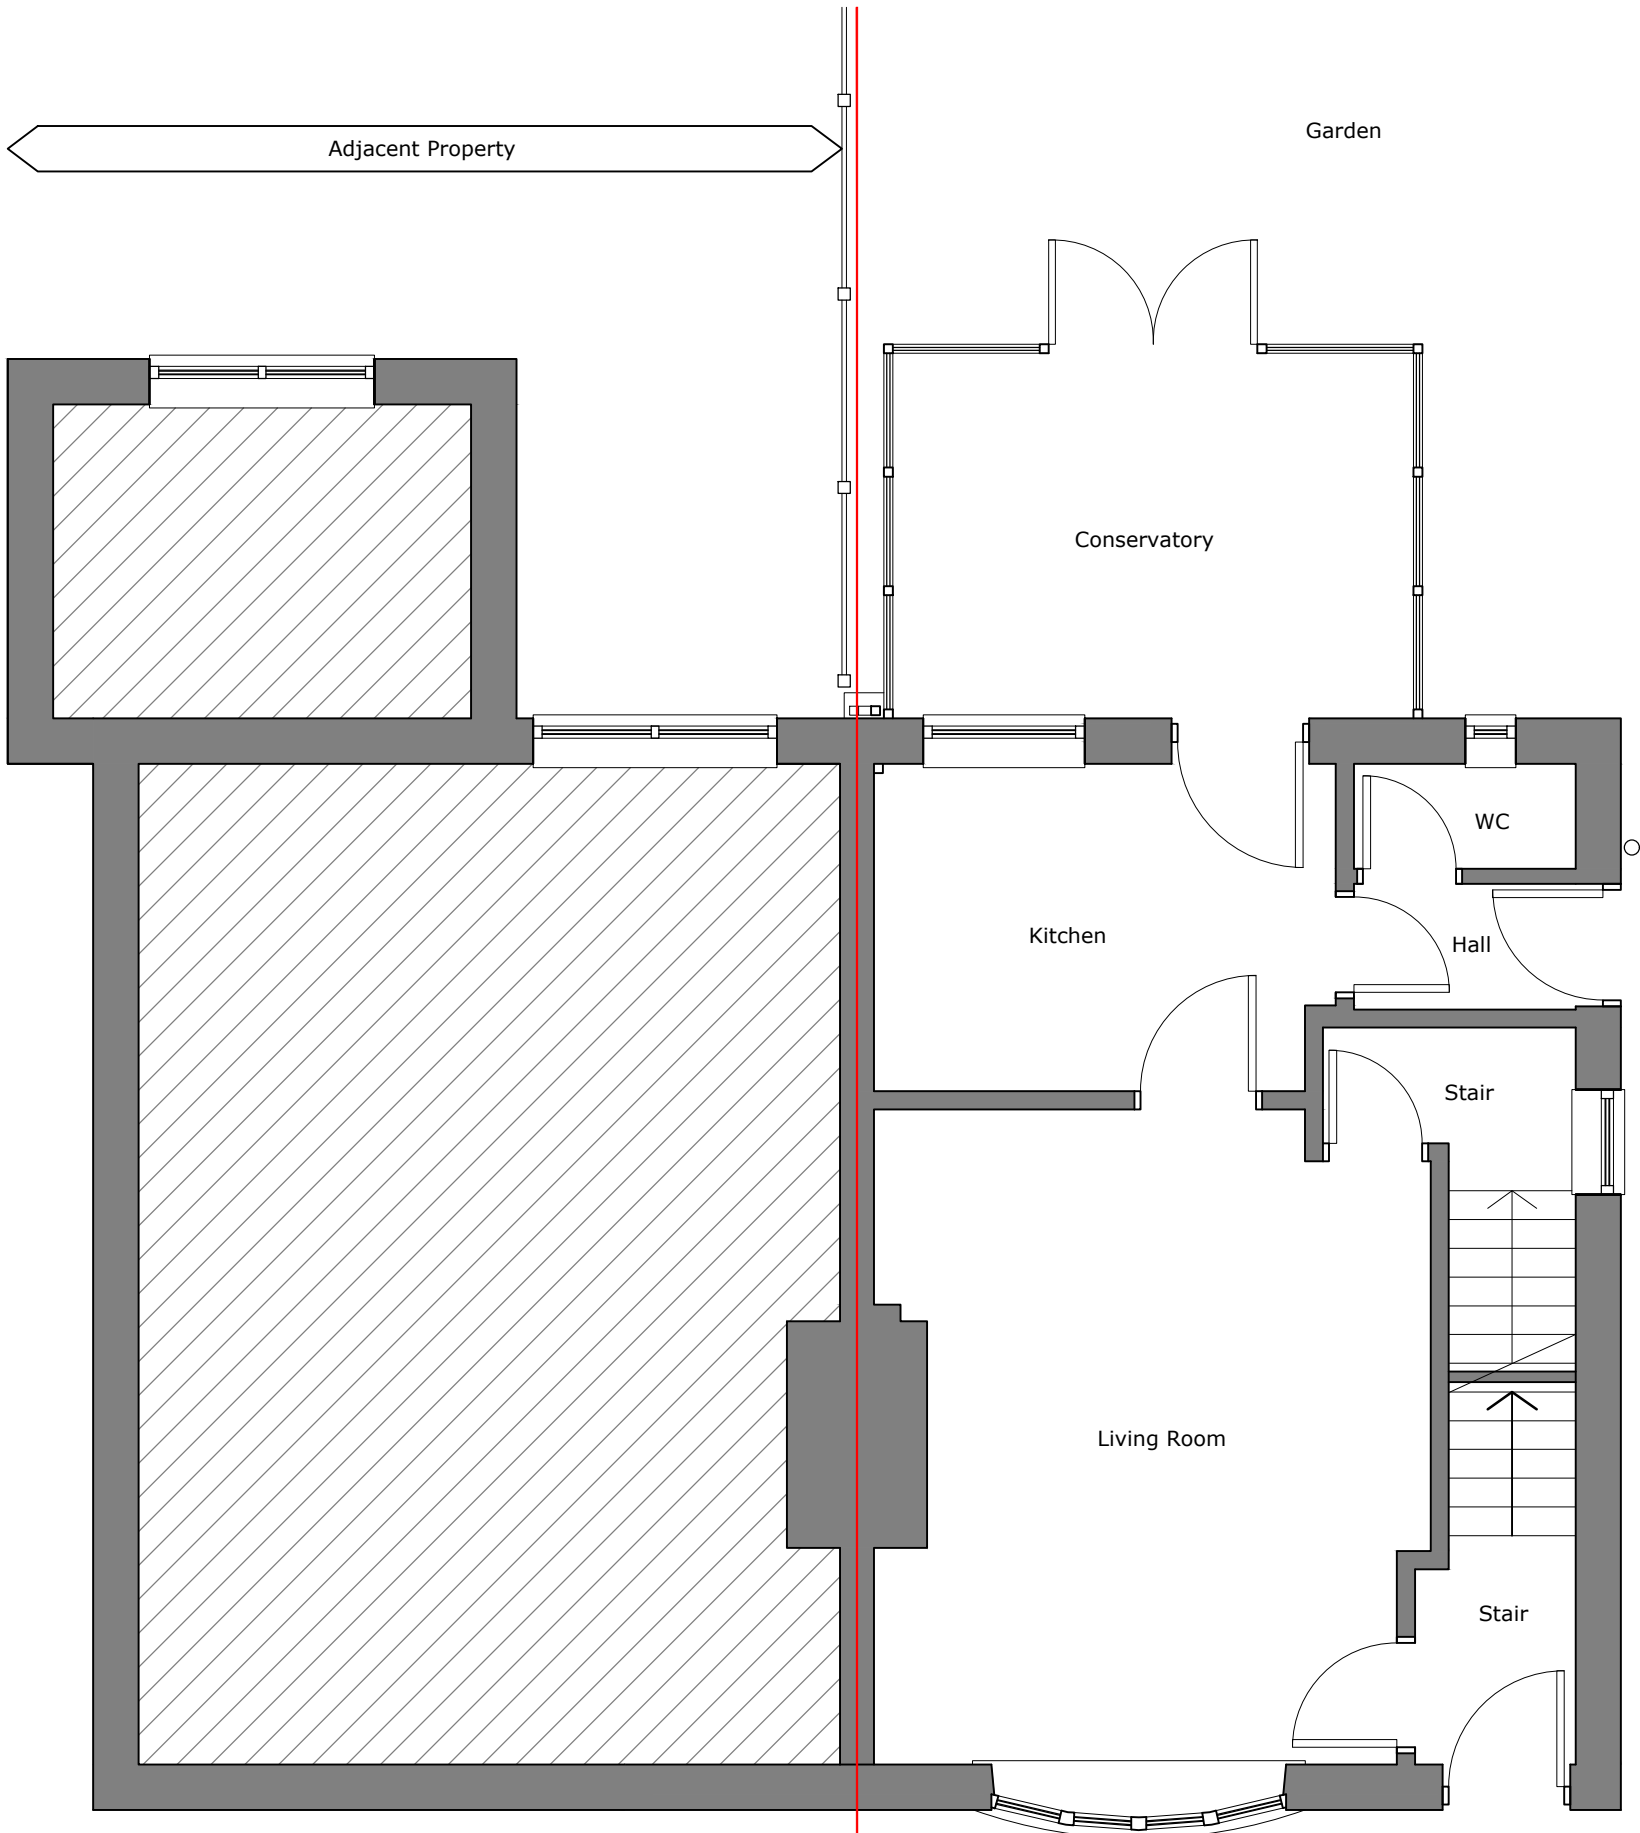

Existing First Floor Plan - 1:50

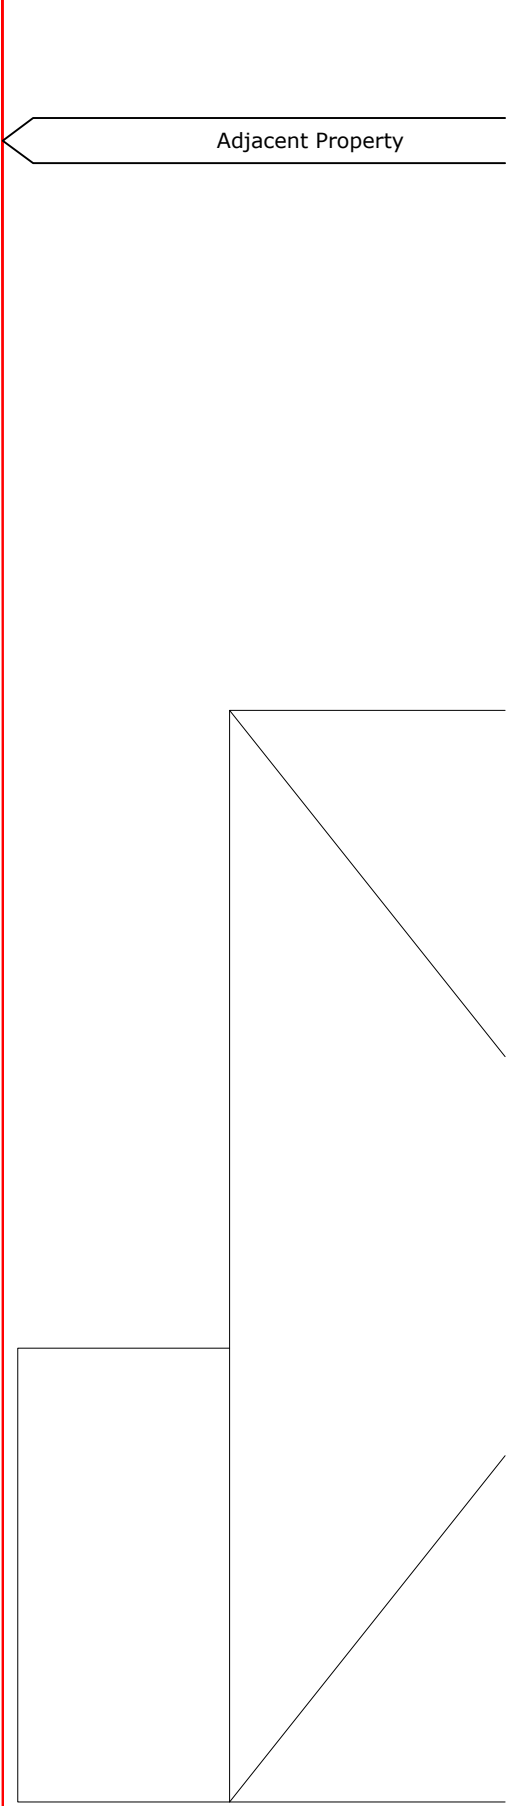

Existing Ground Floor Plan - 1:50

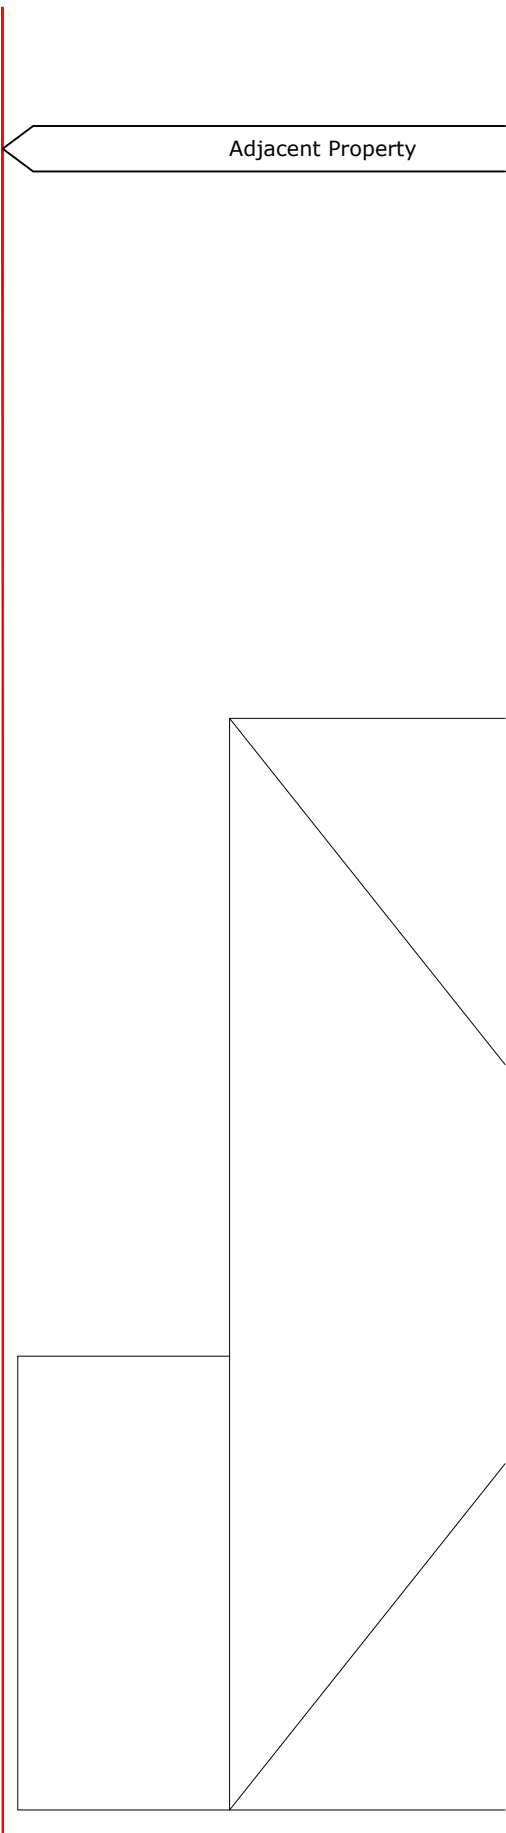

Do not scale from this drawing
The contractor is to check all dimensions on site and report any discrepancies to the architect
All rights described in chapter IV of the copyright, designs and patents act 1988 have been generally asserted

Notes

Rev	Description	Date
A	Initial Issue	07.01.22

S75.
DESIGN

Project
8 Kendal Crescent
Worsborough
Barnsley
S70 5NE

Drawing
Existing Drawings

Scale	Drawn	Date
1:50	CJR	07.01.22

Drawing Purpose
PRELIMINARY

Ref	Rev.
1031-S75-XX-XX-DR-A-02000	A