	Revision	Date	By	Chk.
--	First Issue	02.11.20	DH	PT

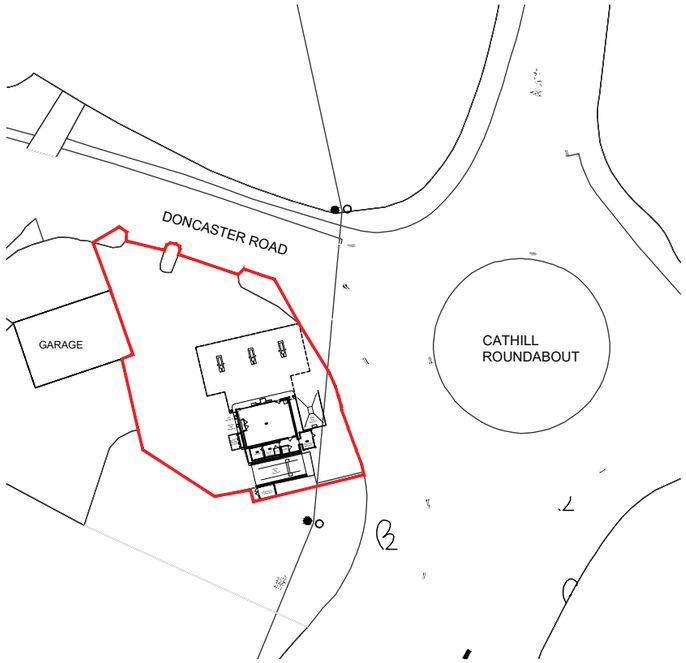

0 10 20 30 40 50 60 70 80 90 100m

SCALE 1:1250

LOCATION PLAN 1:1250 @ A3

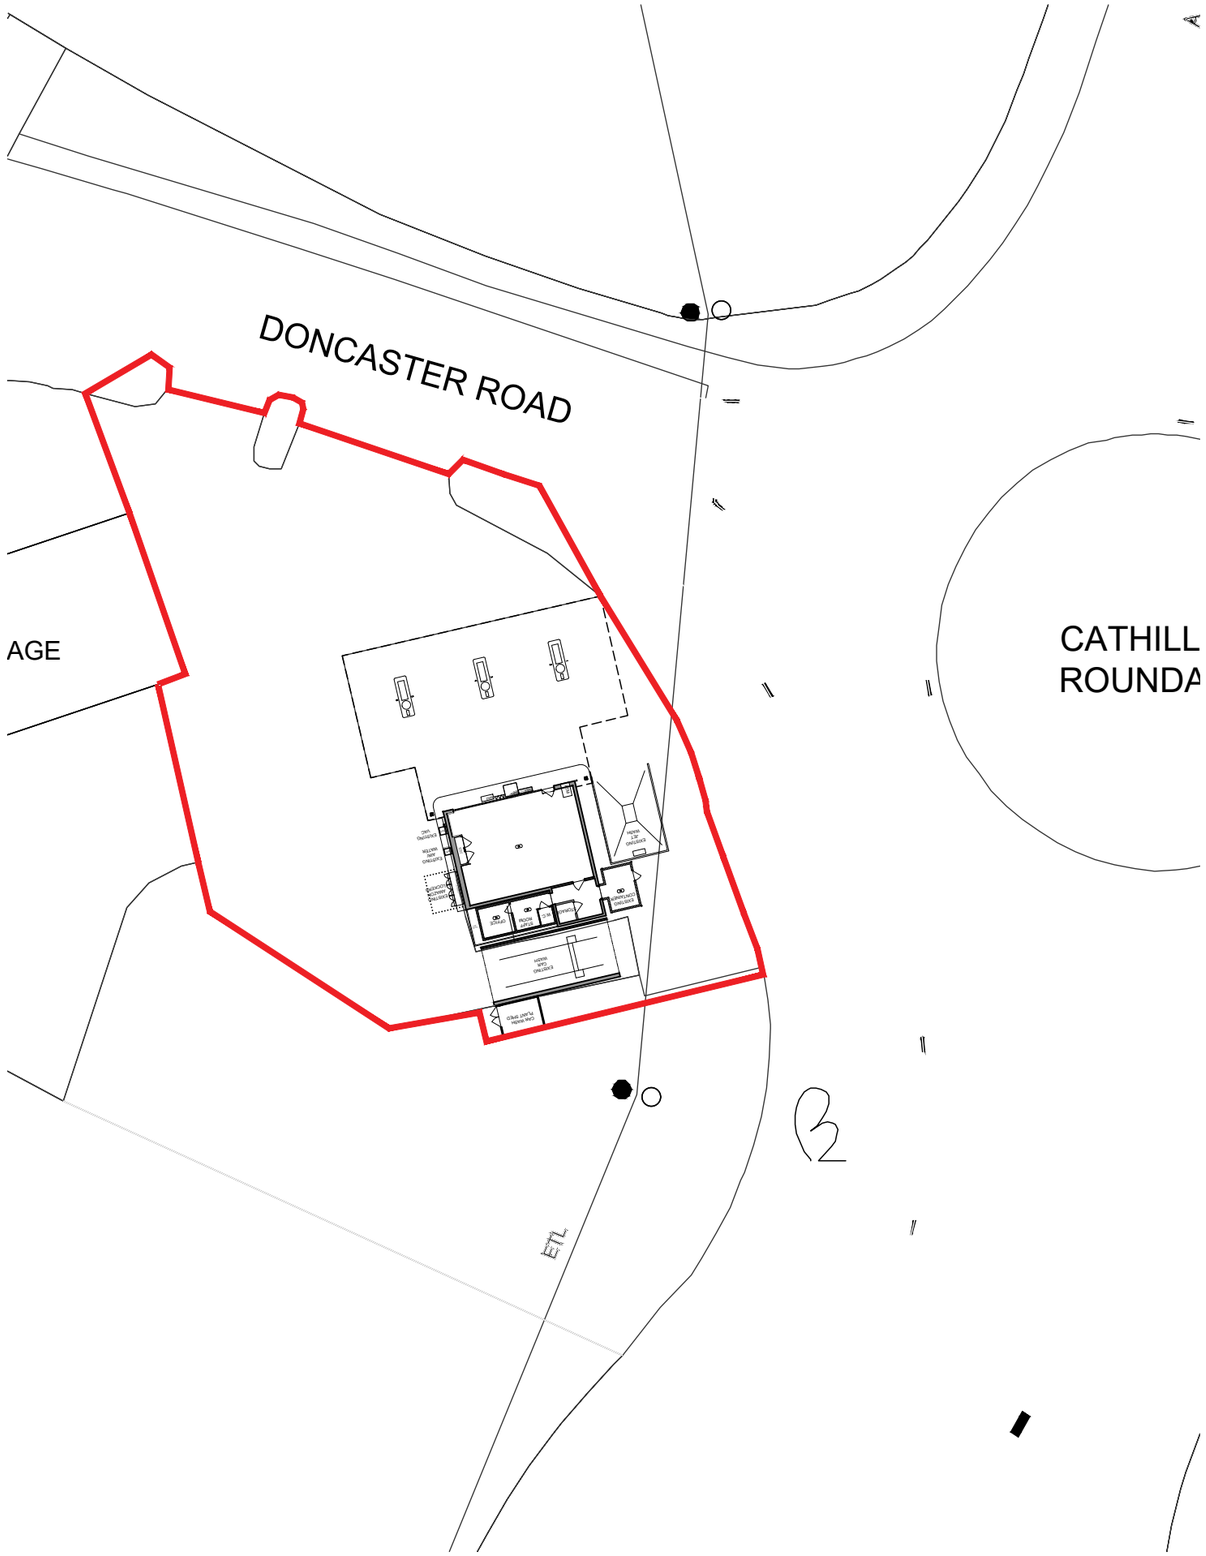

0 10 20 30 40 50m

SCALE 1:500

BLOCK PLAN 1:500 @ A3

RPM

Status

PLANNING

Client

Project Title

PETROL FILLING STATION,
DONCASTER ROAD,
DARFIELD,
BARNSLEY, S73 9JG

Drawing Title

BLOCK PLAN AND
LOCATION PLAN

Project Number	Drawing Number	Revision
A800103-P	100	--

Drawn	Checked	Scale	Date
DH	PT	AS SHOWN@A3	11.02.21

The content of this drawing is the property of RPM Consult and may not be copied in whole or part without formal consent.