


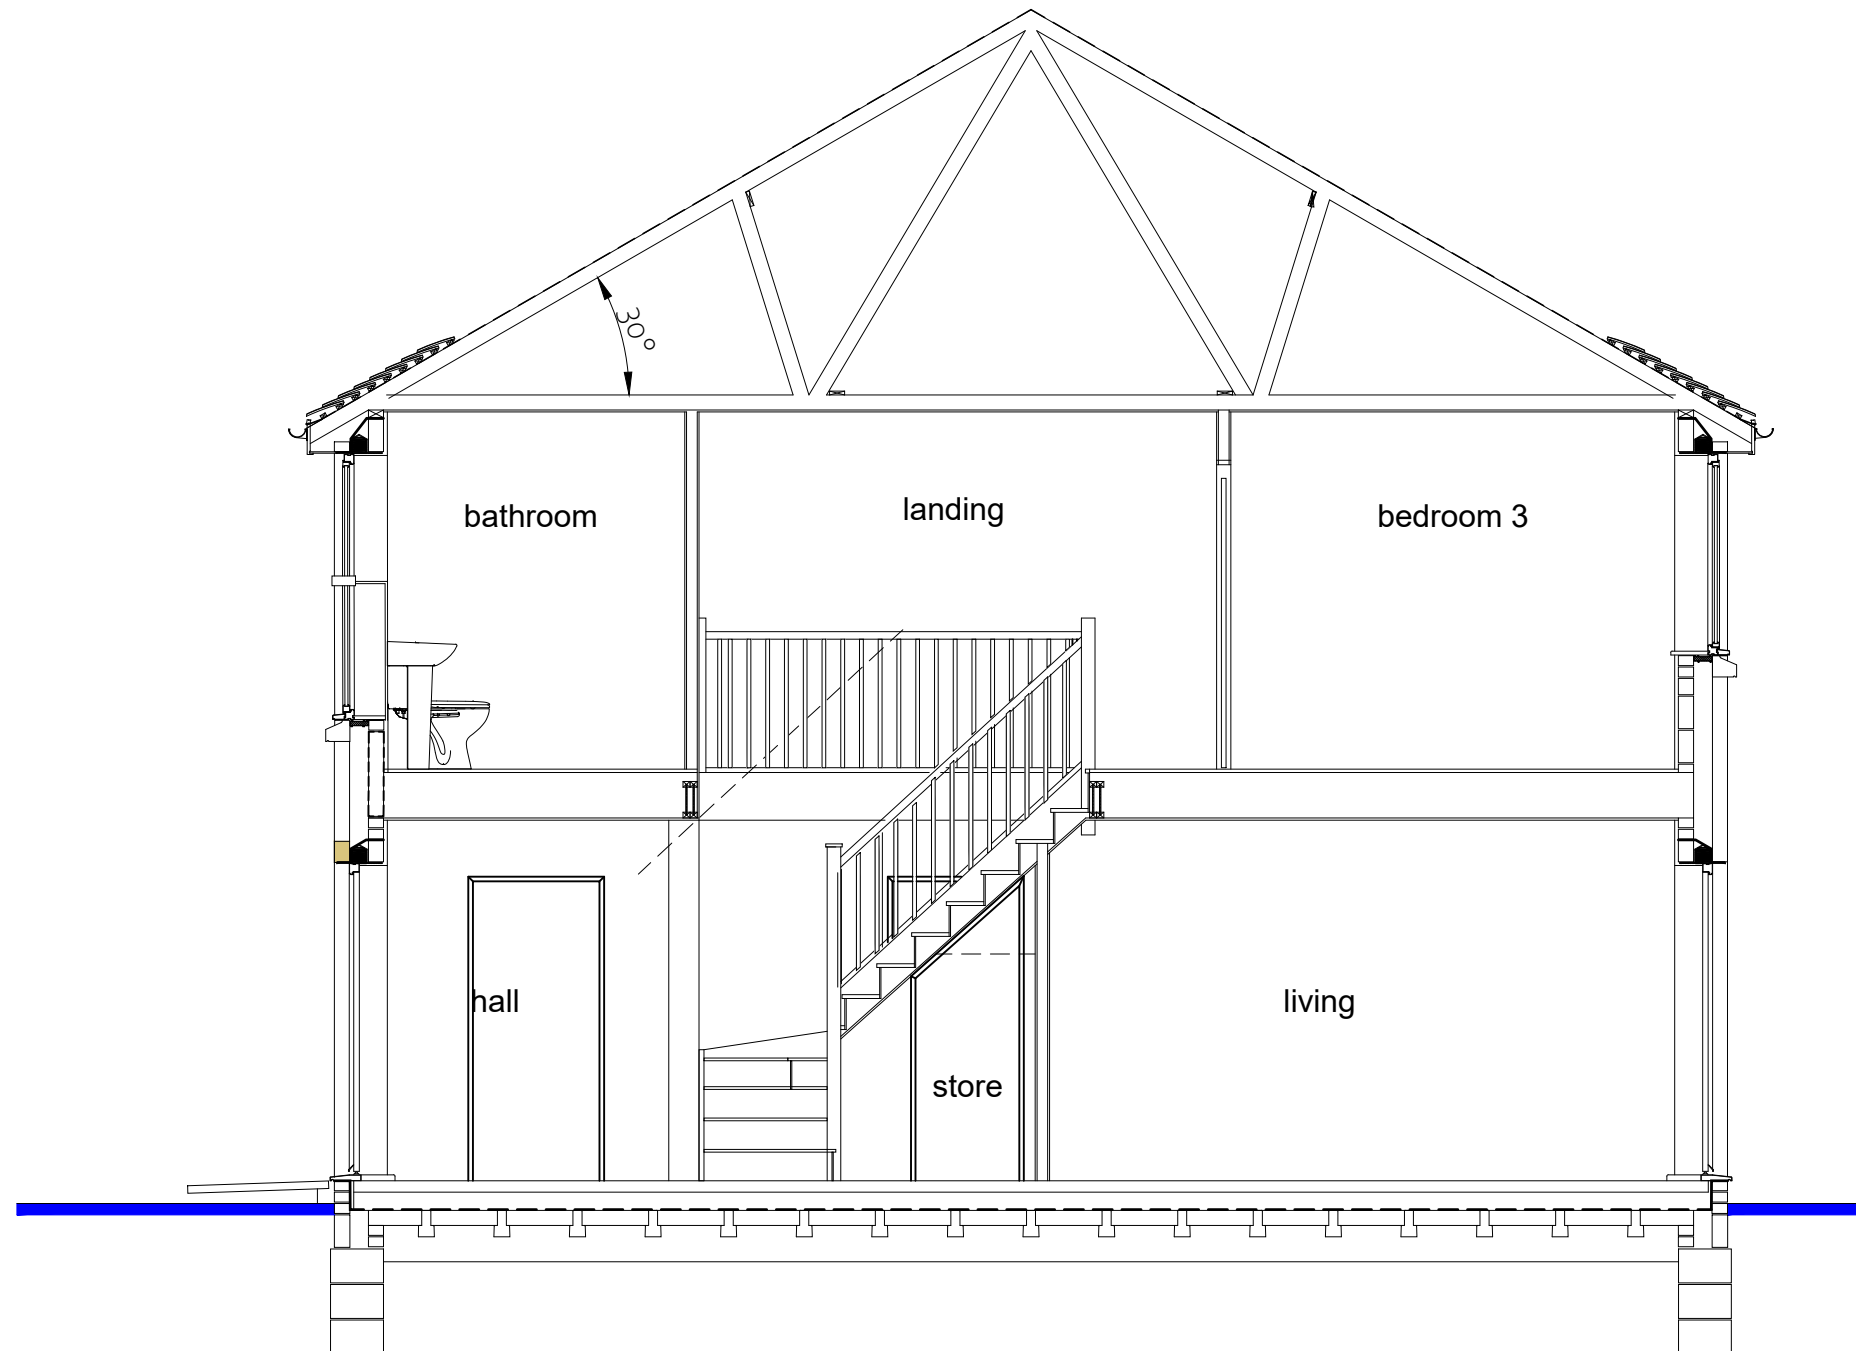

CLIENT DETAILS	PROJECT	TITLE		REV	DESCRIPTION	DATE	Residential S72 Ltd, 9 Malham Close, Shafton Barnsley, S72 8PE T 01226 717079 M 07920 724305	 Residential S72
BLACKSTONE DEVELOPMENTS	LAND OFF SANDYGATE LANE STAIRFOOT BARNSELEY	PLOTS 7-12 SECTION						
HUNNINGLEY LA. STAIRFOOT BARNSELEY	REFERENCE 19-01-023-703	SCALE	1:100@A3					
		DATE	NOV 2019					