



AEW Architects
Century Buildings
St. Mary's Parsonage
Manchester M3 2DD
t: +44 (0) 161-214 4370
f: +44 (0) 161-214 4371

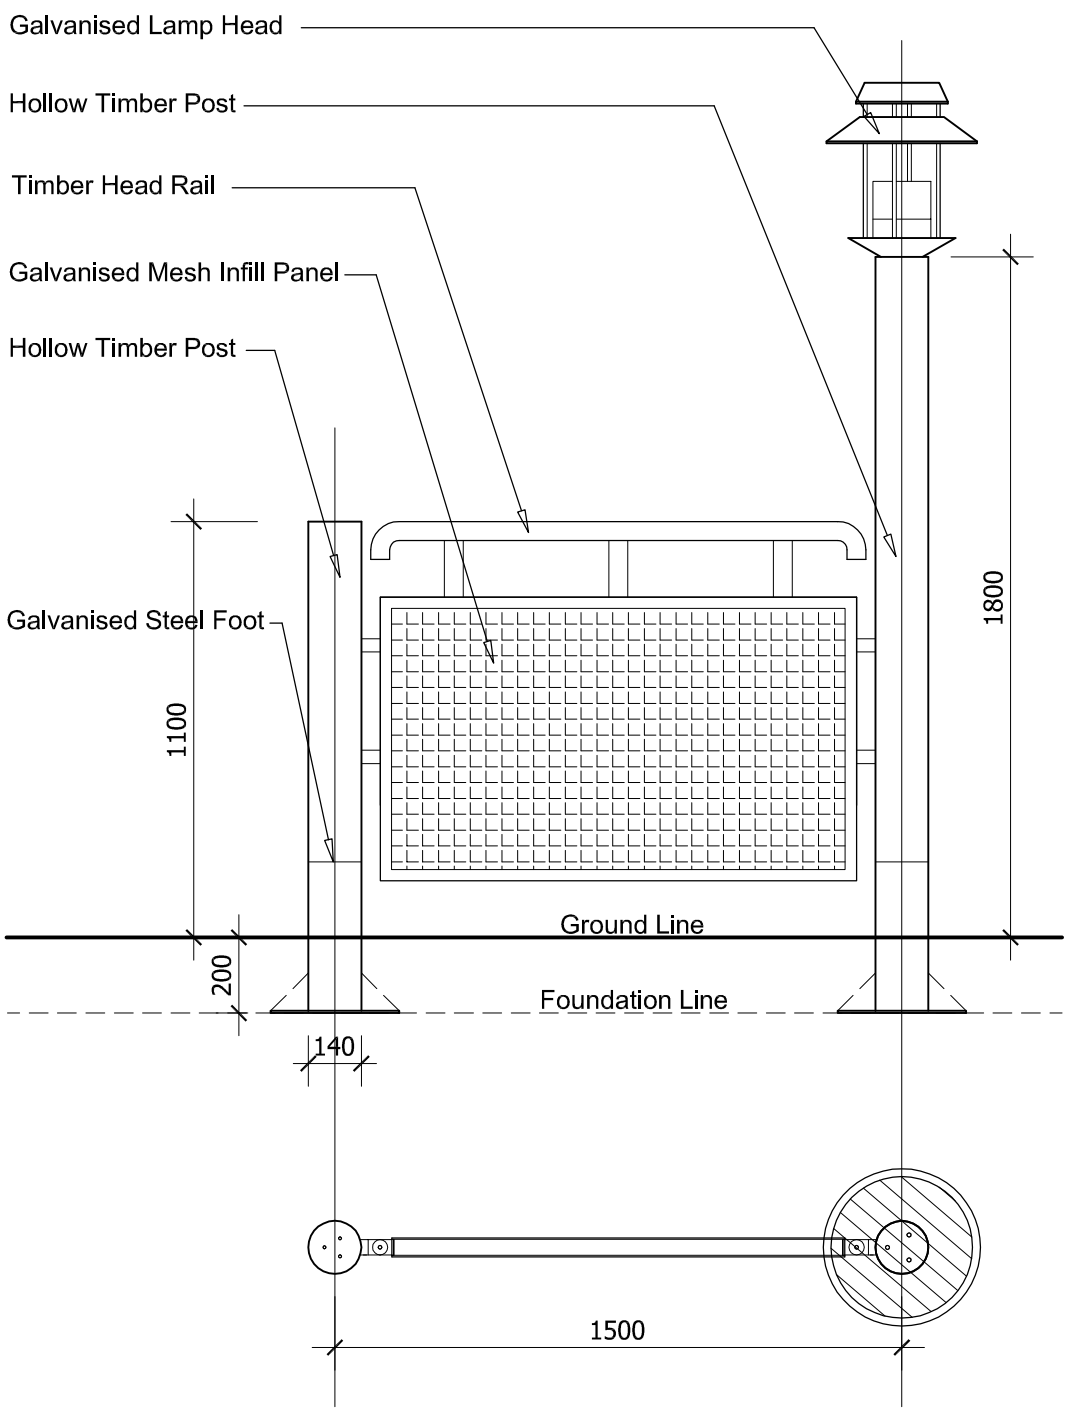

TYPICAL BARRIER & LAMP POST DETAIL @ 1:20

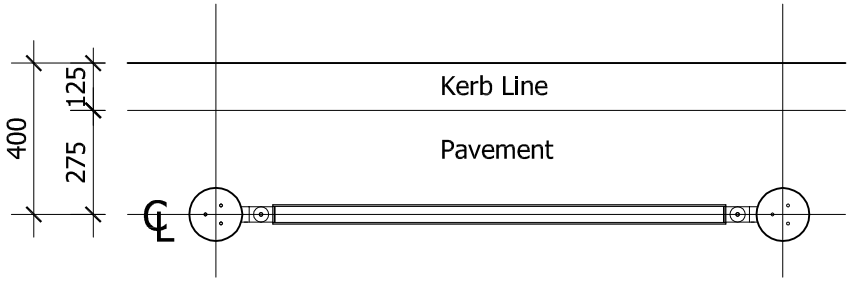

TYPICAL BARRIER OFFSET DETAIL @1:20

DETAILED BUTON RAILING

BUT001