




Rear Elevation

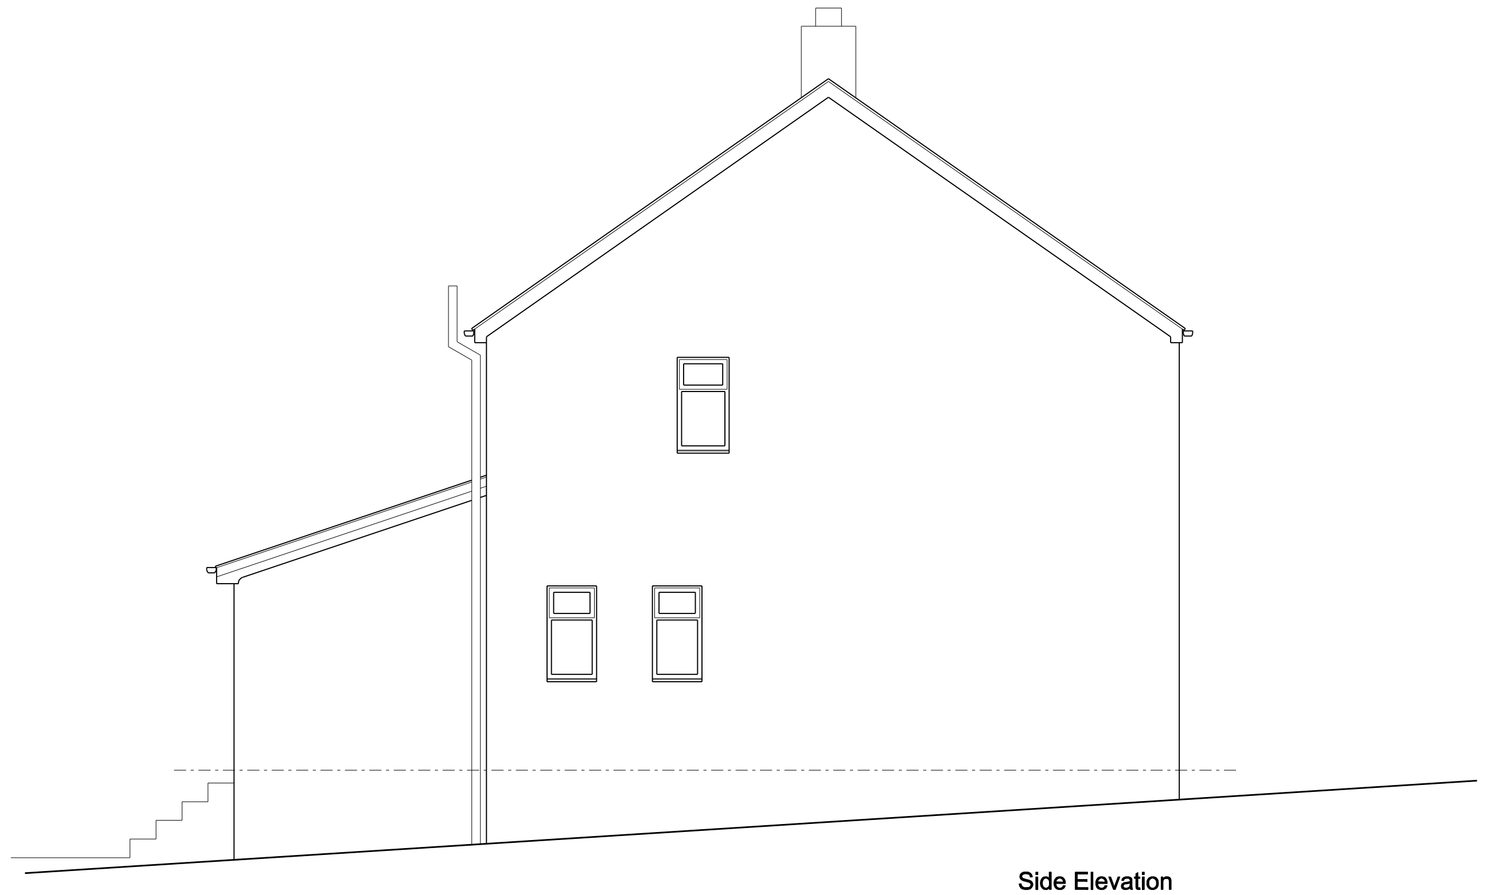


Side Elevation

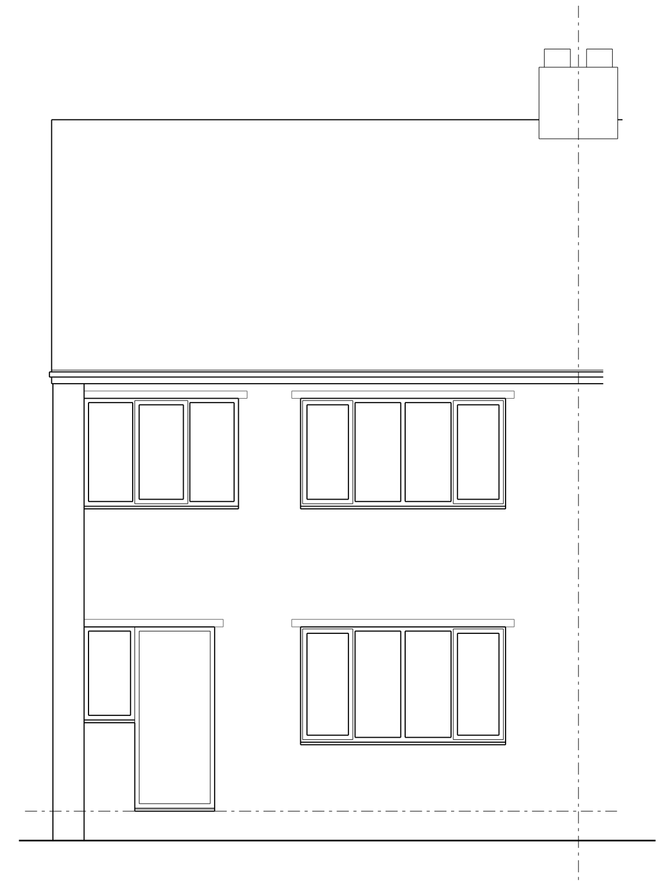

Front Elevation

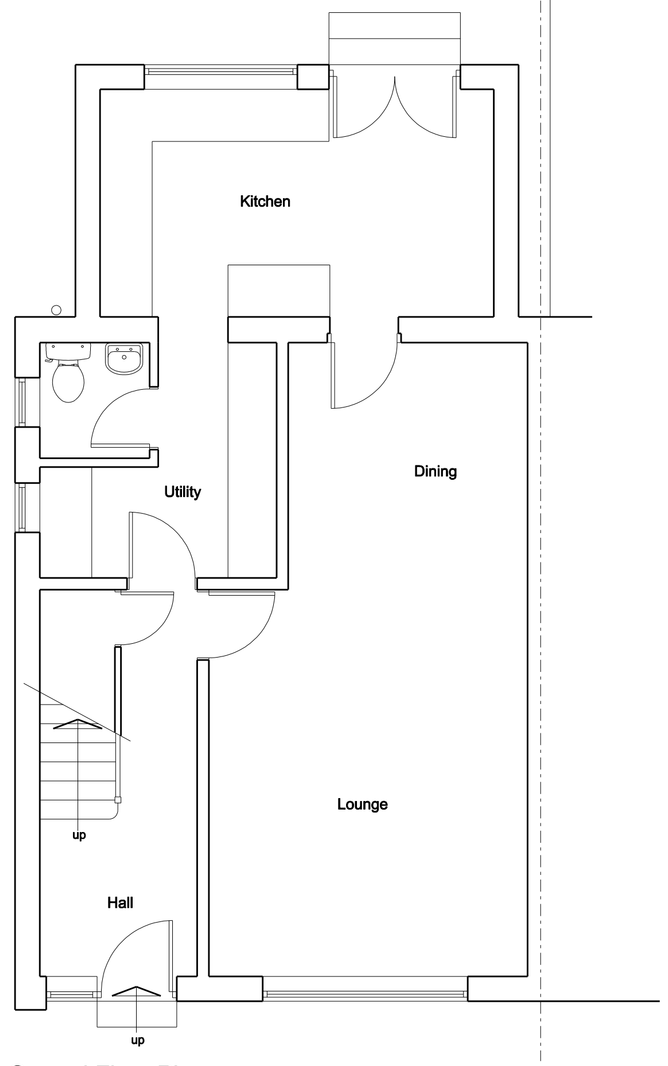

Ground Floor Plan

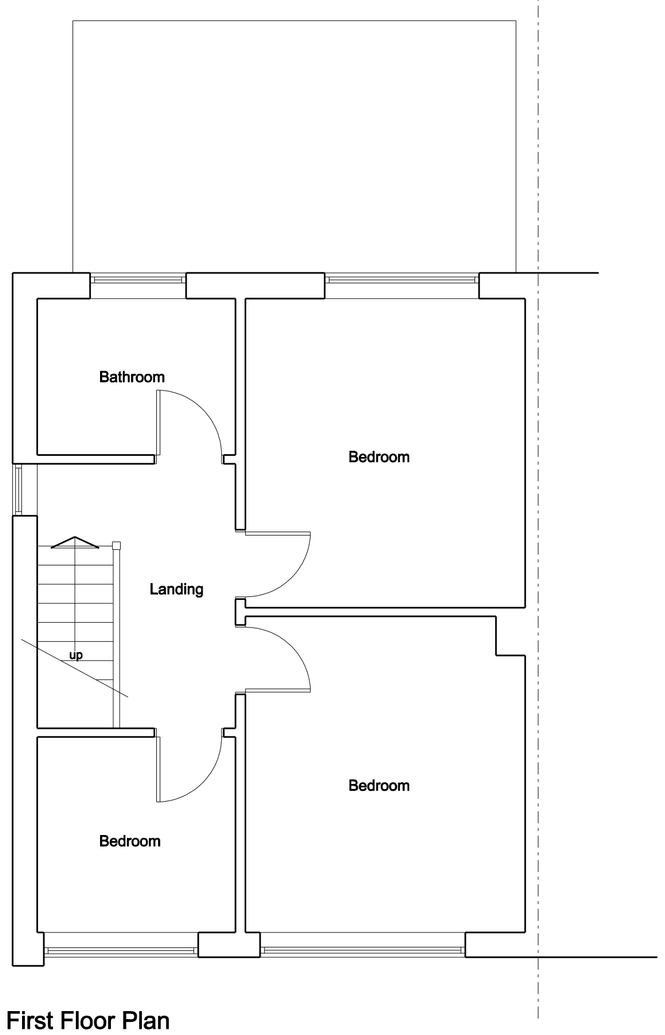

First Floor Plan

COPYRIGHT: This drawing and design and all the information contained therein is the sole copyright of M J H Design and reproduction in any form is forbidden unless permission is obtained in writing.
NOTES:
All dimensions must be checked on site and not scaled from this drawing.

A		
	Date	Revisions

© Copyright

MJH Design
Architectural Services

53 Bartholomew Street
Wombwell
Barnsley
S73 8LB

Tel: 07887548711
e-mail: concorde.mjharper@virgin.net

Client
Mr K Fisher

Project
Proposed Alterations
5 Woodlands View
Wombwell
Barnsley
S73 0ND

Title

Existing Plans and Elevations

Scale 1:50	
Drawn by MJH	Date Nov 2019
Drawing No. 1199-01	Revision