



YEWS PLACE, KENDRAY

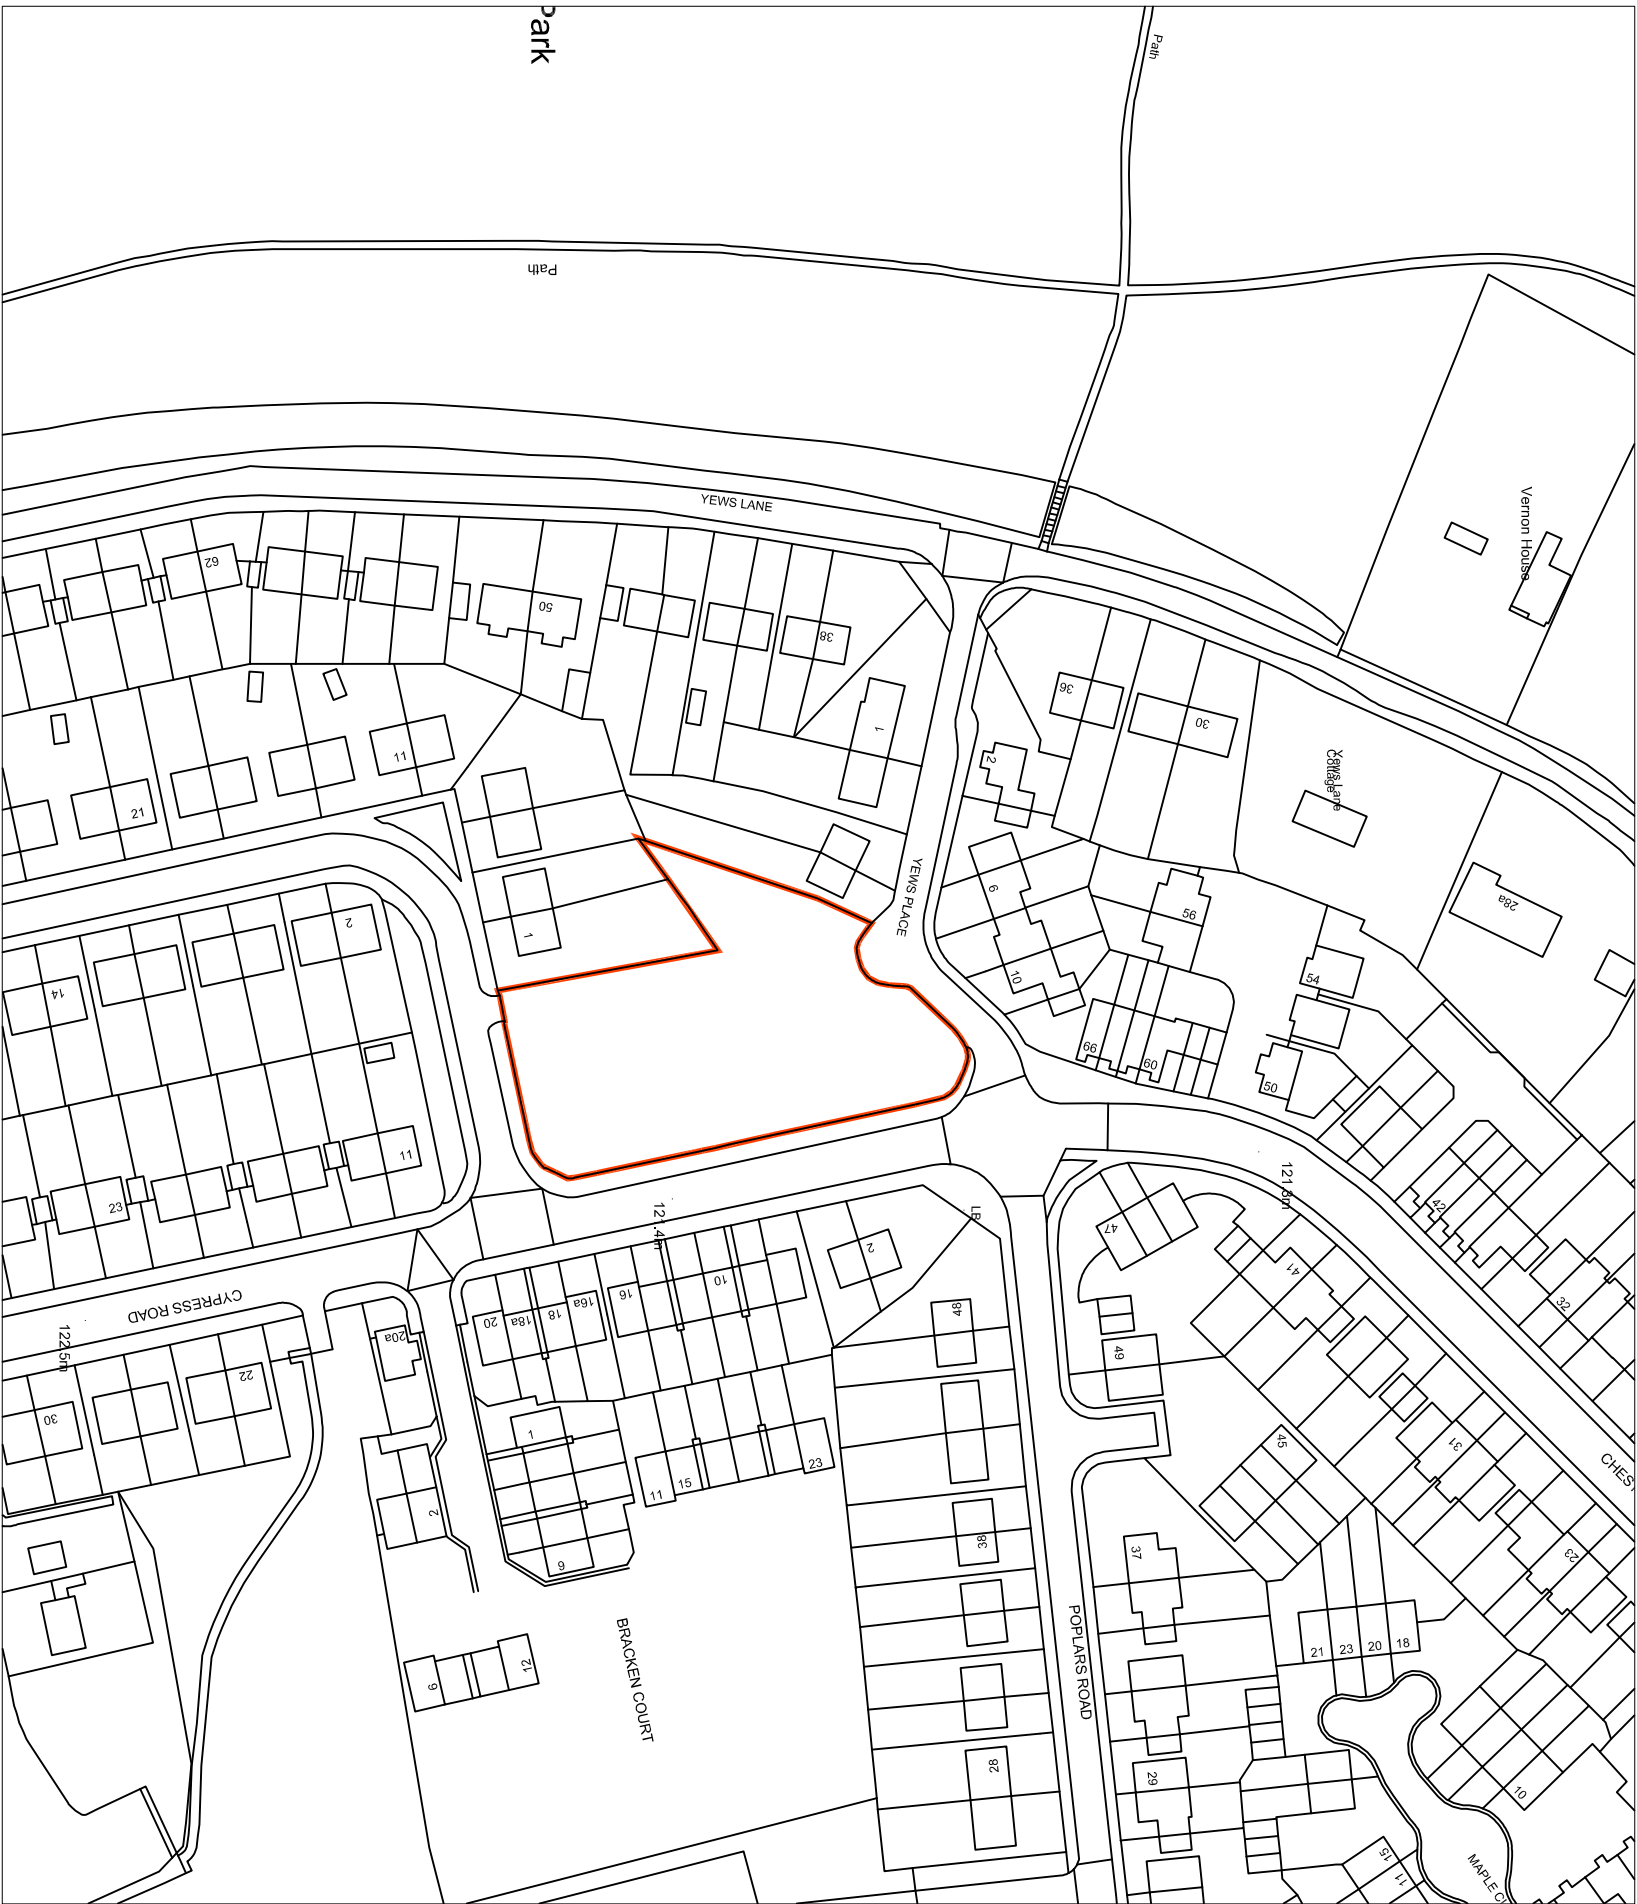

Location Plan1:1250



Location Plan1:10000

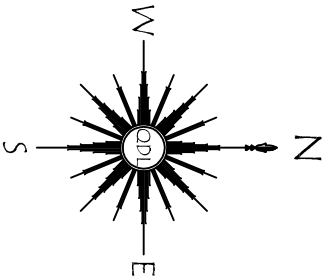

AREA EDGED
RED=0.245 Hectares

LOCATION PLANS

Drawn: SHULLE

APPLICATION

Title

Keepmoat Homes
Yews Place
Kendray
OS Location Plan

Scale

Varies @ A3

Date

June 2010

Drawn by

MJM

Scale

michael.mitchell@queensberrydesign.co.uk

Drawn on

QD353-00-01

Revision

-

Client Contract No.

-



QUEENSBERRY
DESIGN

ENGINEERING & ARCHITECTURAL CONSULTANTS

1 MARLINER PARK
CALDER PARK
WAKEFIELD
WF2 7BJ
www.queensberrydesign.co.uk

T:01924 566360
F:01924 239230