



DARFIELD:
SALTERSBROOK ROAD C/O NO. 23
S73 9BE

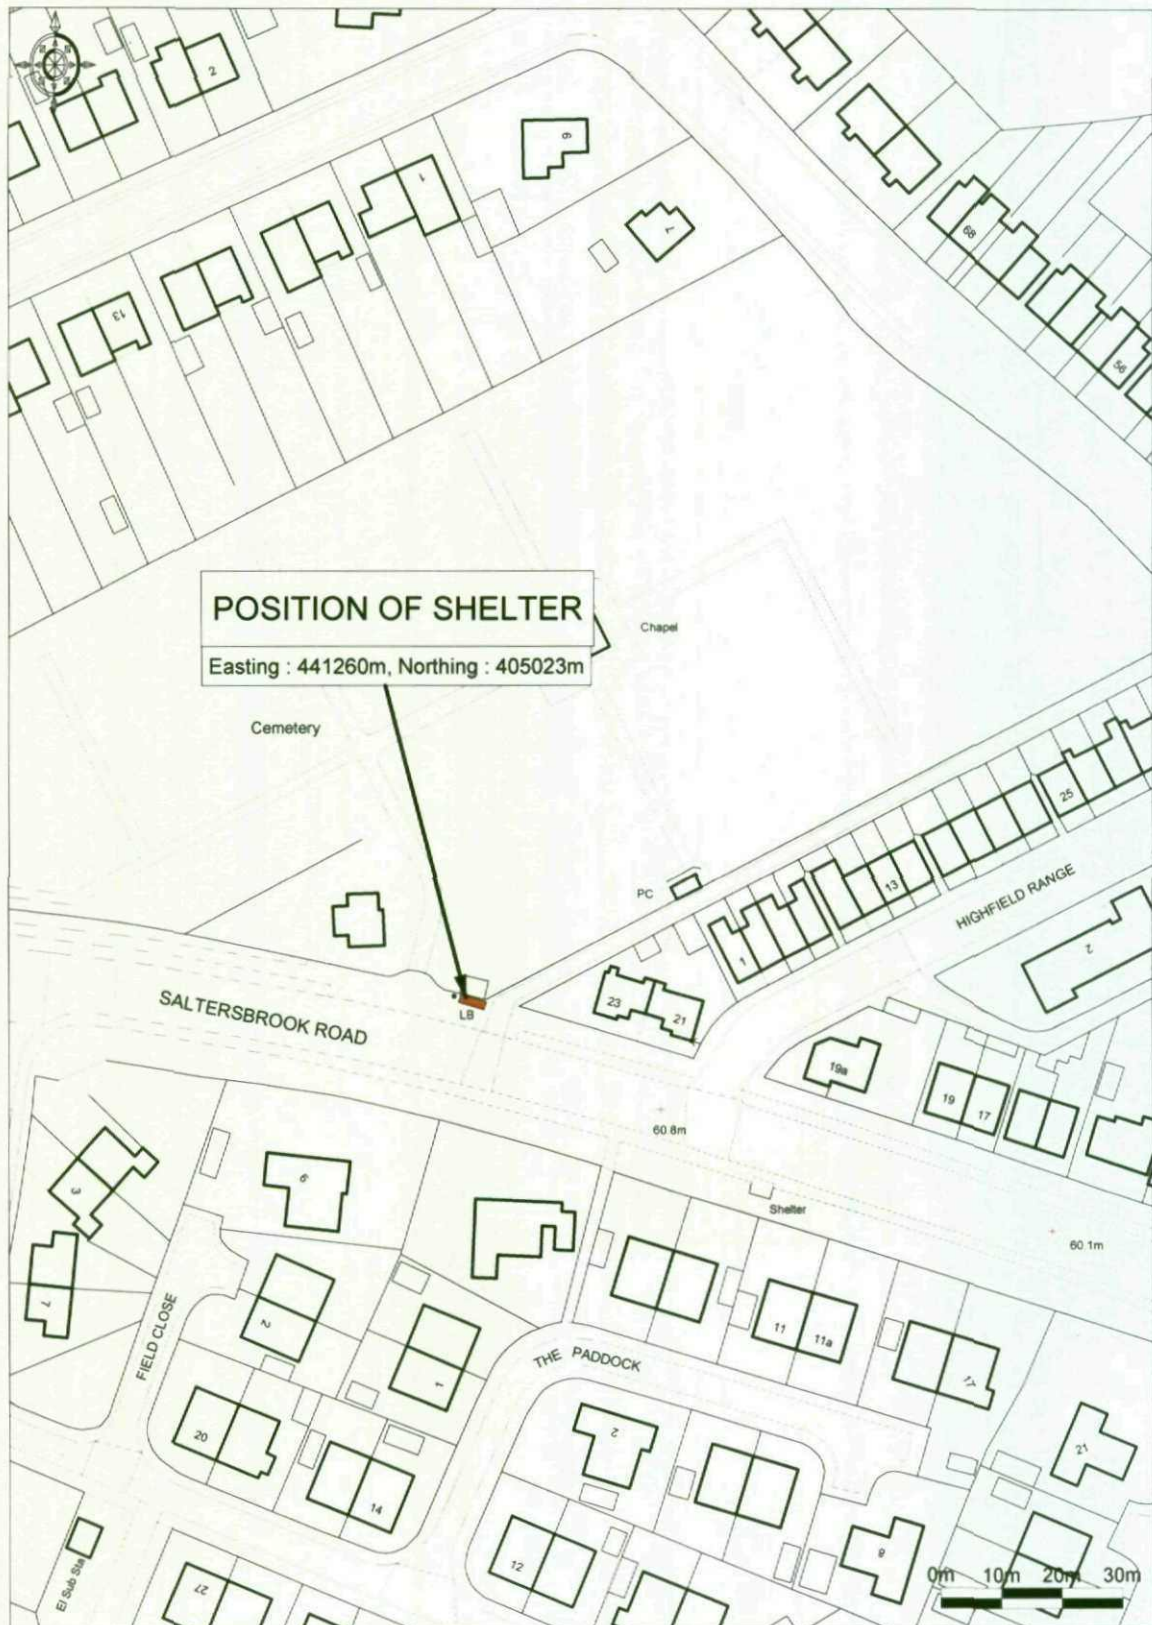

Enabled by
Ordnance
Survey



© Crown Copyright 2009. All rights reserved. Licence number 100020449. Plotted Scale - 1:1250

CREATED BY CLEAR CHANNEL

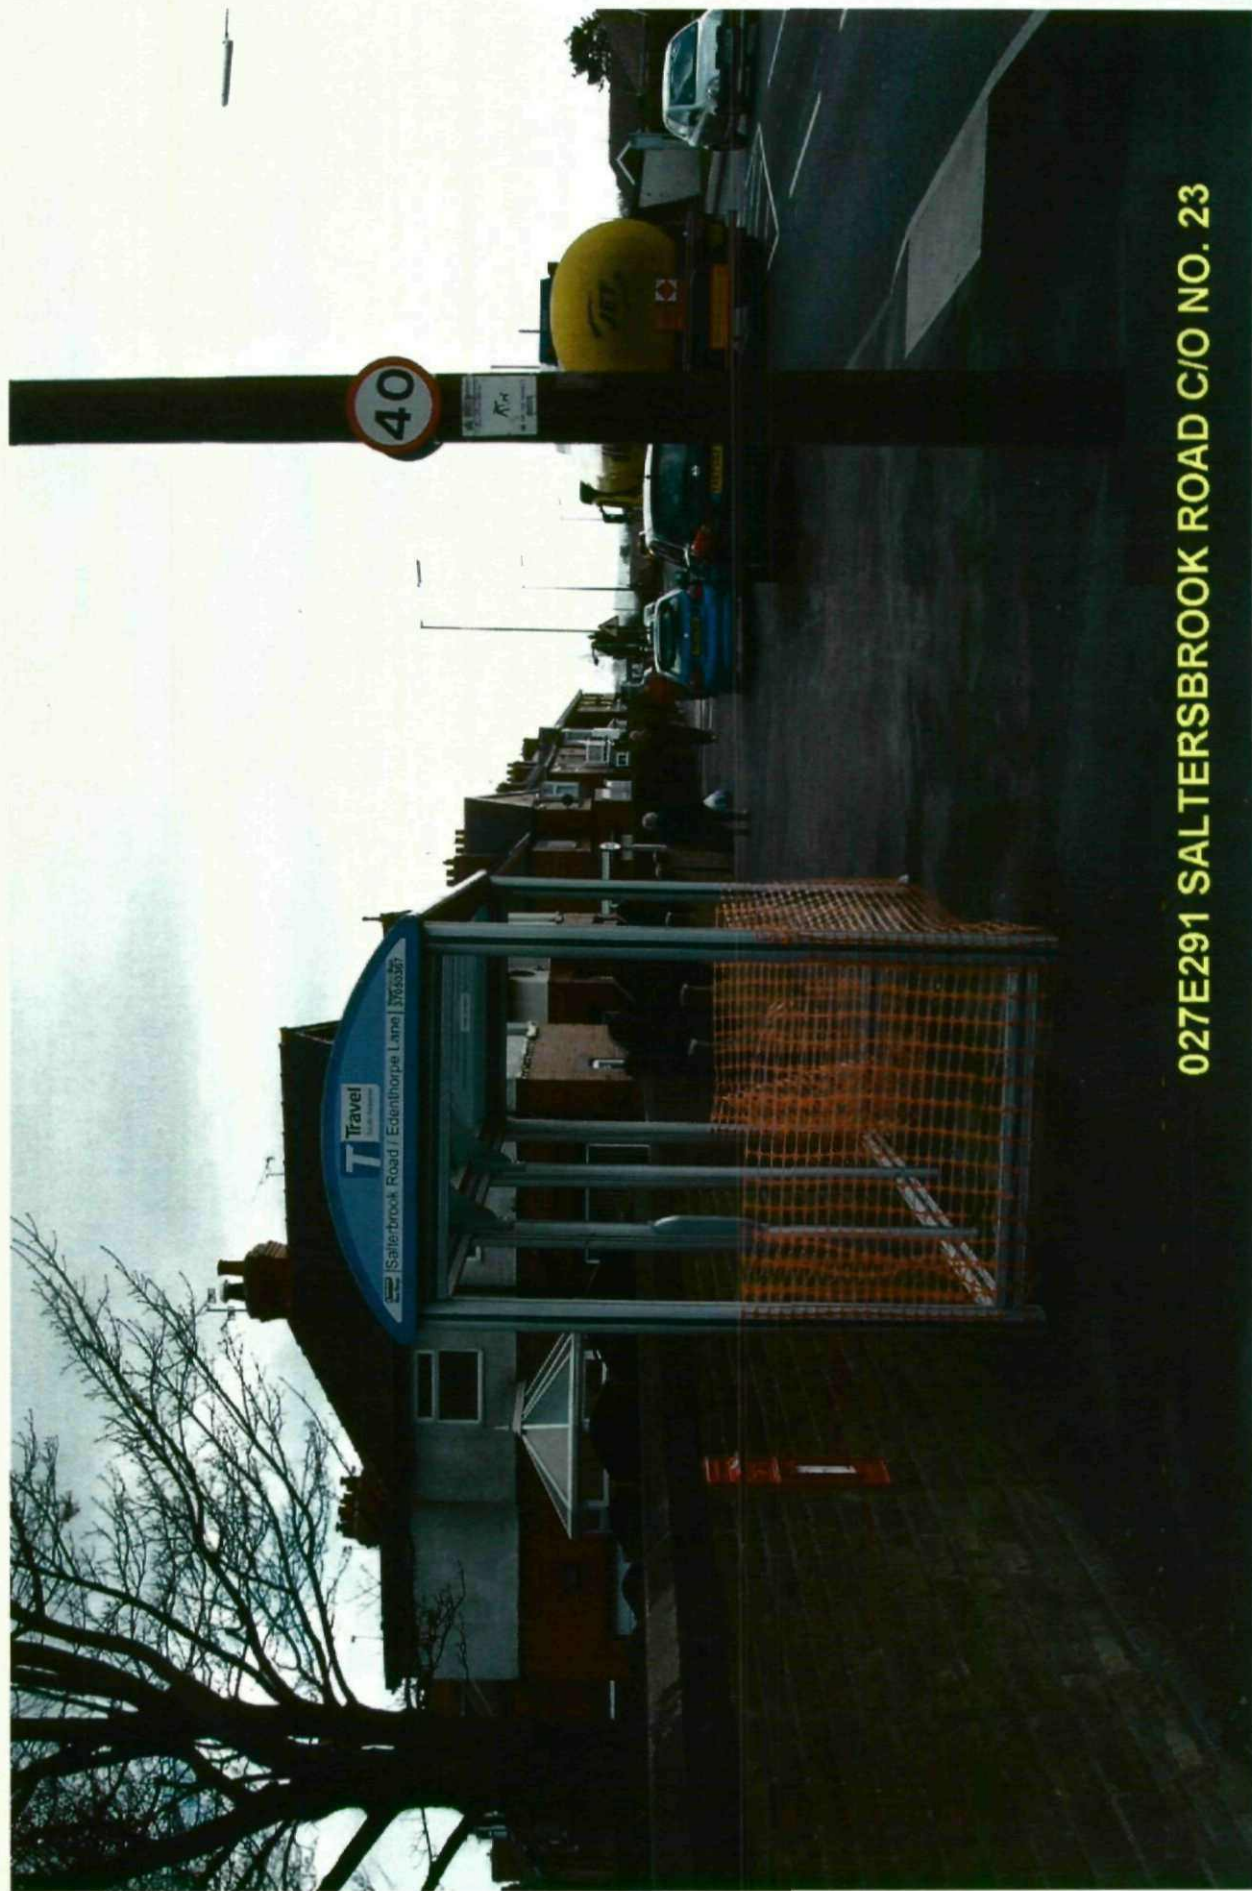


027E291 SALTERSBROOK ROAD C/O NO. 23

PRINCIPLE 3 BAY SHELTER WITH DOUBLE SIDED ADVERTISING UNIT

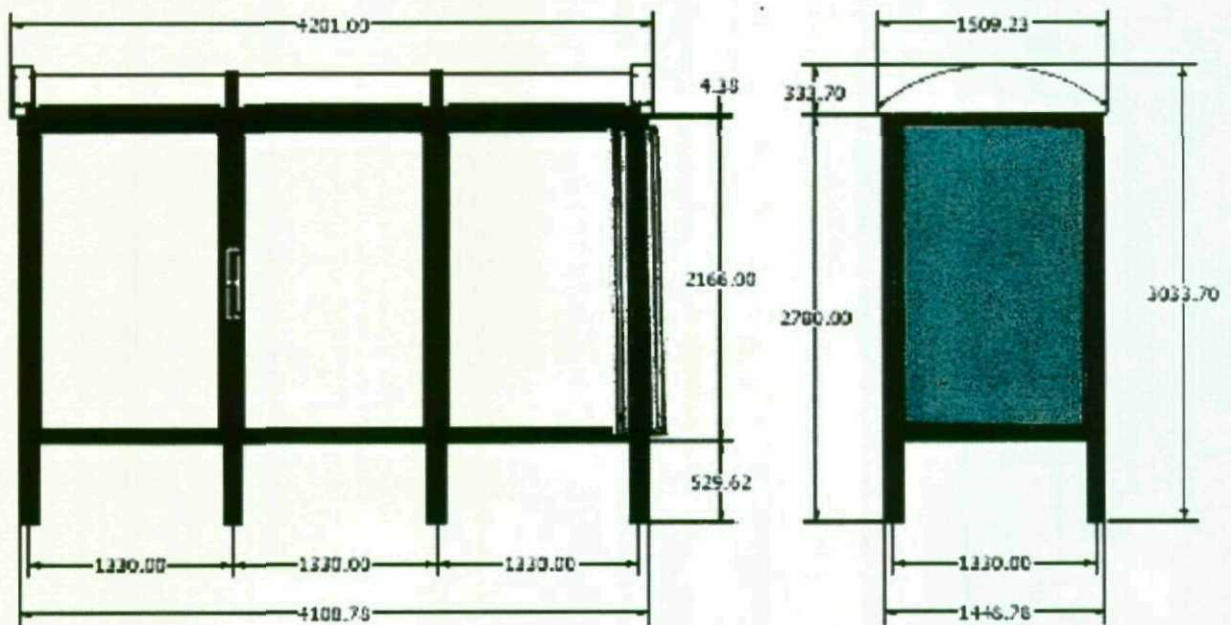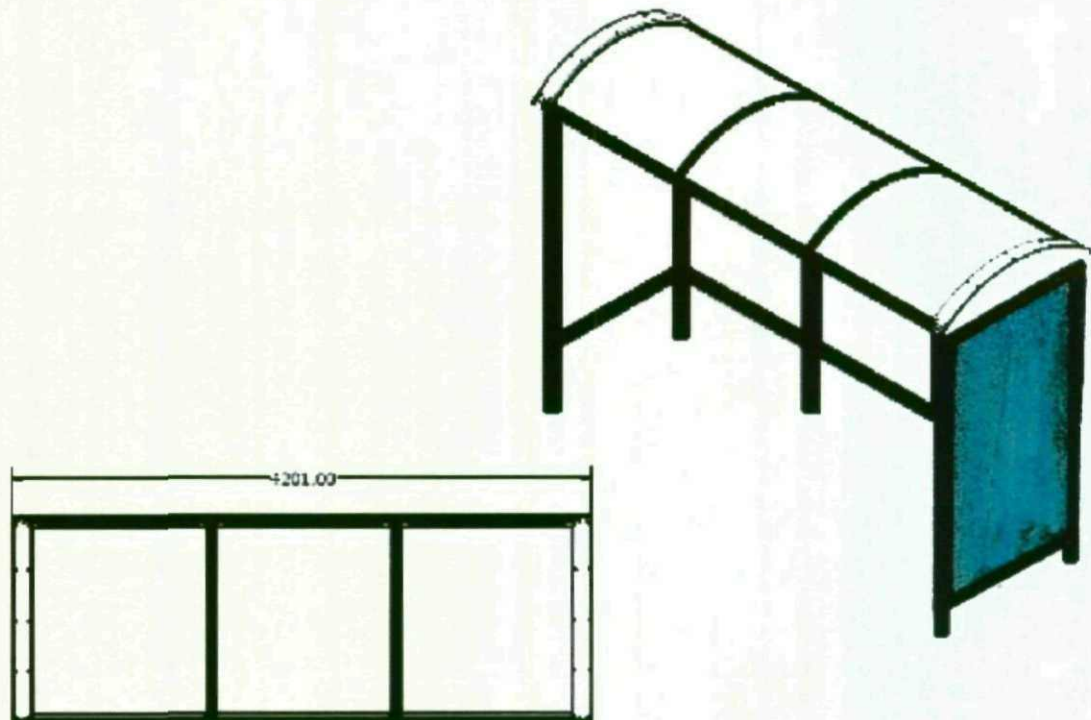


**EXAMPLE OF A PRINCIPLE SHELTER WITH
DOUBLE SIDE ADVERTISING UNIT**



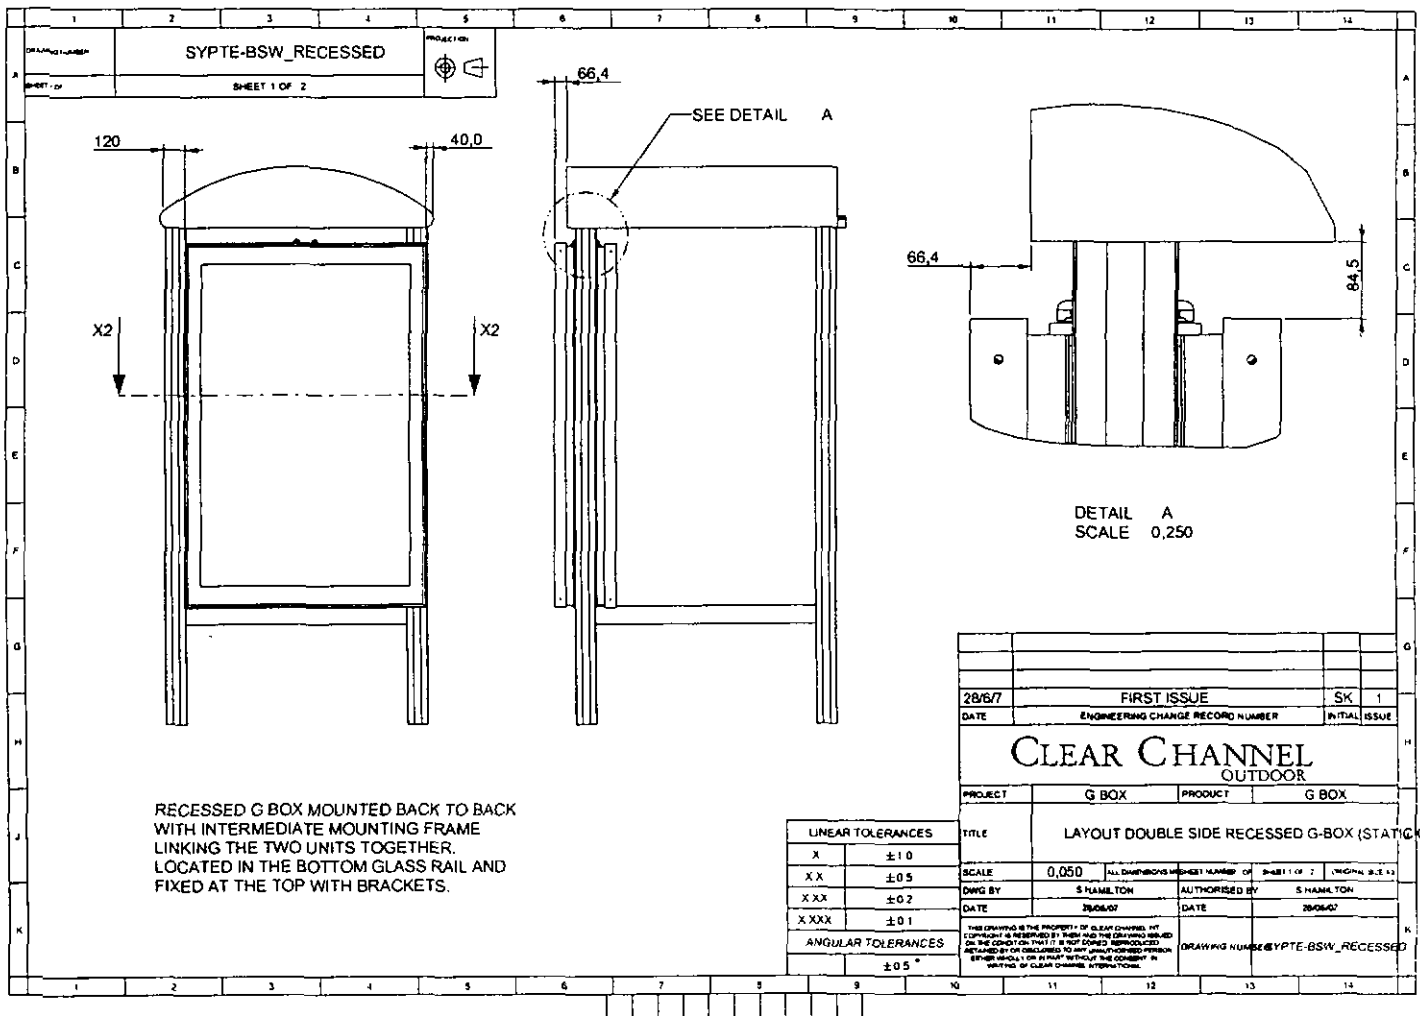


354000

SHEET 1 OF 2

 

1005 REF

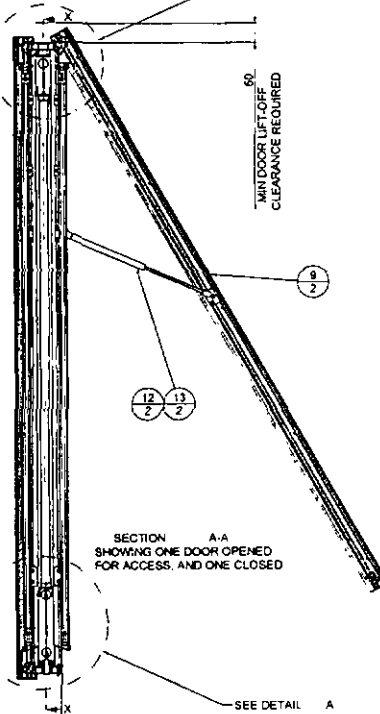SECTION A-A
SHOWING ONE DOOR OPENED
FOR ACCESS, AND ONE CLOSED

SEE DETAIL A

SEE DETAIL B

MIN DOOR LIFT OFF
CLEARANCE REQUIRED

ITEM NO	PART NUMBER	DESCRIPTION
1	200181	FLUORESCENT LAMP
2	338013	BOTTOM DIFFUSER BRACKET
3	338033	CLADDING VERTICAL
4	338056	DIFFUSER RIBBER
5	338480	TOP CLADDING T.S.L.
6	338481	PLUG TAPLER WITH LAMINATE PLATE
7	360000	FRAME ASSEMBLY
8	360007	DIFFUSER RIBBER
9	360011	DOOR ASSEMBLY
10	211171 208	NEW WADDER
11	21191 172	MILY 13 COW SCREW
12	324037 C	GAS STRUT
13	324037 B	GAS STRUT
14	3600055	LIGHTING SUPPORT ASSEMBLY
15	MILY100CAP	MILY10 SCAP ST ST
16	MILY140CAP	MILY14 SCAP ST ST
17	MILY200CAP	MILY20 SCAP ST ST

1370 REF

1025 REF

NOTE

- 1 ALL FIXINGS AND FASTENERS TO BE STAINLESS STEEL
- 2 MASS 149 Kg APPROX

CLEAR CHANNEL

GENERIC BOX

GENERIC BOX ASSY - STATIC (FSU)

LINEAR TOLERANCES	ANGULAR TOLERANCES
± 0.15	± 0.15
± 0.25	± 0.25
± 0.50	± 0.50
± 1.00	± 1.00
± 1.50	± 1.50
± 2.00	± 2.00
± 2.50	± 2.50
± 3.00	± 3.00
± 3.50	± 3.50
± 4.00	± 4.00
± 4.50	± 4.50
± 5.00	± 5.00
± 5.50	± 5.50
± 6.00	± 6.00
± 6.50	± 6.50
± 7.00	± 7.00
± 7.50	± 7.50
± 8.00	± 8.00
± 8.50	± 8.50
± 9.00	± 9.00
± 9.50	± 9.50
± 10.00	± 10.00

354000

