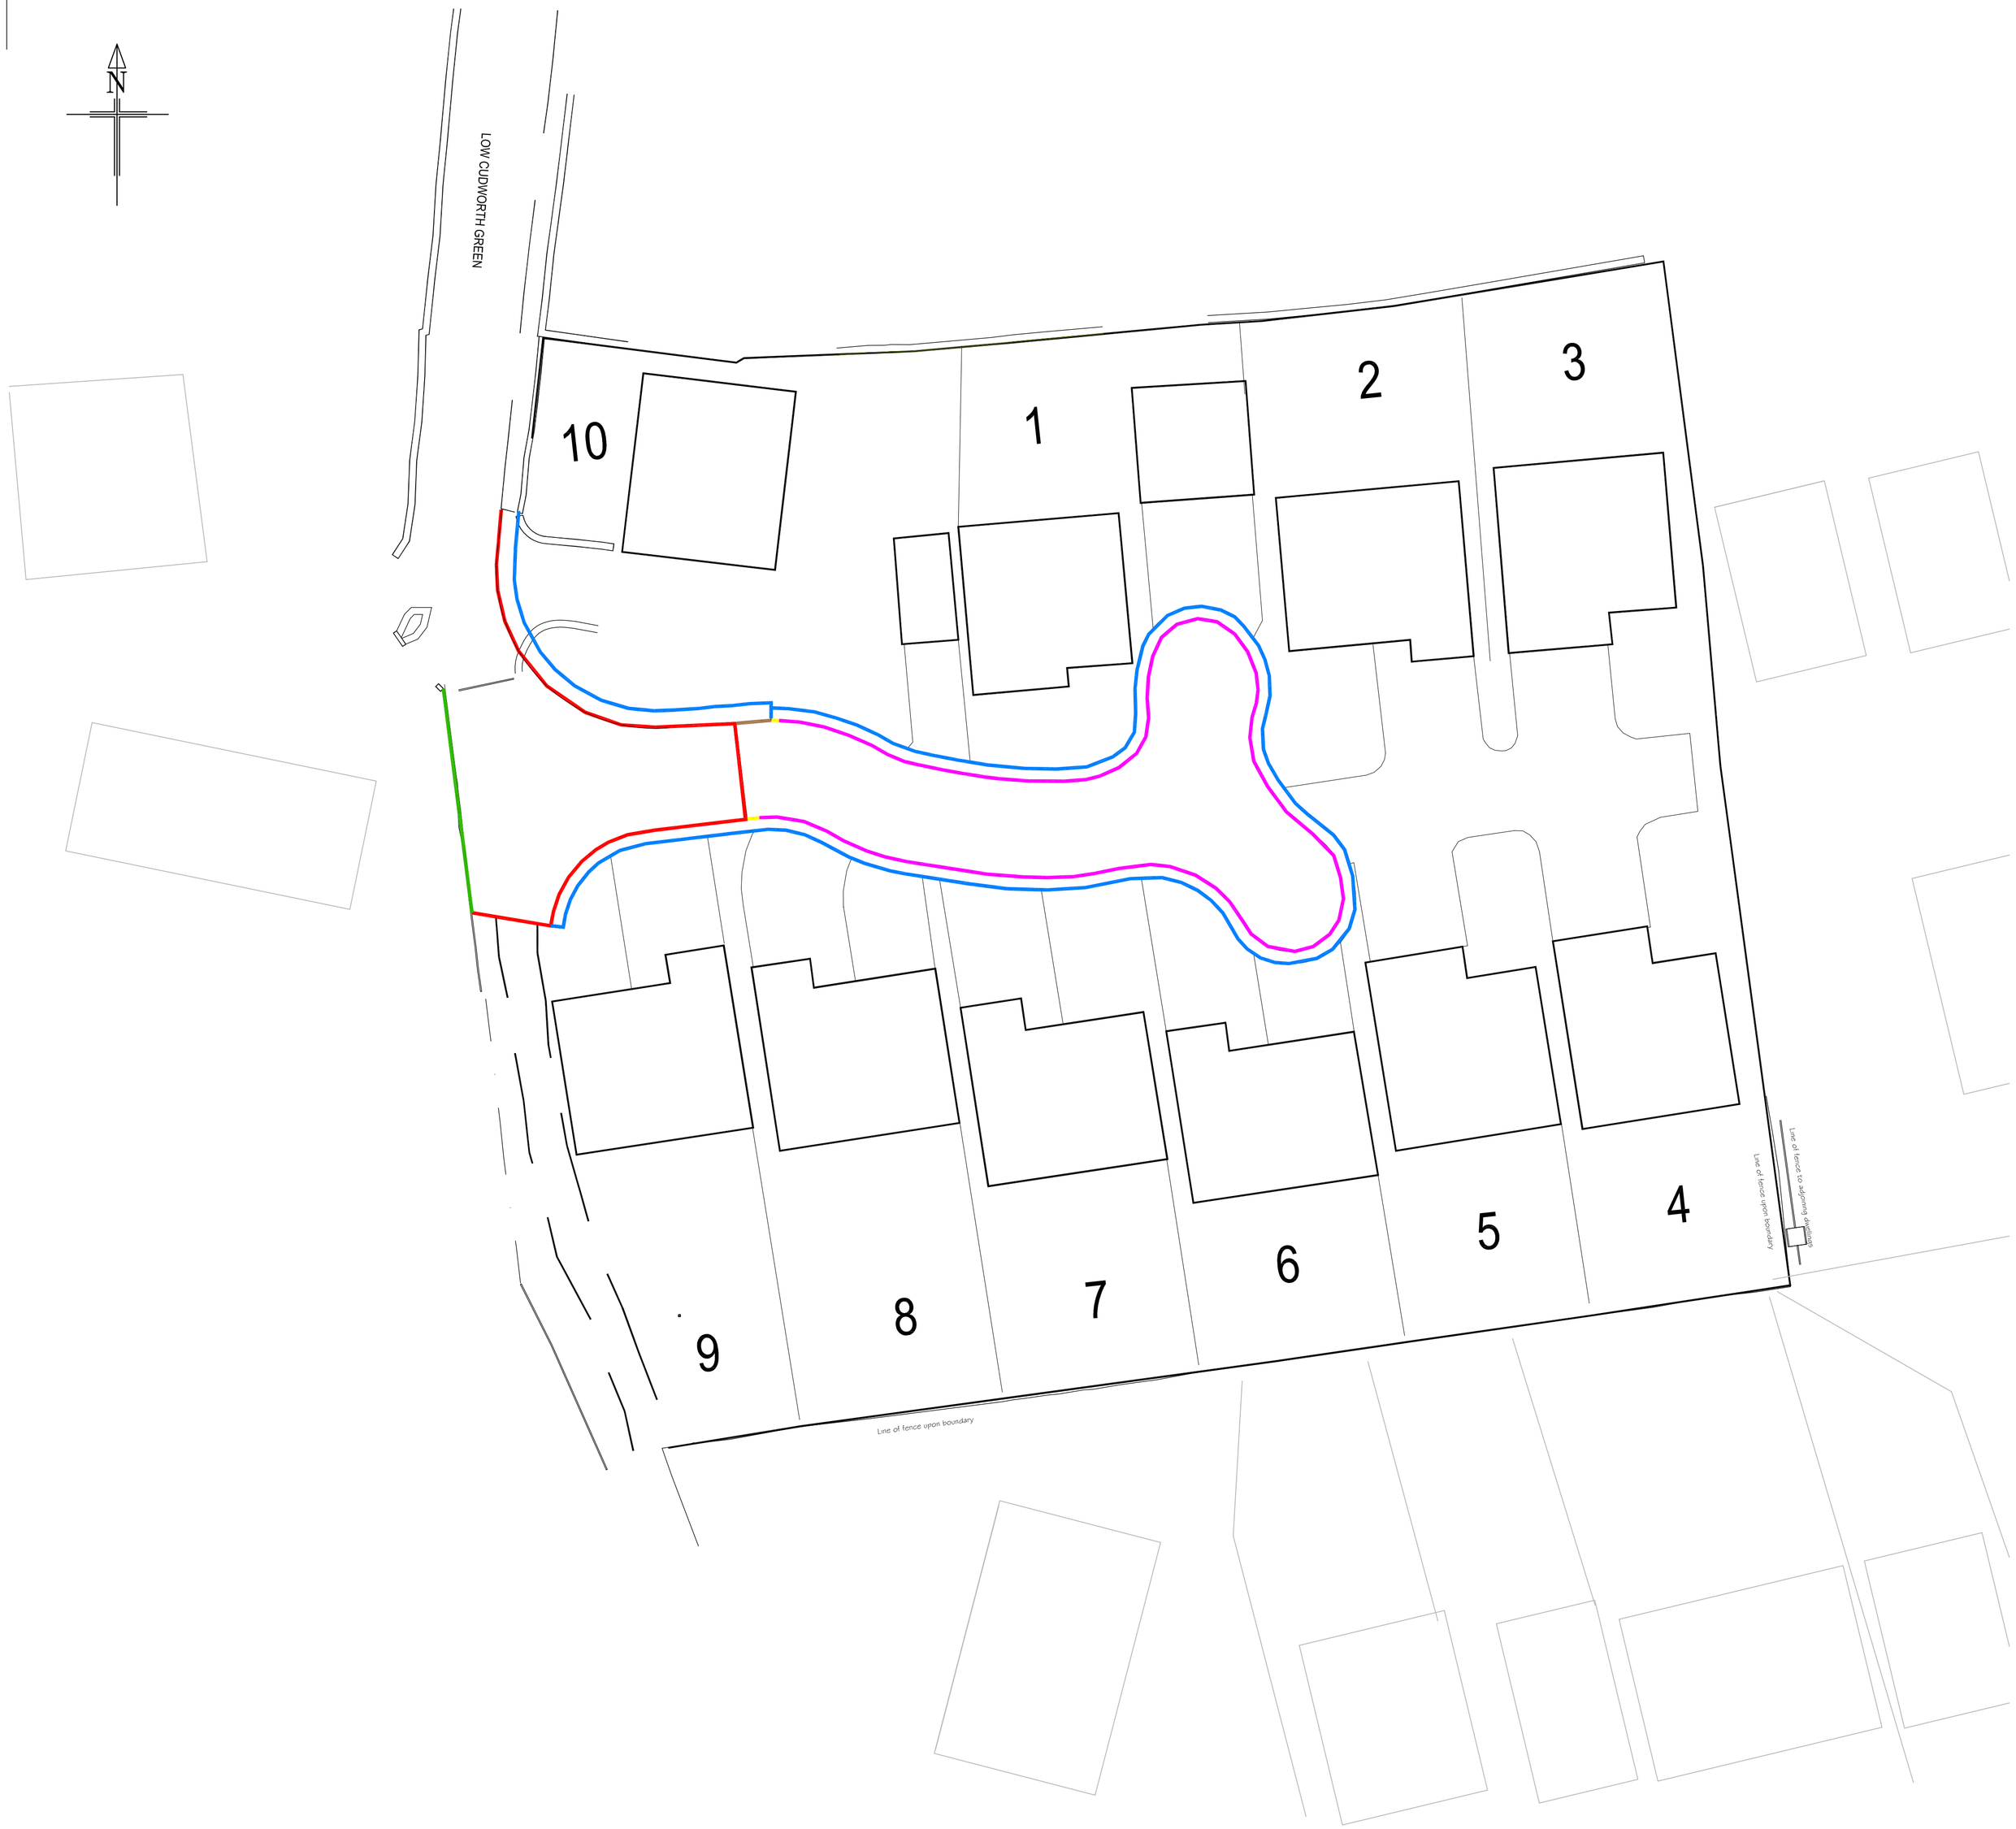


KEY

- 125x150 Bullnosed kerb (25mm kerbface)
- Plasmobility 99 kerb with 30mm face
- 50x150 Precast concrete edging
- Plasmobility 99 Transition kerb
- 150x150 Channel block laid flush or 125x150 BN kerb (25mm kerbface) To be agreed on site with BMBC Engineer
- 125x150 Channel block laid flush

Preliminary

Rev	Details	Date	Drwn.	Chk.
B	Amended following Highway comments	28-6-17	AST	
A	Amended following Highway comments	21-6-17	AST	

RMH Properties Ltd

Low Cudworth Green
Cudworth, Barnsley

Kerbing Plan

Dwg No. : STE/17/08/09 B

Date : 18-5-17

Scale : 1:200

Copyright © Shaun Tonge Engineering

SHAUN TONGE ENGINEERING

11 Broomhead Road, Wombwell. Barnsley. S73 0SA.
Tel 01226 755929. Mobile 07528 278070 . Email Shauntongeengineering@yahoo.co.uk

A1