


DO NOT SCALE: Contractor to check all dimensions and report any omissions or errors

NOTES

Drawing No.	Rev No.
MNP001	A
-004	

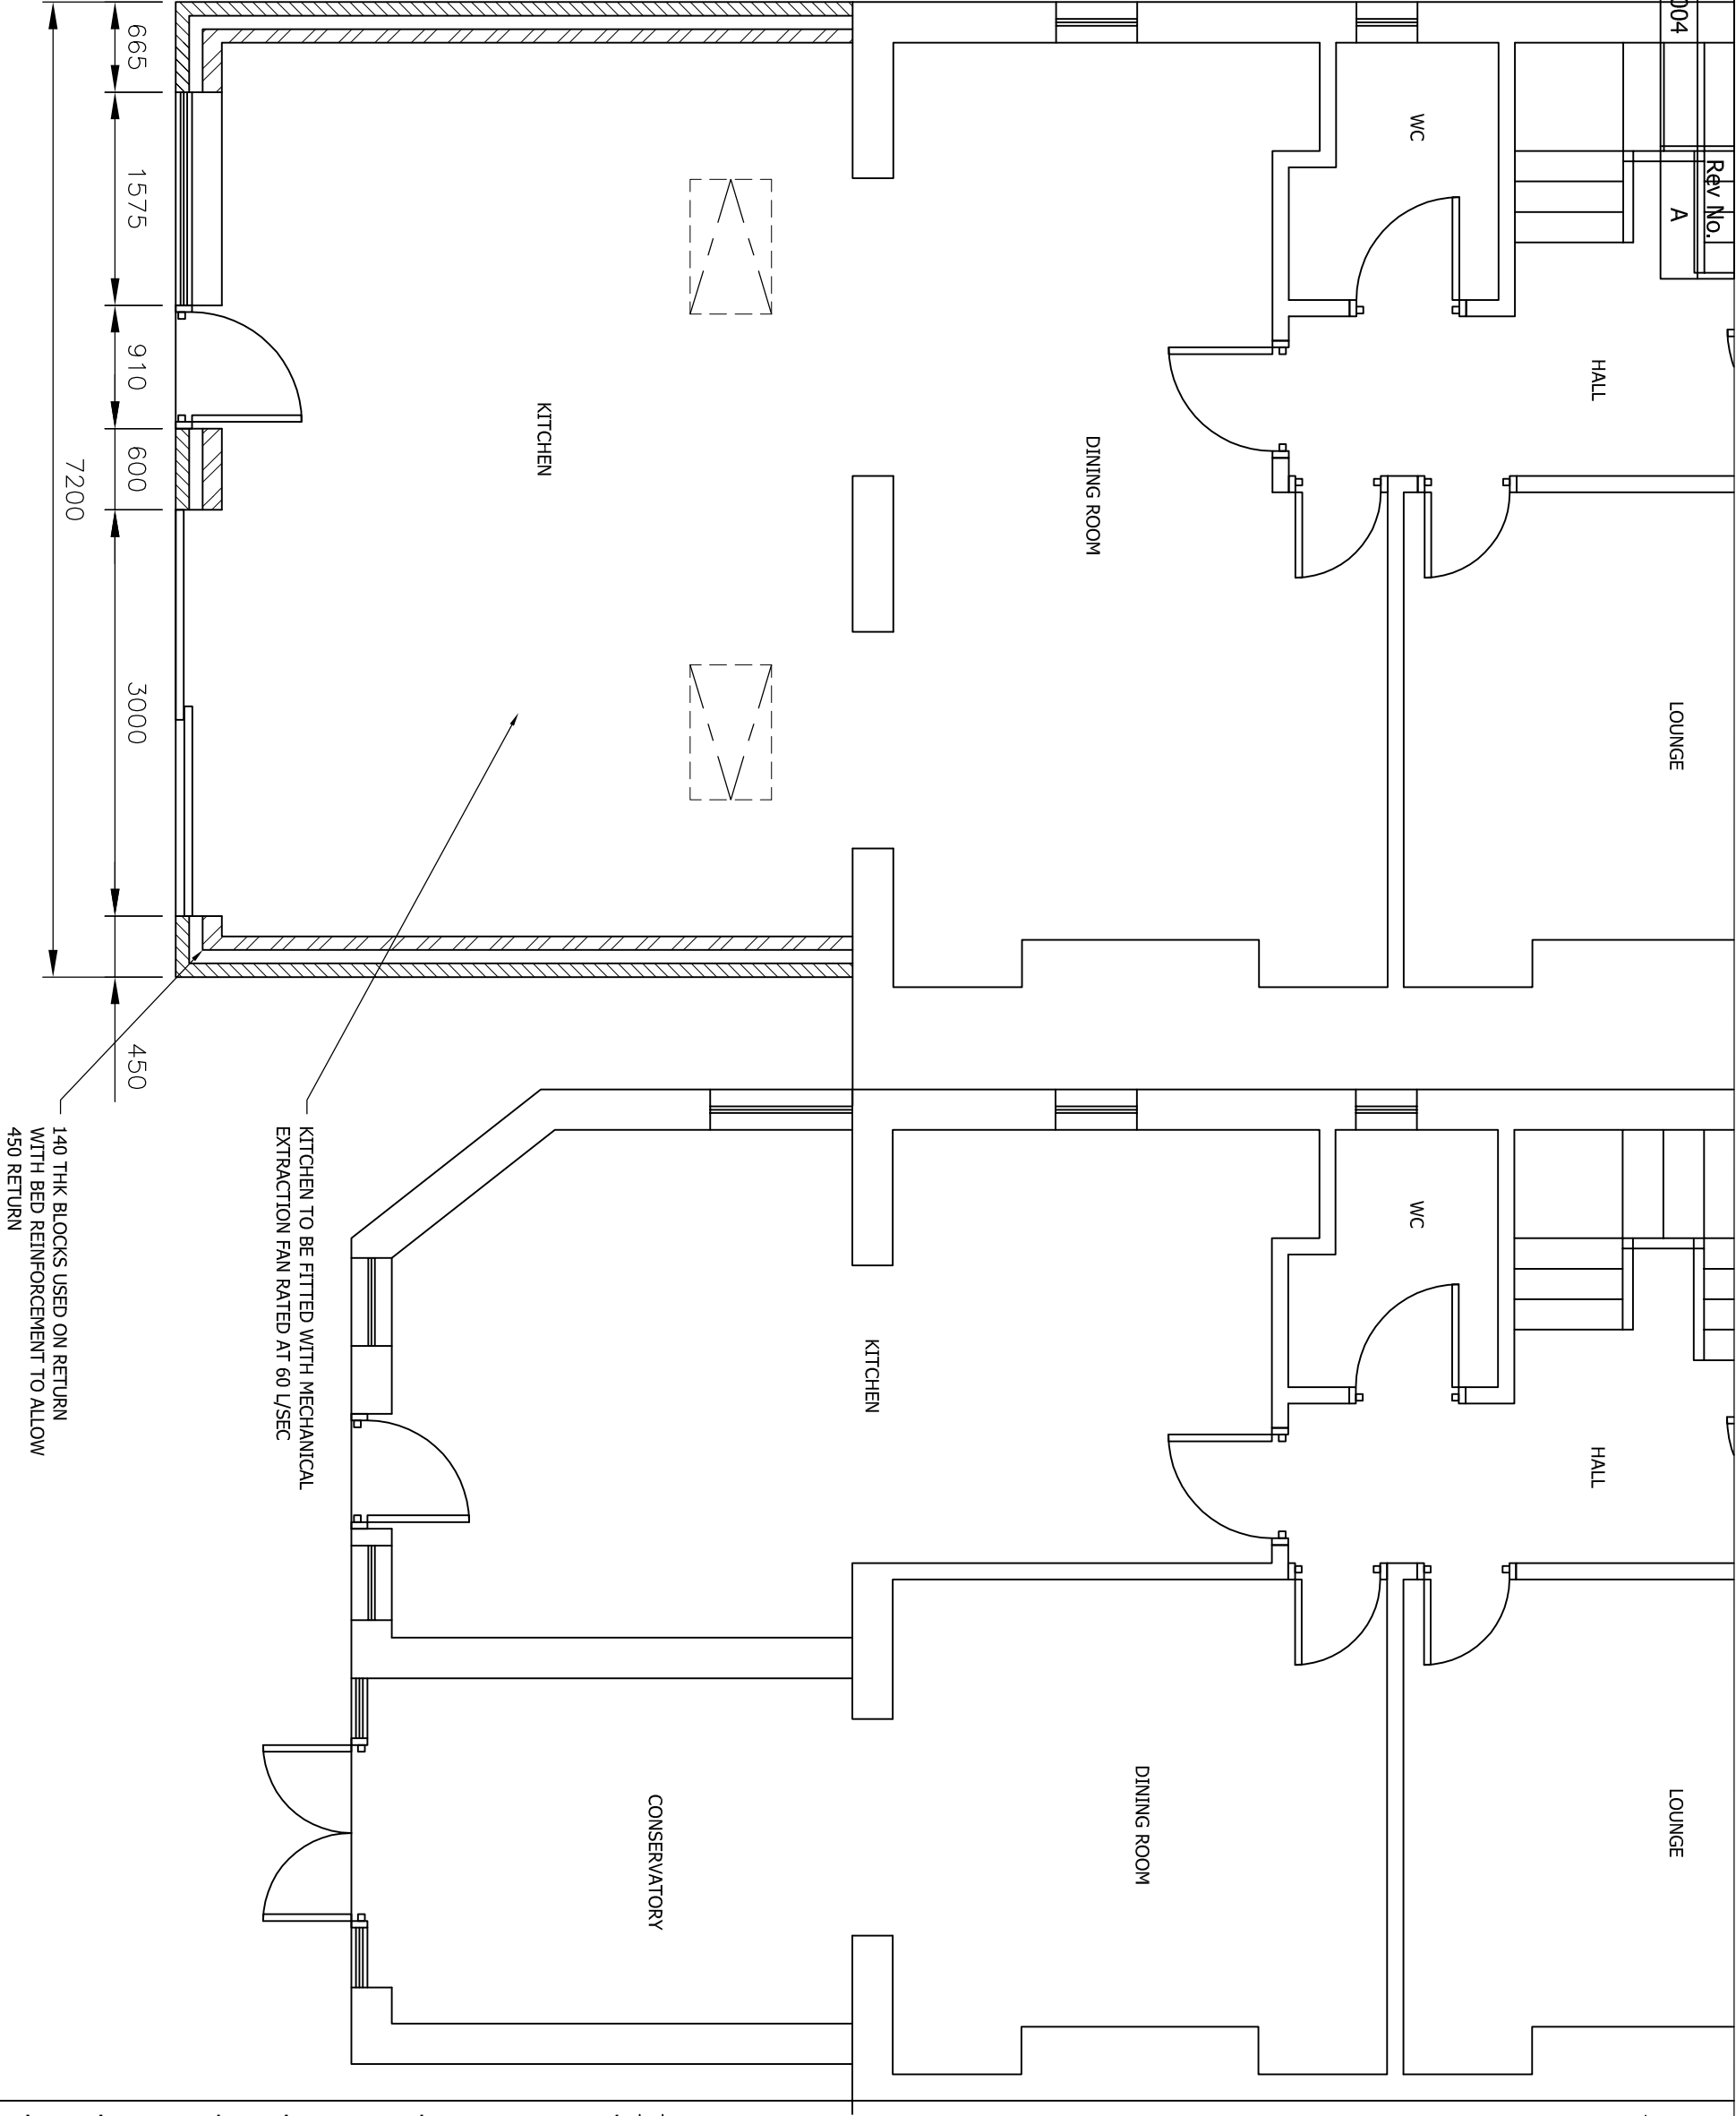

Rev	Description	JRB	By	Chk	App	Date
A	Now hipped roof					12/08/13

JRB DESIGNS Ltd
1 Saville Road
Cudworth
Barnsley
S72 8LT
Tel: 01226 383542
Fax: 01226 380078
Mob: 07970 541192
Email: joine@jrbdesigns.co.uk

This drawing is copyright. © Jrbdesigns Ltd.

Client
MIR N PLATTIS

Drawing Title

PROPOSED PLANS

Address
**425 ROTHERHAM ROAD
SMITHIES
BARNSELEY
S71 1UX**

Project Title:

**PROPOSED SINGLE STOREY
REAR EXTENSION**

Purpose of Issue:

PLANNING

Drawing Status

FIRST ISSUE

Scale at A3	Drawn By	Date	
AS SHOWN	JRB	14/09/2012	
Checked By	Date	Approved By	Date
	14/09/2012	A	14/09/2012
Project No.	Drawing No.	Revision	
MNP001	004	-	

APPROVAL: ☒ INFORMATION ☐ TENDER ☐ CONTRACT ☐ CONSTRUCTION ☐