

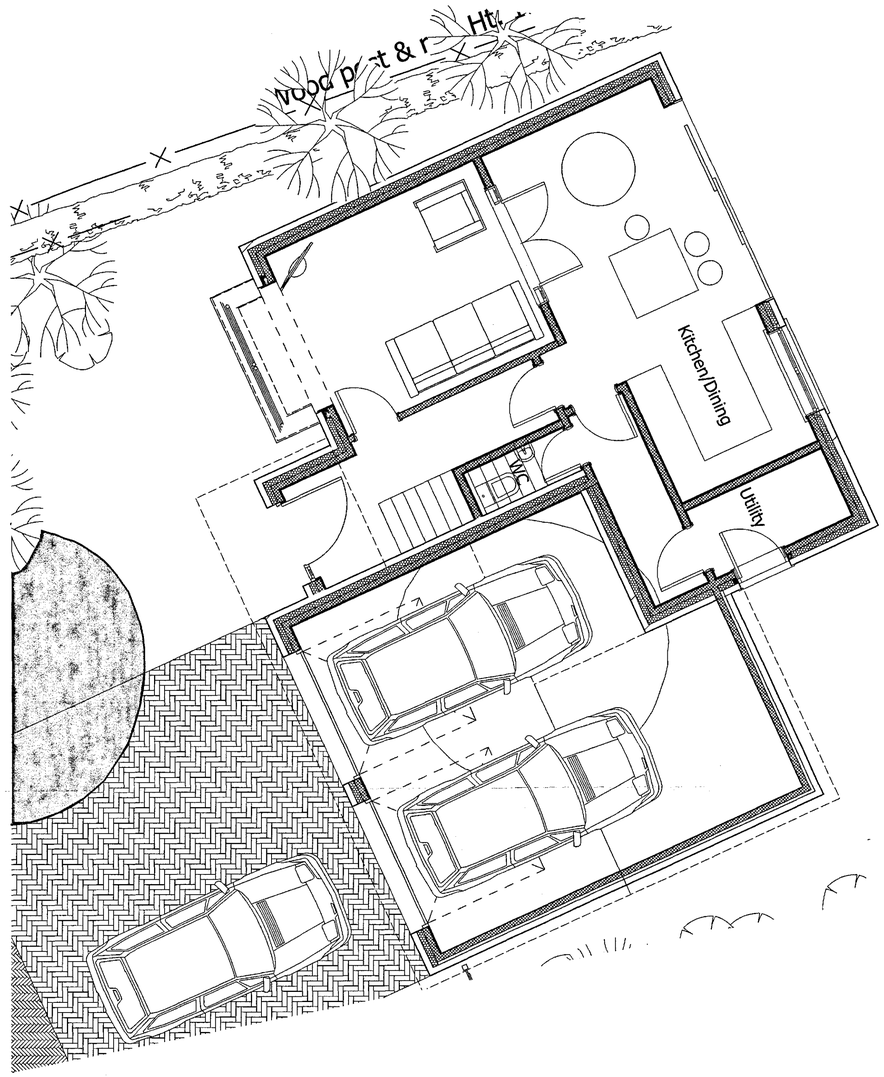


0. Ground Floor (1) 1:50

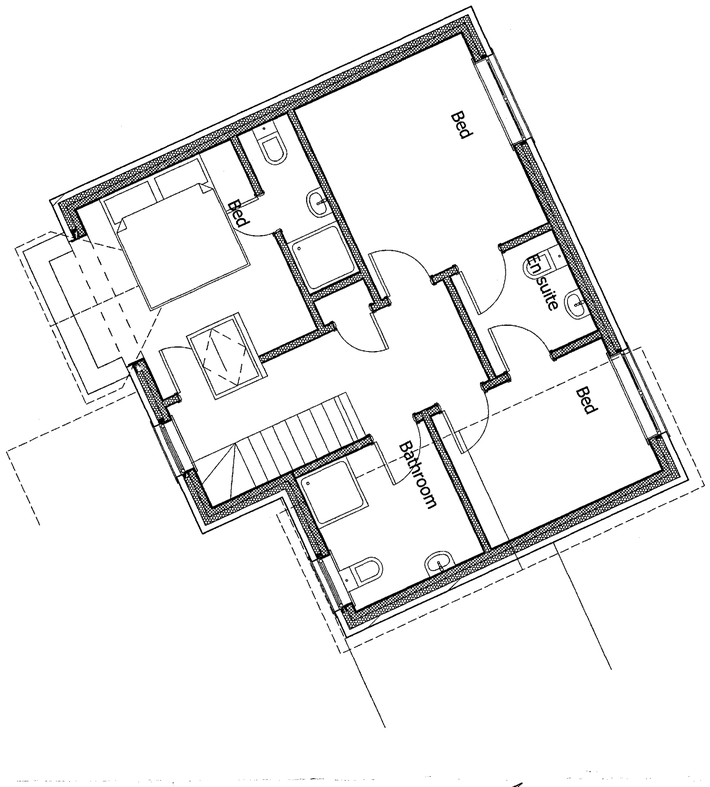

1. 1:50

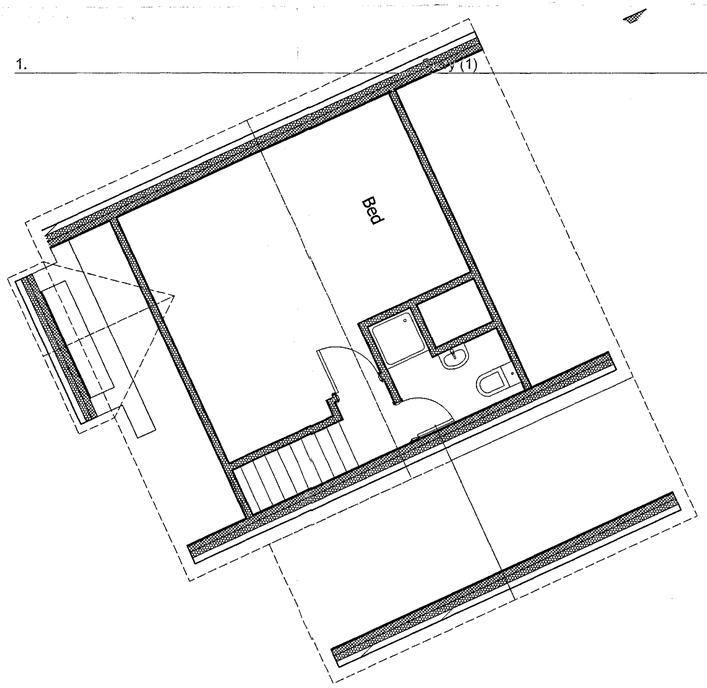

2. Story (1)

Rev:	Date	Revision Notes

Client: Mann

Project: Proposed 9 Residential Dwellings at 4 - 6 Warren Walk, Royston

Drawing Title: Plans House Type 1

Scale: 1:50 **Date:11/02/2015**

Drawn By: AR **Rev:**

Drawing Nr: PHT1

Alan Robinson
Chartered Architect BA Dip Arch RIBA BSc (Hons)
2 Gawber Road, Barnsley S75 2AF
Tel/Fax 01226 286066
Mob: 07947808933