

152 BARUGH LANE
BARUGH
BARNSLEY
S75 1LL

OS MasterMap 1250/2500/10000 scale
13 January 2016, ID: BW1-00492881
www.blackwellmapping.co.uk


1:1250 scale print at A4, Centre: 431318 E, 408404 N

©Crown Copyright Ordnance Survey. Licence no. 100041040

N


BLACKWELL'S
www.blackwellmapping.co.uk
TEL 0114 268 7658
maps.sheffield@blackwell.co.uk

Mapping sourced from Ordnance Survey

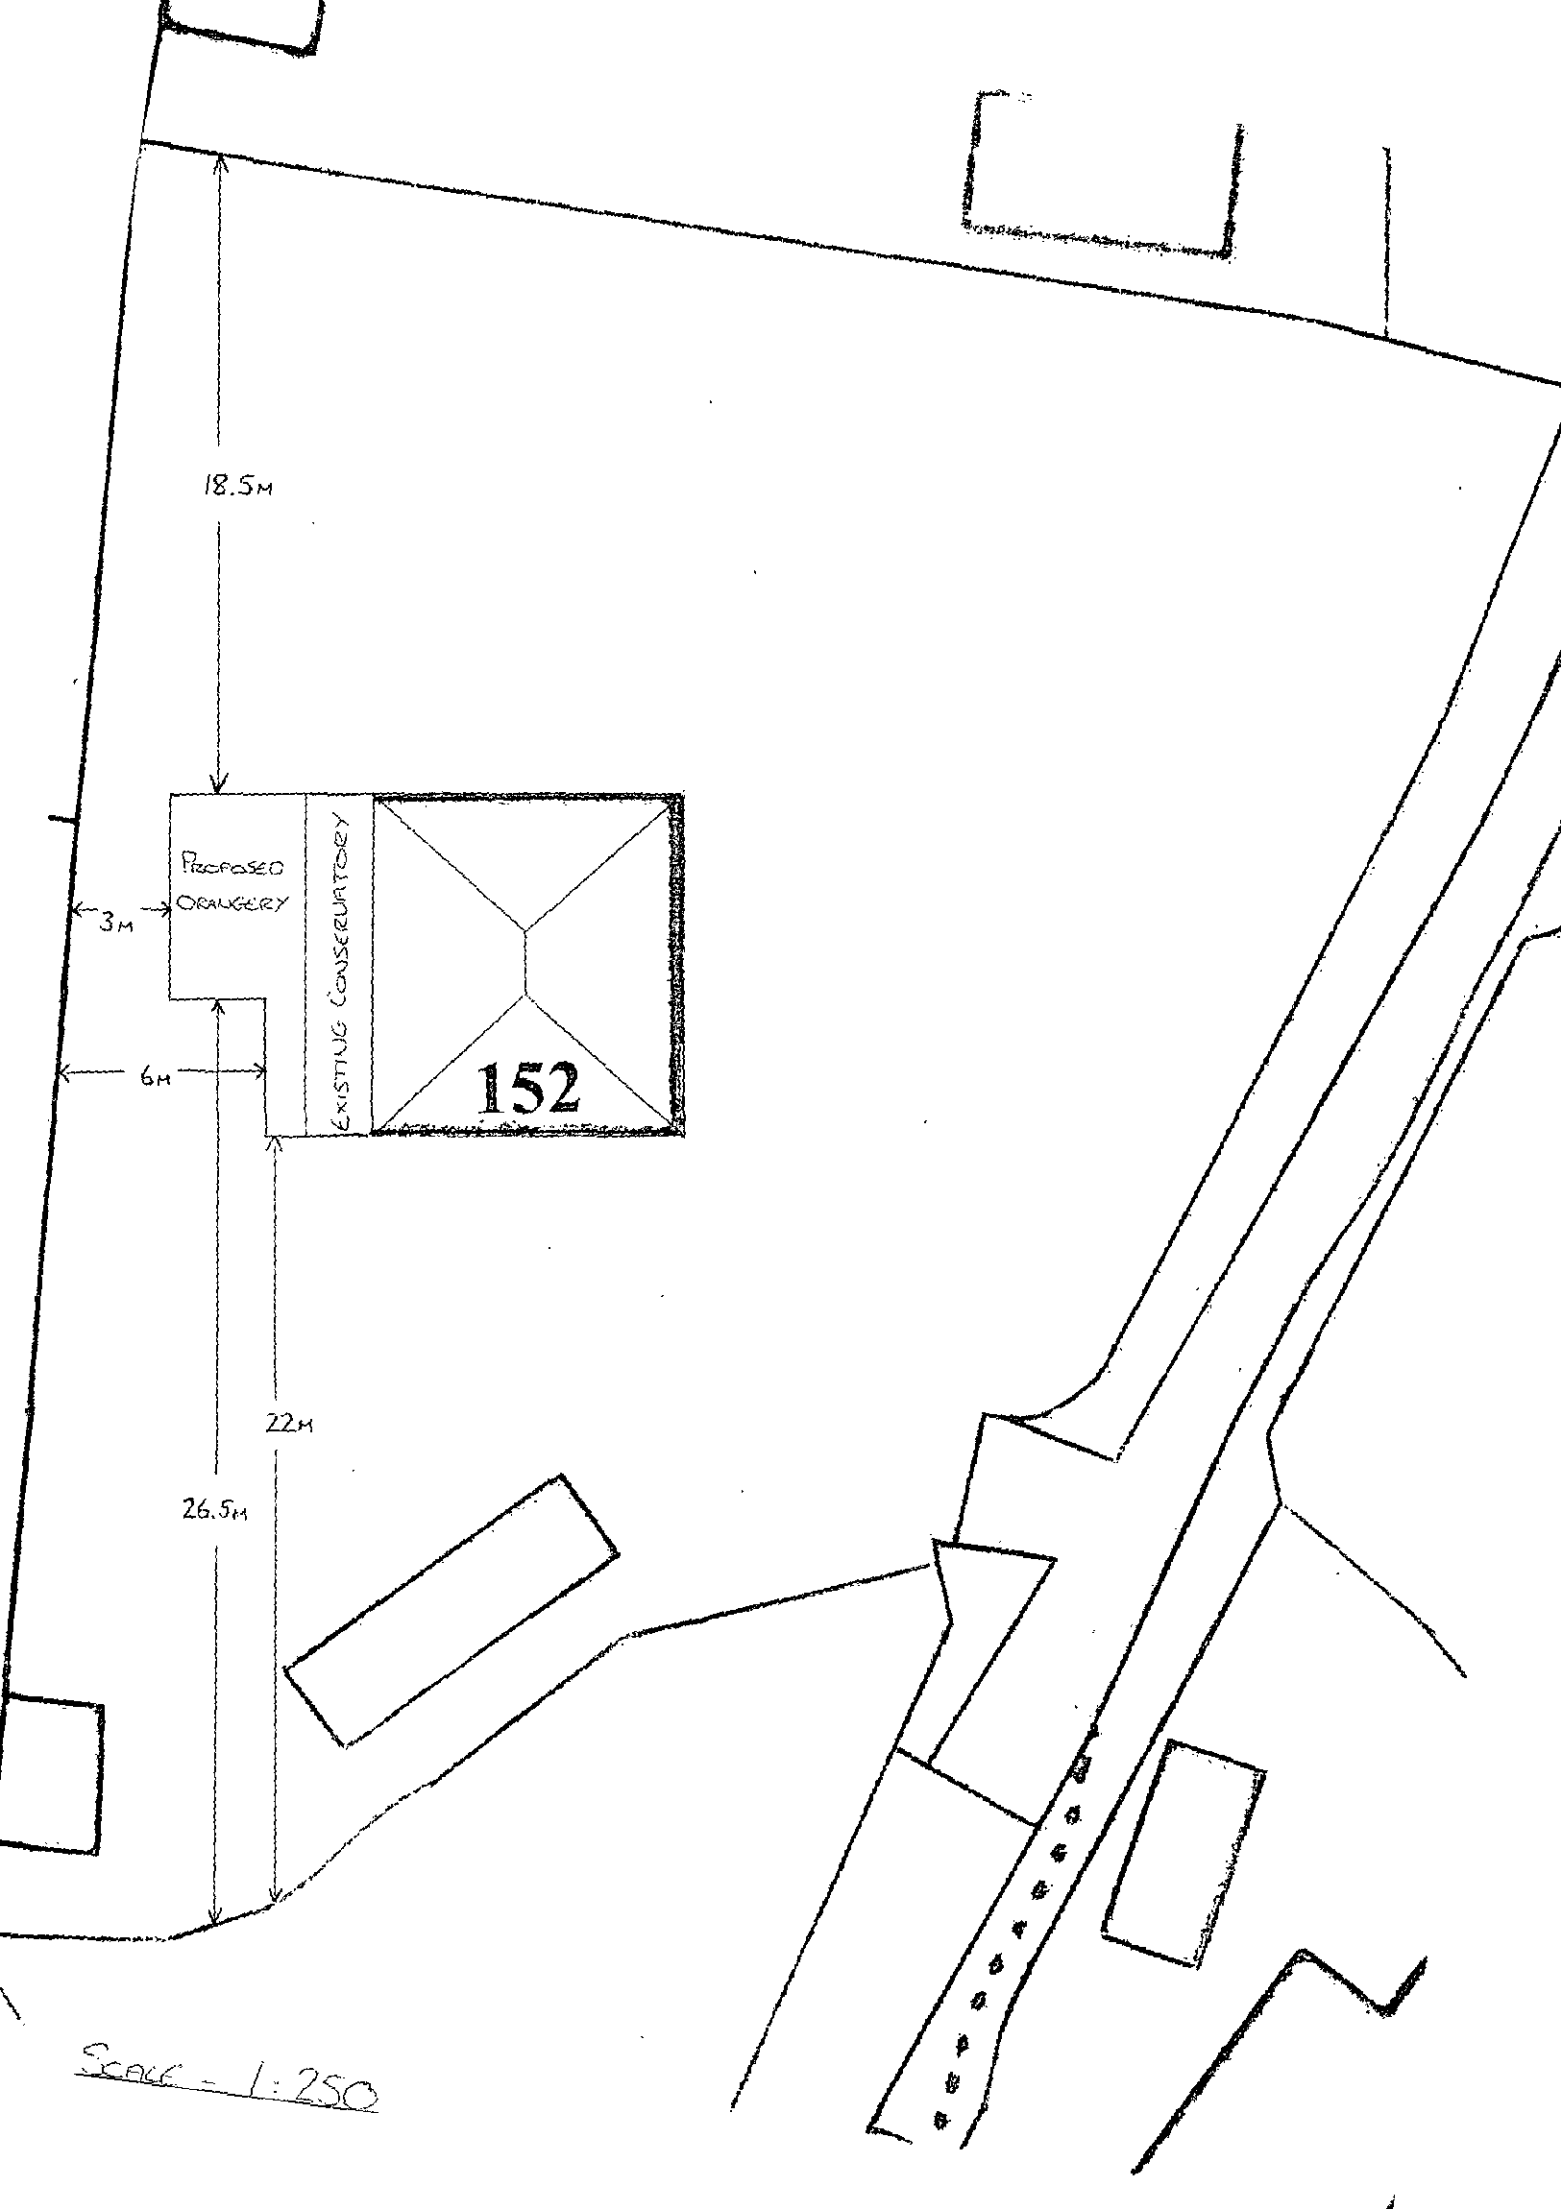
18.5M
PROPOSED ORANGERY
3M
EXISTING CONSERVATORY
6M
152
22M
26.5M
SCALE - 1:250

Rear Elevation

Scale - 1:100

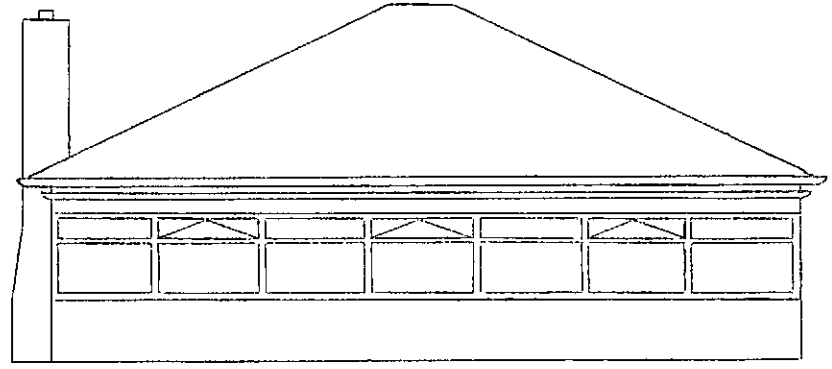


PROPOSED REAR ELEVATION

SCALE - 1:100




RIGHT SIDE ELEVATION

SCALE - 1:100

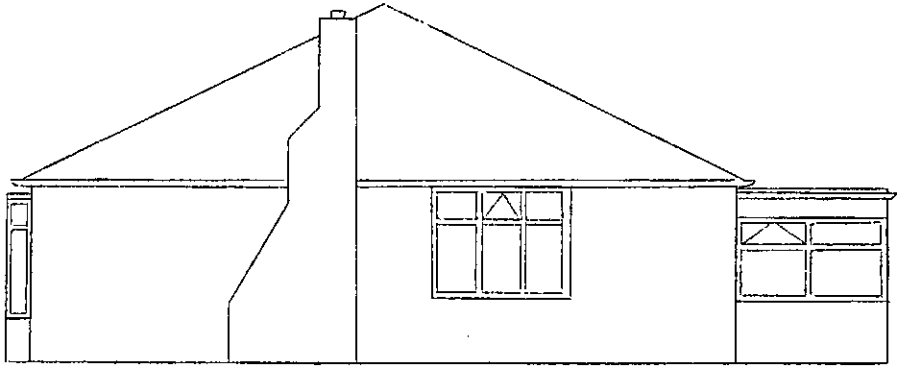


PROPOSED RIGHT SIDE ELEVATION

SCALE - 1:100

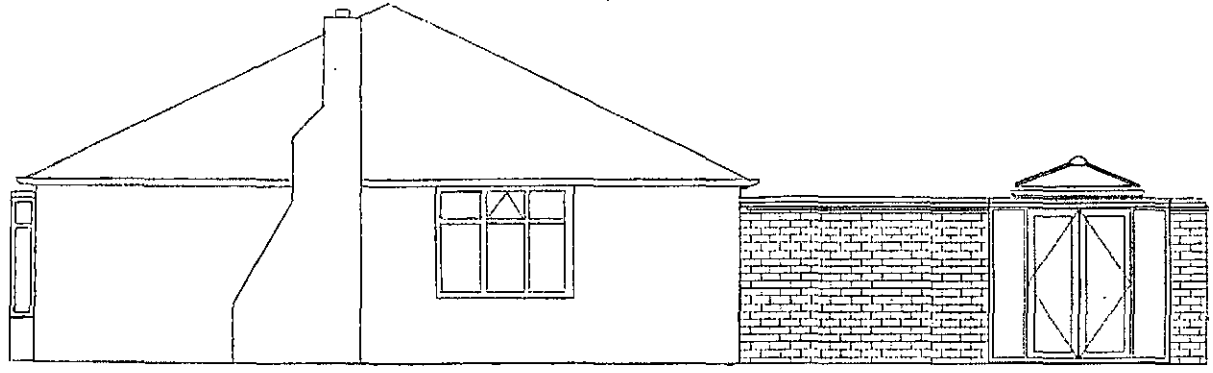

Left Side Elevation

Scale - 1:100

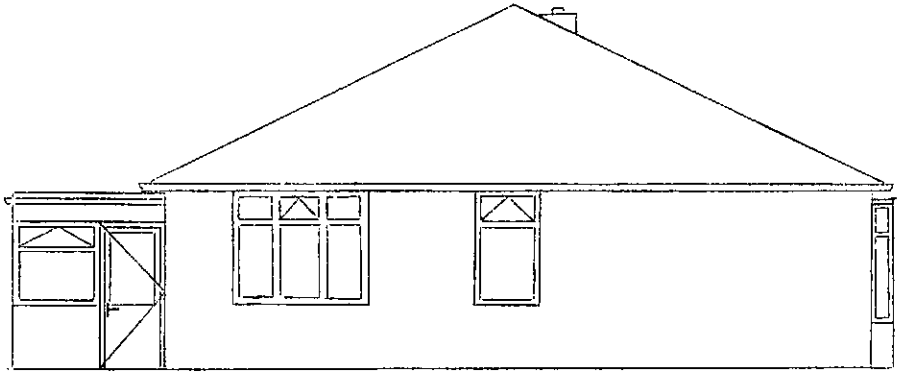

PROPOSED LEFT SIDE ELEVATION

SCALE - 1:100

