PROPOSED ATM TO BE INSTALLED THROUGH EXISTING SHOP FRONT. EXISTING GLAZED PANEL TO BE REPLACED WITH 11.5mm SECURITY GLASS.

THE ATM WILL BE MANAGED IN ACCORDANCE TO NORMAL 'ATM SECURITY WORKING GROUP' SECURITY PROTOCOLS.

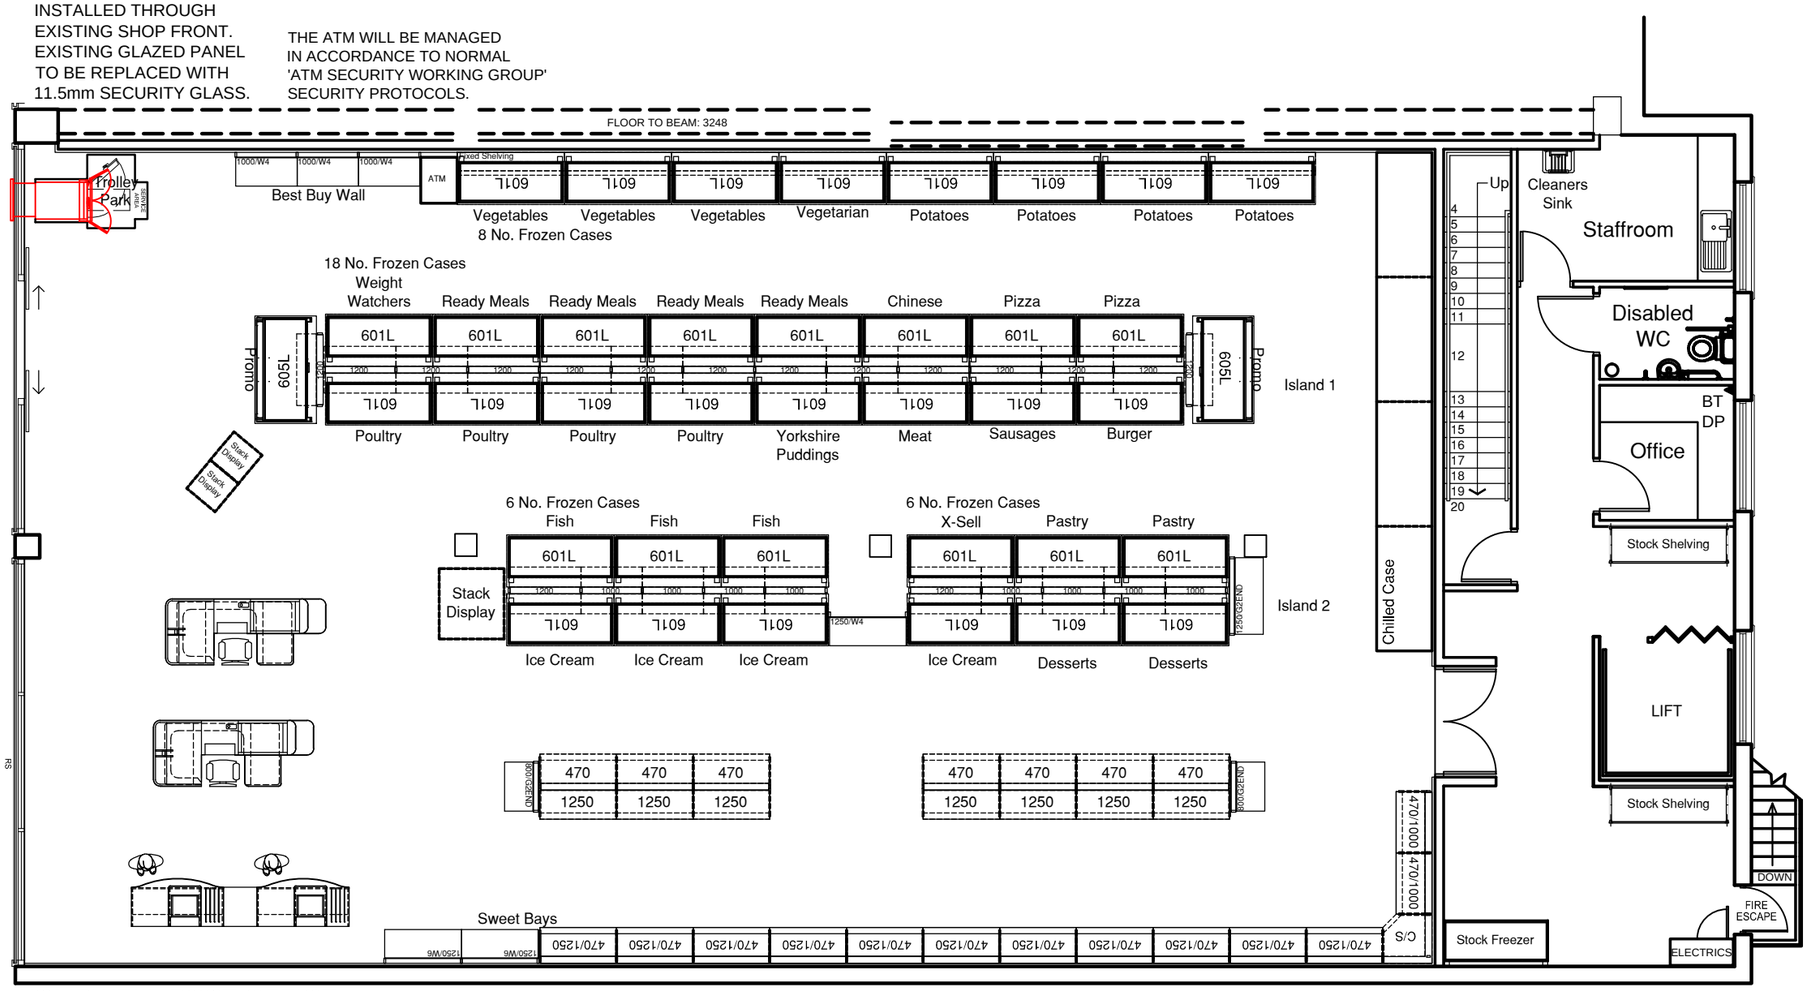


WOMBWELL POST OFFICE
PROPOSED FLOOR PLAN @1:100

Electric DP at basement level

0 2.5 5 7.5 10m

Scale 1:100

**NOTES:**

| Rev | Date | Description | Drawn | Check | Approv |
|---|---|---|---|---|---|

# Client

Bank of Ireland

**PROJECT:**
Off Site Installation

Site

60-62 High Street, Wombell
Barnsley, S73 8DA

Client

Phone
Fax

ARCADIS Design & Consultancy for natural and built assets

Registered office:
Arcadis House
34 York Way
London
N1 9AB

Coordinating office:
Arcadis House
34 York Way
London
N1 9AB
Tel: 44 (0)20 7812 2000

www.arcadis.com

**TITLE:**

Proposed Floor Plan

| | | | |
|---|---|---|---|
| Designed | | Signed | Date |
| Drawn | TM | Signed | Date November 2015 |
| Checked | | Signed | Date |
| Approved | | Signed | Date |
| Scale: | 1:100 | Datum: | |
| Original Size: | A3 | Grid: | |
| Suitability Code: | | Project Number: | 34895101 |

Suitability Description:
FOR APPROVAL

Drawing Number: WW-03

Revision:

100mm on Original

Print Date: 23/06/2016 09:41:59 C:\Users\MetcalfC\Desktop\Wombwell - 620340X.dwg

© Copyright reserved