


Drawing No.	Rev No.
MGD001 -002	

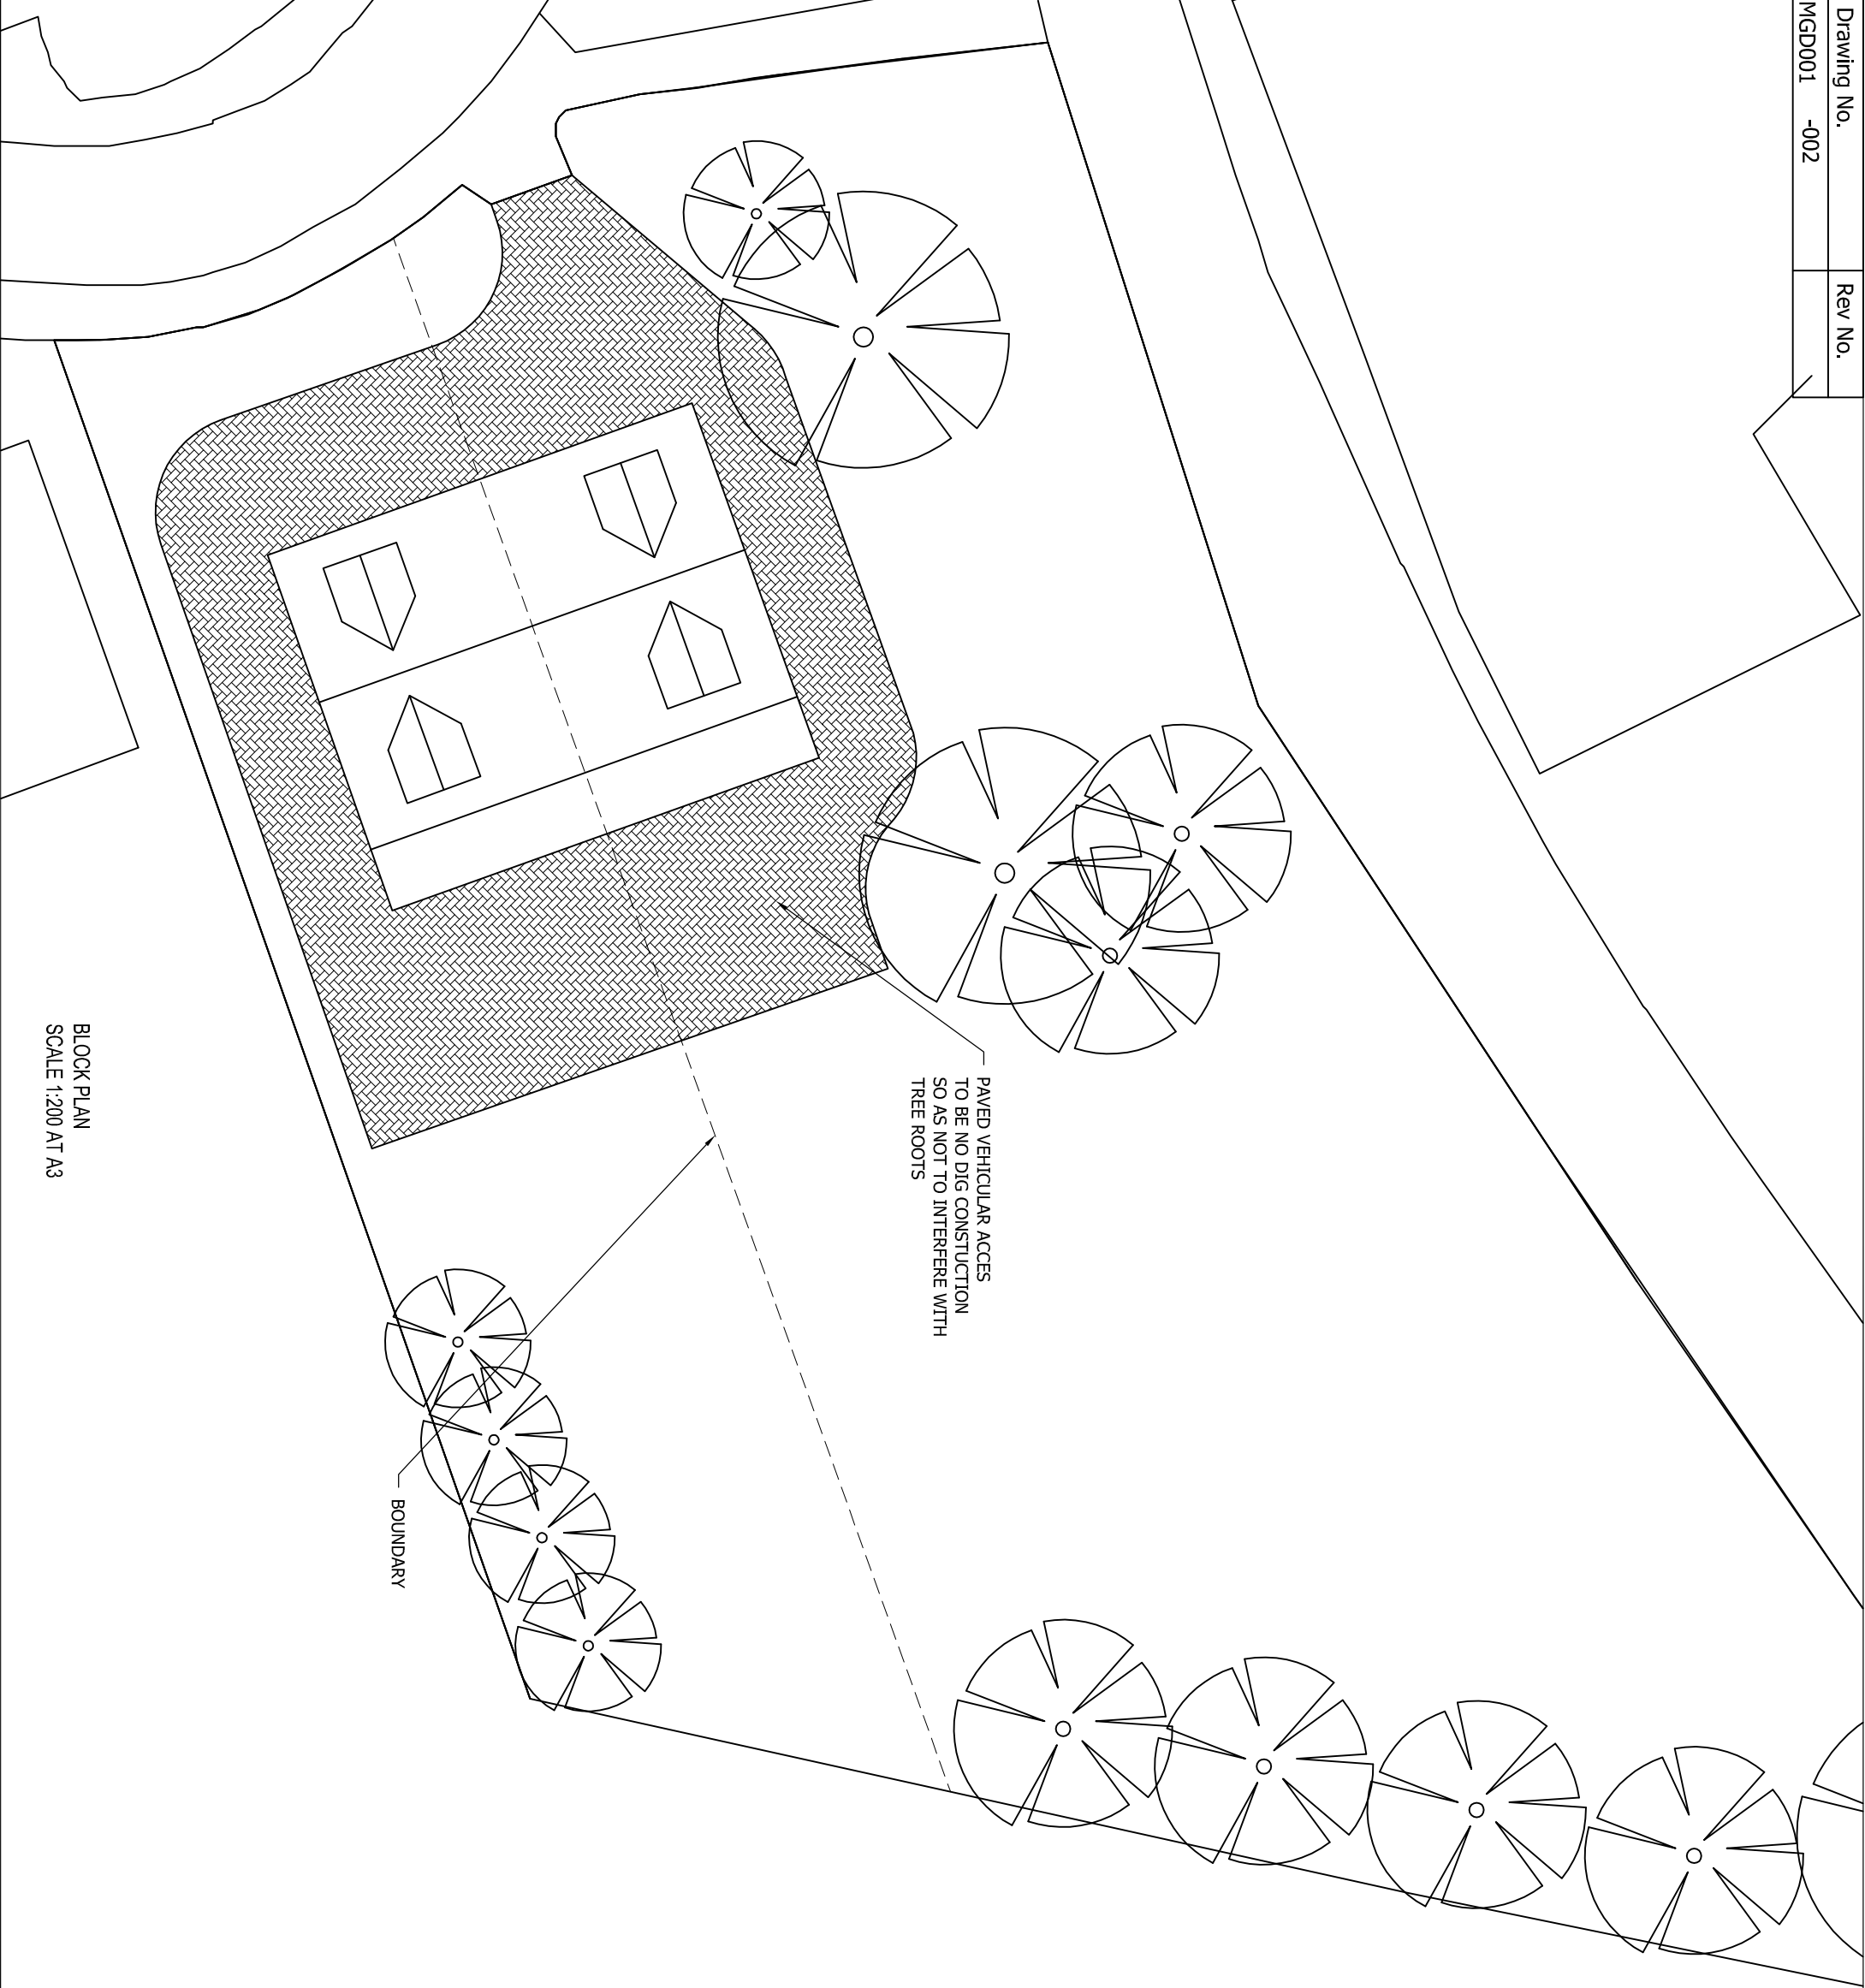

DO NOT SCALE: Contractor to check all dimensions and report any omissions or errors

NOTES

Rev	Description	By	Chk	App	Date
-----	-------------	----	-----	-----	------

JRB DESIGNS Ltd
1 Saville Road
Cudworth
Barnsley
S72 8LT
Tel: 01226 383542
Fax: 01226 380078
Mob: 07970 541192
Email: joine@jrbdesigns.co.uk
This drawing is copyright. © Jrbdesigns Ltd.

Client
MR G DRURY
32 ABBEY LANE
LUNDWOOD
BARNSLEY S715RQ

Drawing Title
BLOCK PLAN OF SITE

Address
1 MEADOW DRIVE
DARFIELD
BARNSLEY
S73 9HL

Project Title:
PROPOSED SEMI DETACHED
DORMER BUNGALOWS

Purpose of Issue:
PLANNING

Drawing Status
FIRST ISSUE

Scale at A3 AS SHOWN	Drawn By JRB	Date 04/07/2013	
Checked By	Date 04/07/2013	Approved By	Date 04/07/2013

Project No.
MGD001

Drawing No.	002	Revision	-
-------------	-----	----------	---

APPROVAL ☒ INFORMATION ☐ TENDER ☐ CONTRACT ☐ CONSTRUCTION ☐