


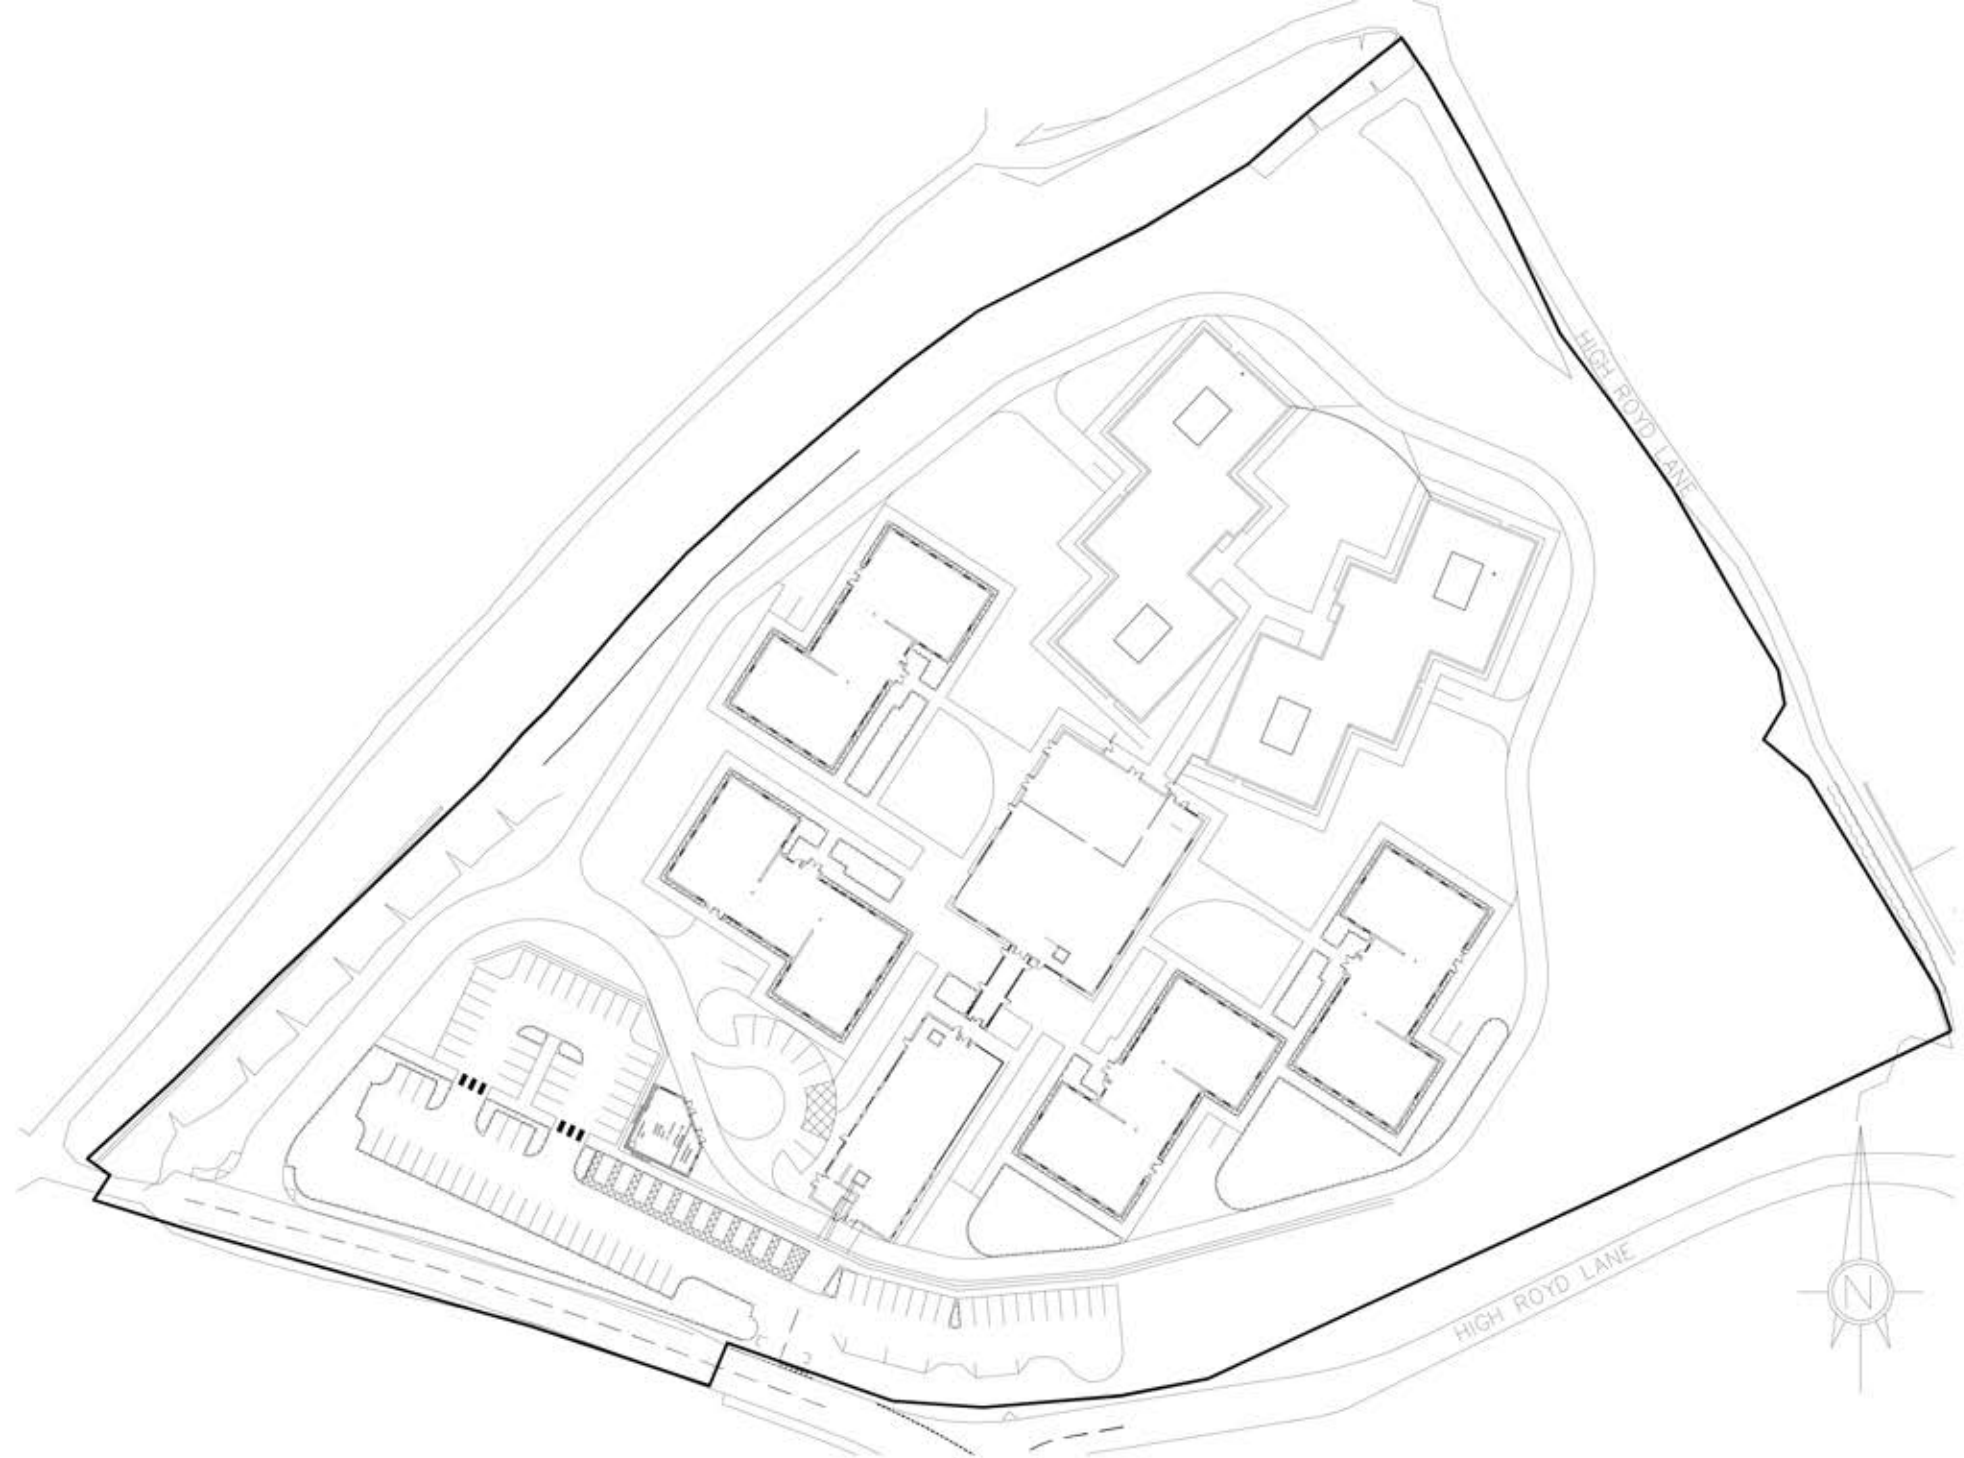

Site Location Plan - Scale 1:1250

This drawing was prepared for Interserve Construction and shall not be used for any other purpose than for making a planning application to Barnsley Metropolitan Borough Council.

Revision	Date	Drawn	Approved
----------	------	-------	----------

**RACE
COTTAM
ASSOCIATES**



Client : Hoyland Estates		Drawing Title : Energy Centre					
Project : Site location plan							
Project No. : 3417-01		Drawing No. : (PL)01		Rev : 		Scale : 1:1250 @ A3	
Drawn by : AM		Status	Preliminary	Presentation	Tender	Construction	Last Issue
Date : 11.06.2012		Date					
Approved by :							

Sheffield Studio | 3 Vincent House | Solly Street | Sheffield | S1 4BB
London Studio | 133 Houndsditch | London | EC3A 7BX
0114 2737050 | 020 3402 2162 | www.racecottam.com

