


NOTES

ORIGINAL A3


© 2006. Copyright of this drawing is held with Freeman Consultancy.
This drawing is not to be scaled from and is to be read in conjunction
with all Architects' and Engineers' drawings.
Site dimensions are to be taken before work commences.
Discrepancies are to be reported to Freeman Consultancy.

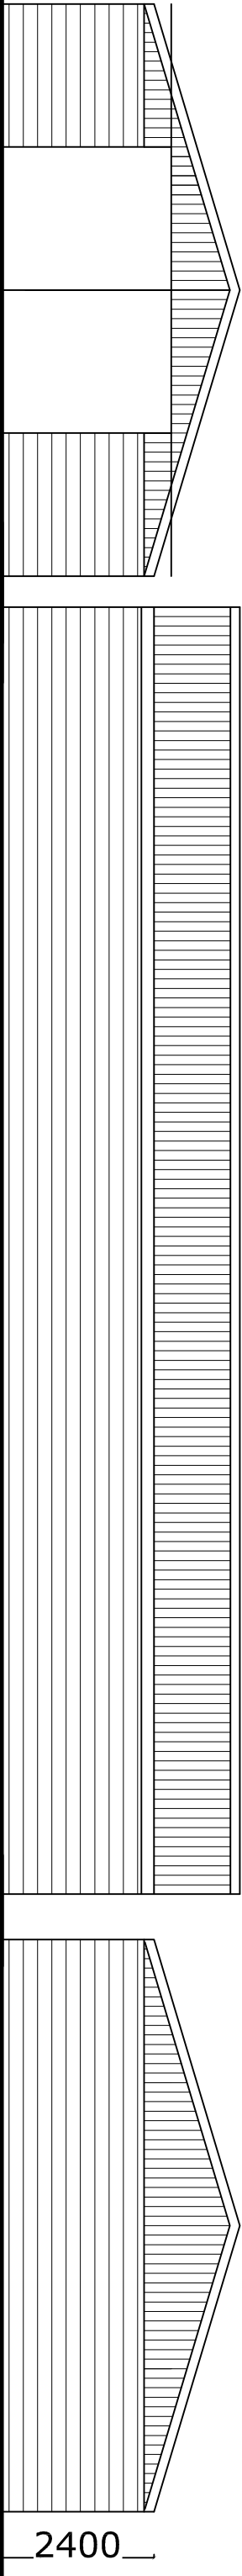

End

Side (opposite identical)

Proposed Elevations

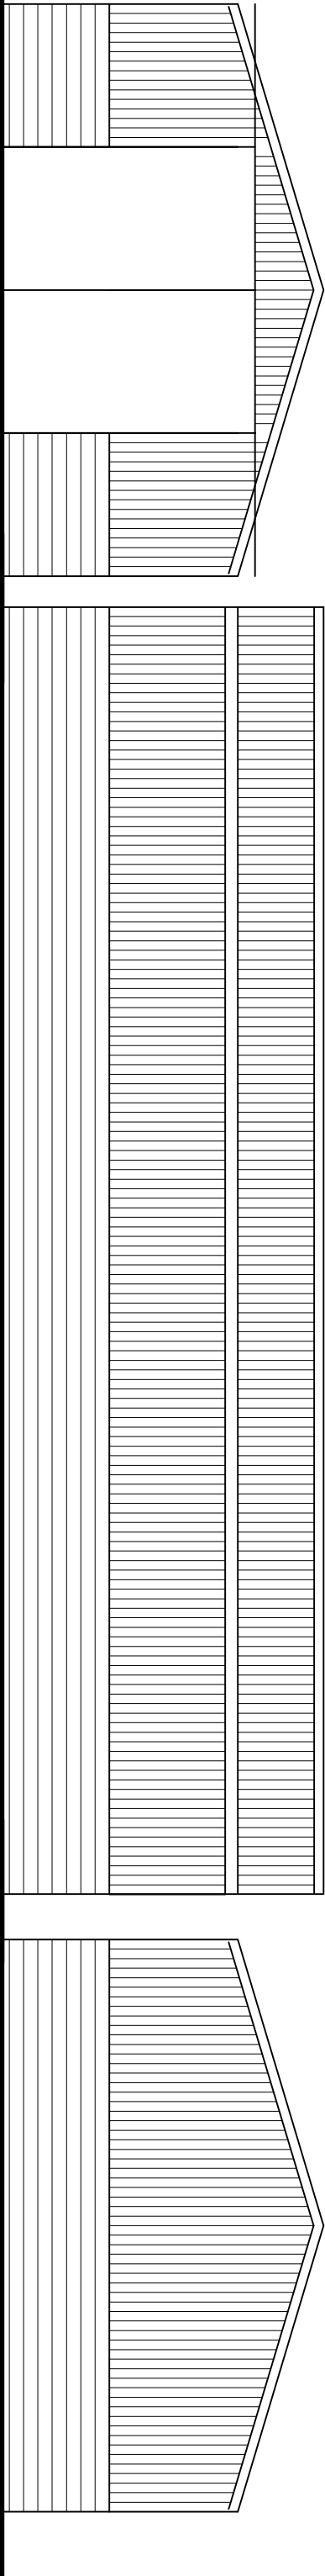

End

Side (opposite identical)

Existing Elevations

PART DEMOLITION OF EXISTING BARN


PROJECT
Plot 3
Lowfield Farm
Bolton Upon Dearne

DRAWING
Site/Demolition Plan

CLIENT

Mr Dylan White

CONSULTANT

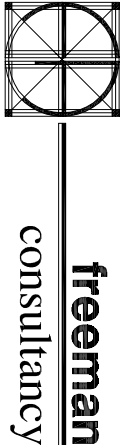

CONSULTING ENGINEERS
BUILDING SURVEYORS
ARCHITECTURAL DESIGNERS
Bolton upon Dearne, 82 Church Street, Salford, Salford, Salford, Salford
TEL: 01709 570012 FAX: 01709 571153
Website: www.freemanconsultancy.co.uk

CONSULTANT No SCALE DATE DRAWN CHECKED
Var April 20 RF RAF

PROJECT No DISCIPLINE DRAWING No STATUS REV
FC/2019.152 05