
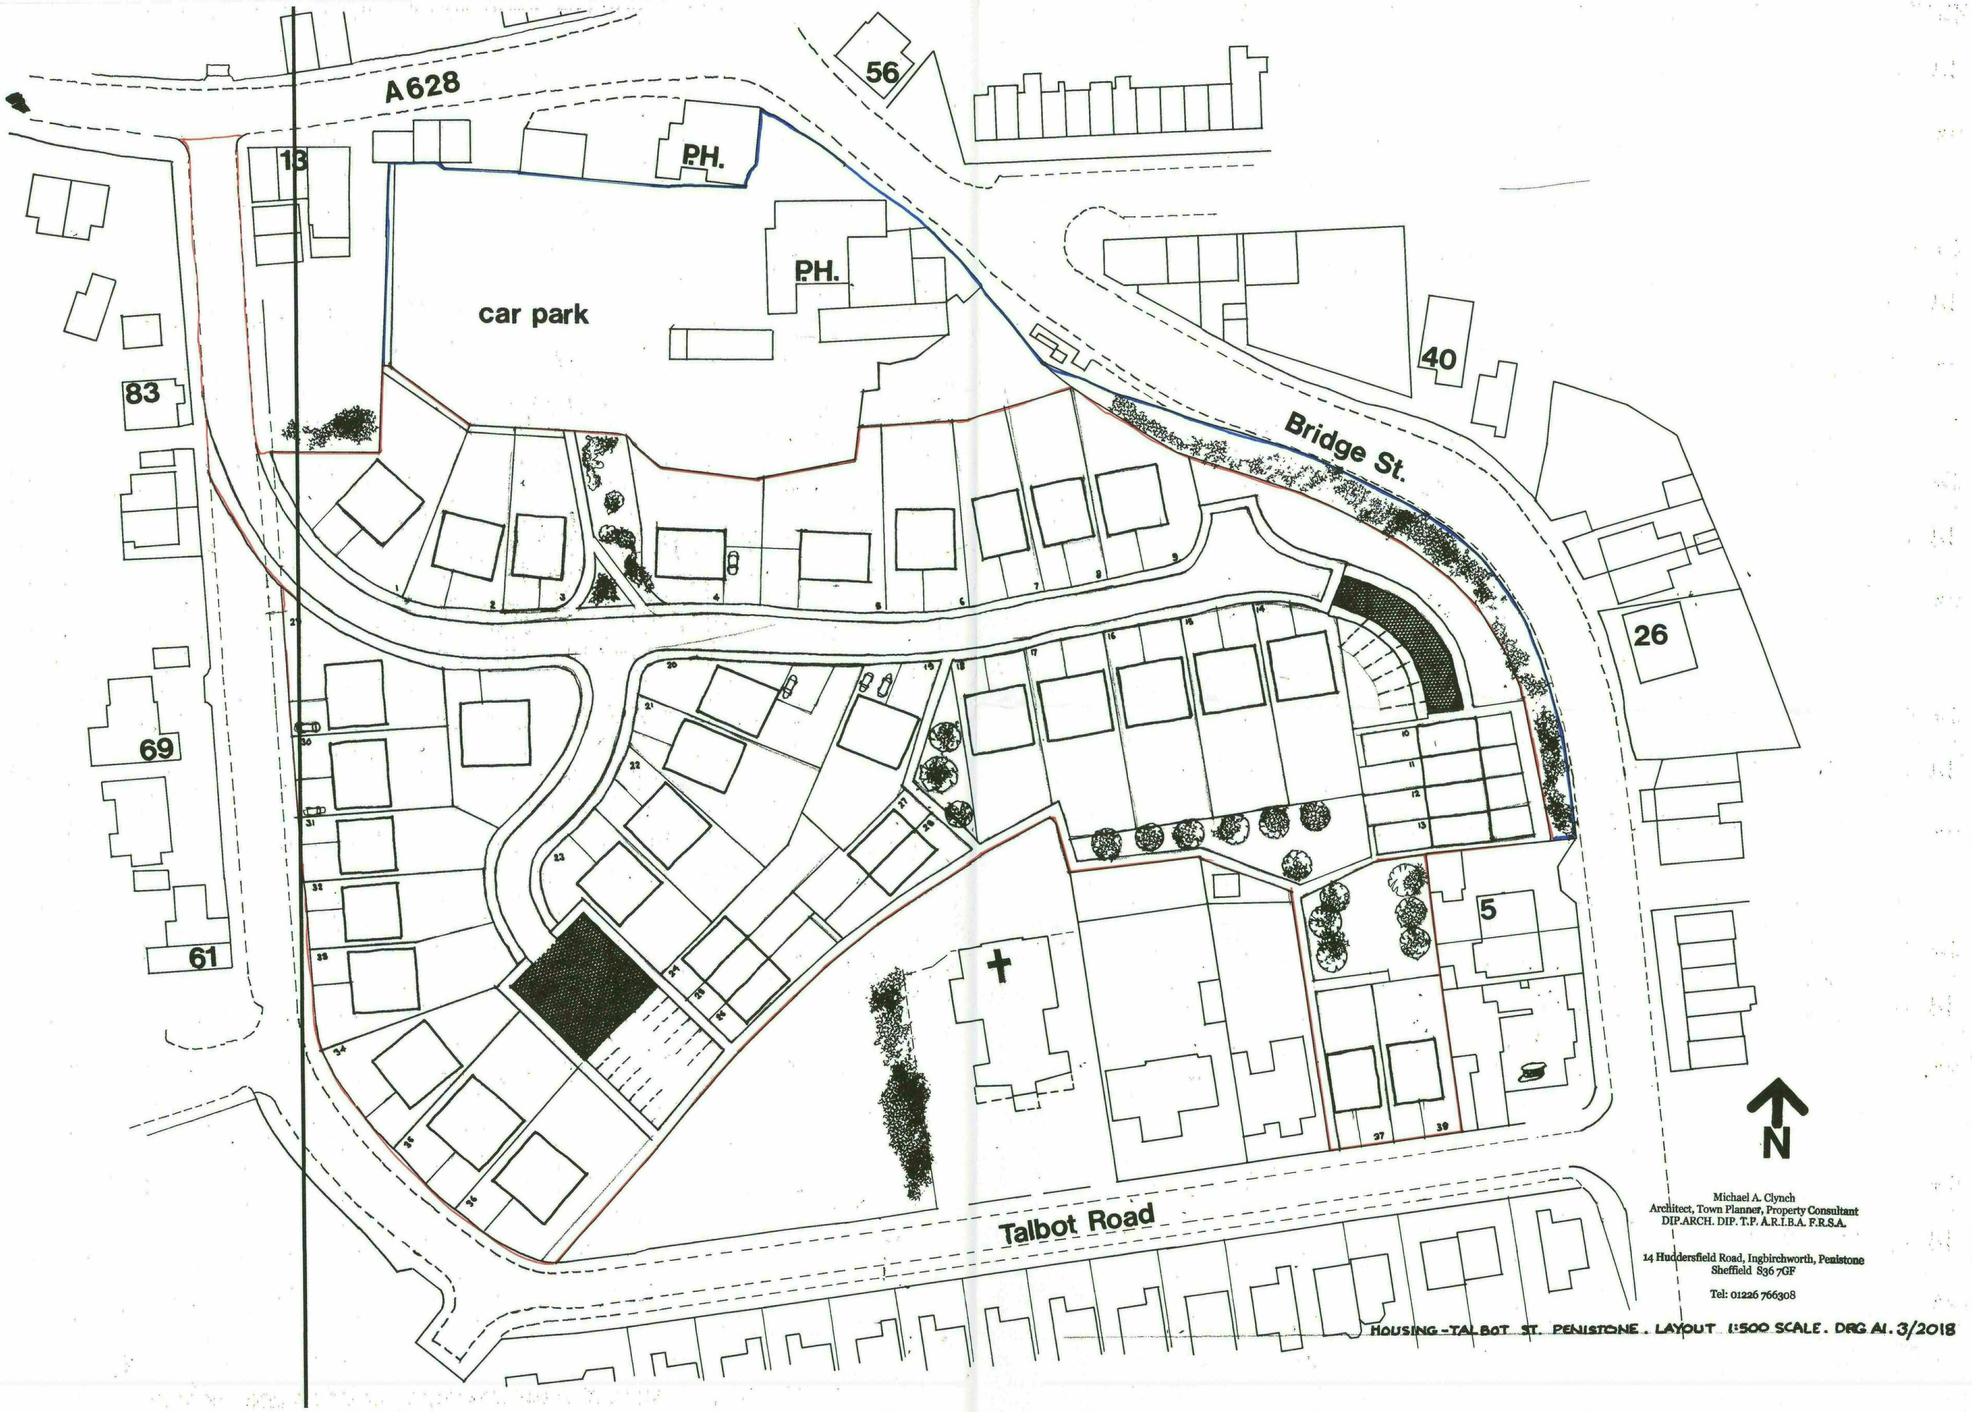


Michael A. Clynch
Architect, Town Planner, Property Consultant
DIP.ARCH. DIP. T.P. A.R.I.B.A. F.R.S.A.

14 Huddersfield Road, Ingbirchworth, Penistone
Sheffield S36 7GF

Tel: 01226 766308

HOUSING - TALBOT ST. PENISTONE. LAYOUT 1:500 SCALE. DRG AI. 3/2018

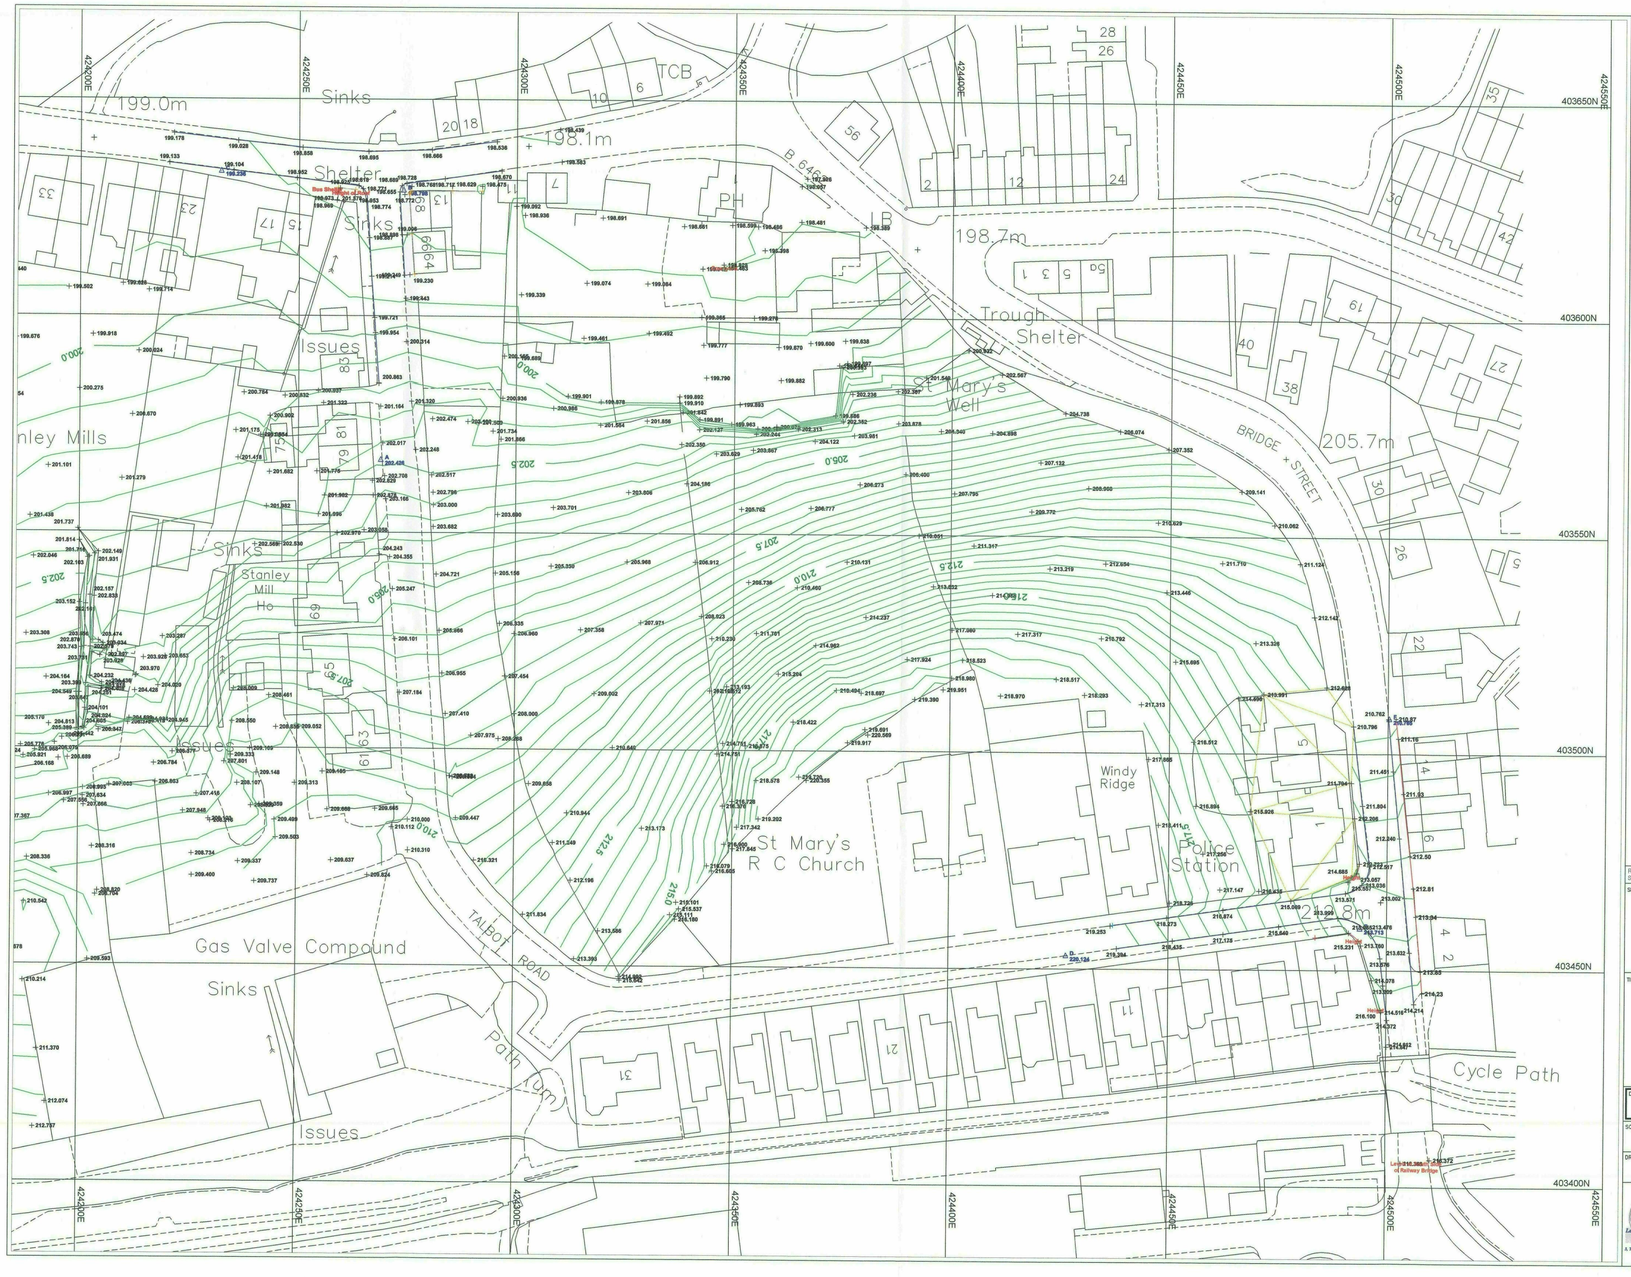

LEGEND

Rev. Suffix	Date	Details

SITE: Penistone

TITLE: Fowler Sandford

DWG. No.	REV
FS/PEN/EAST	0

SCALE	DATE
1:500	08/04/2014

DRAWN	STATUS
MDP	DRAFT

Mining Surveys (UK) Ltd
Land Surveying, Monitored Building Surveys, Hydrographic Surveys
3D Visualisation, Planning, Design and Evaluation
3, The Bridge Business Centre, Rotherham Way, Dronfield, Derbyshire S18 1PQ
Tel 01246 268444 / 07790 843368 / 07790 865364 Fax 01246 268439