


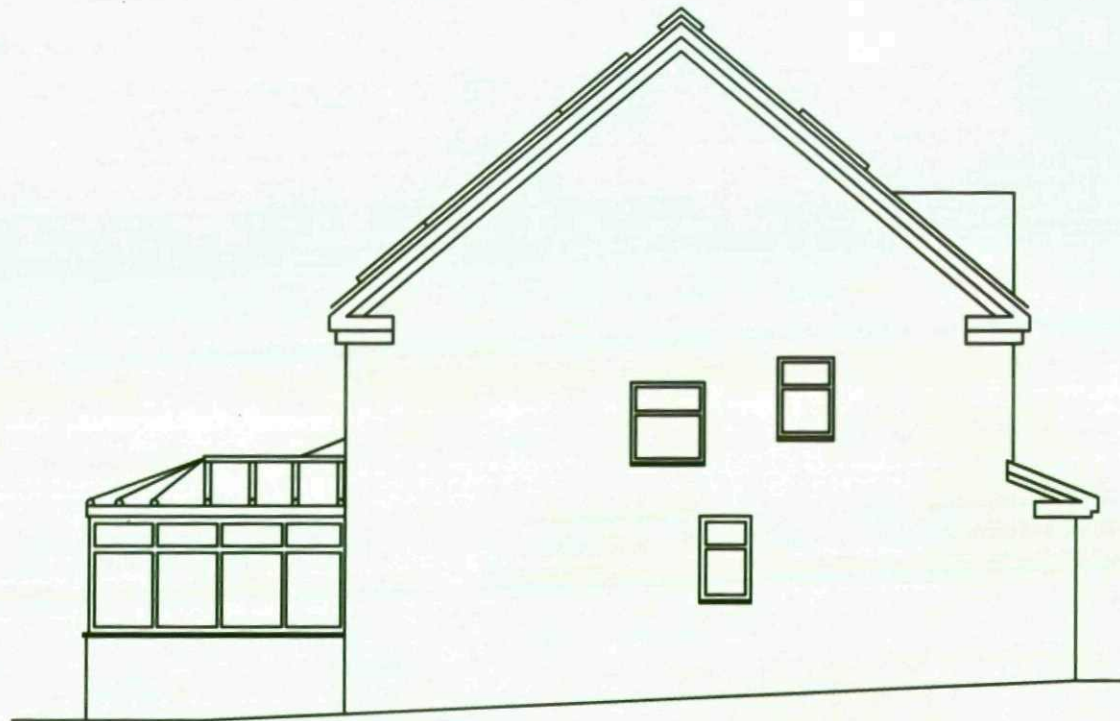

FRONT


PROPOSED END ELEVATION
ON ARROW 'B'

APEX


PROPOSED LOFT
CONVERSION FOR

MR & MRS PENN
6 MIDDLEWOODS
DODWORTH
BARNSELY S75 3TH

DATE 27/3/09
DRG REF 054 SHEET 9
SCALE 1:100

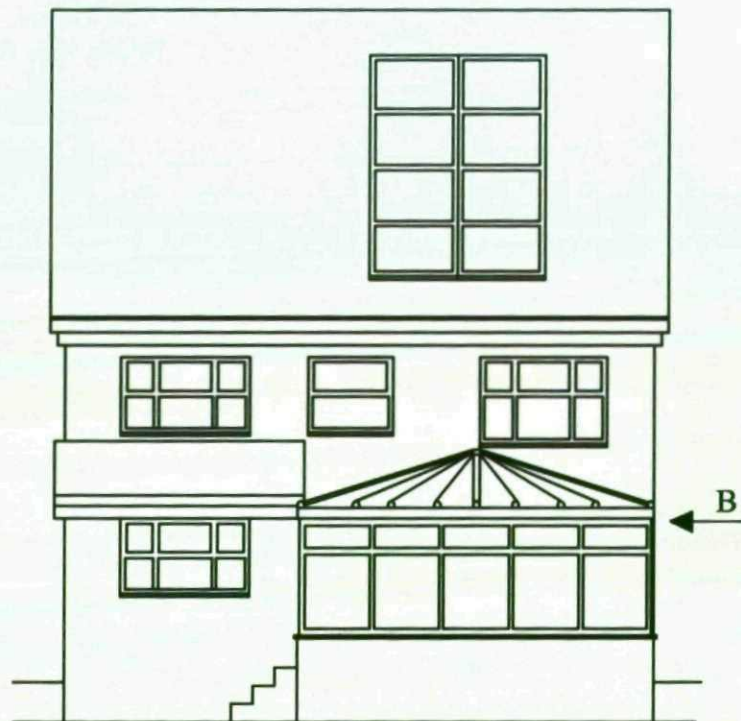

PROPOSED REAR ELEVATION

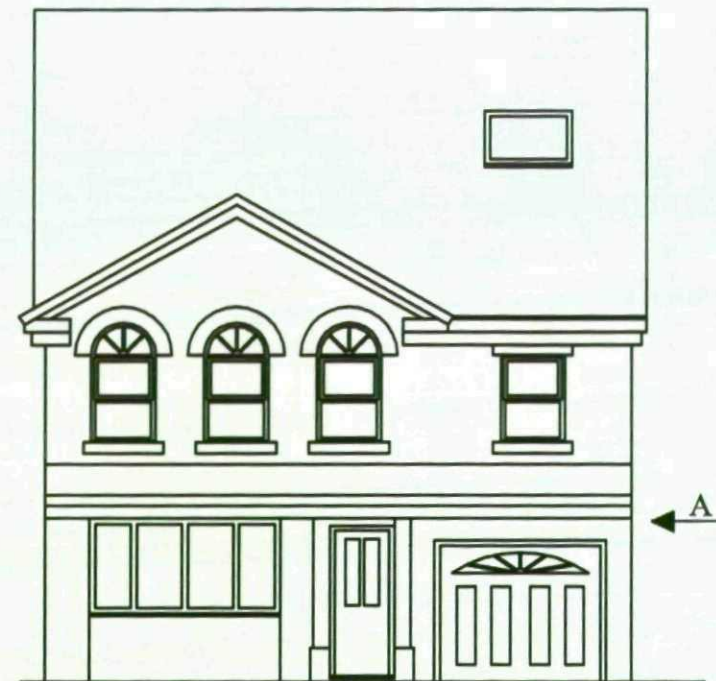

PROPOSED FRONT ELEVATION

NOTES


INCREASE MAIN ROOF PITCH & RAISE RIDGE HEIGHT.
 MINOR ROOF PITCH TO REMAIN UNCHANGED.
 EXTEND GABLES TO NEW ROOF LINE USING MATCHING BRICKWORK.
 ALL BRICKS, ROOF TILES & FACIAS TO MATCH EXISTING.
 1-No NEW 1200mm x 1200mm VELUX WINDOW IN FRONT ELEV. ROOF.
 8-No NEW 1200MM x 1200MM VELUX WINDOWS IN REAR ELEV. ROOF.

APEX

PROPOSED LOFT
 CONVERSION FOR

MR & MRS PENN
 6 MIDDLEWOODS
 DODWORTH
 BARNSELY S75 3TH

DATE 27/3/09
 DRG REF 054 SHEET 8
 SCALE 1:100

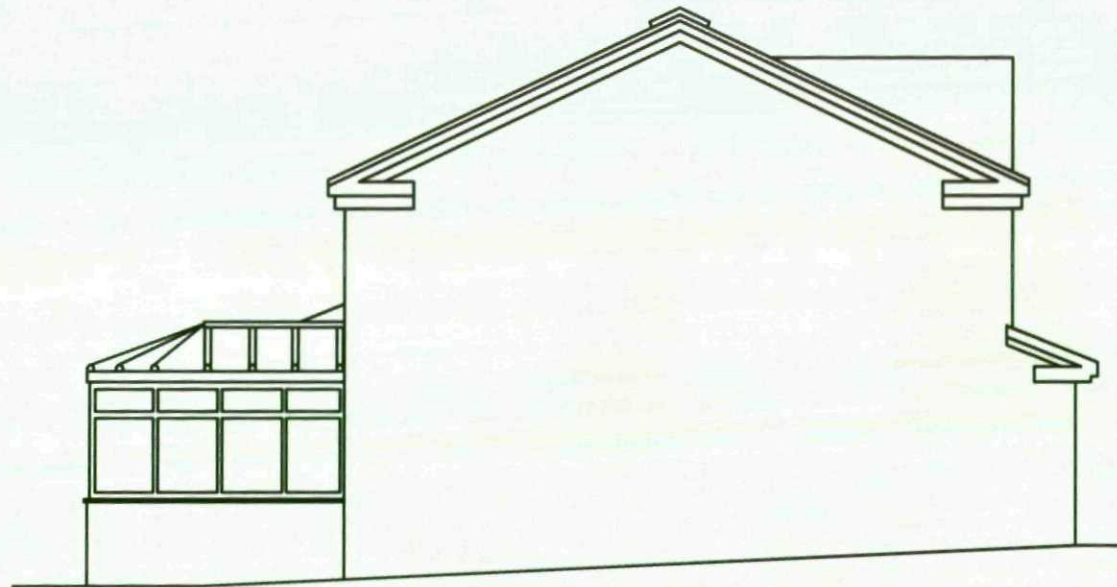

FRONT

EXISTING END ELEVATION
ON ARROW 'B'


APEX

PROPOSED LOFT
CONVERSION FOR

MR & MRS PENN
6 MIDDLEWOODS
DODWORTH
BARNSELY S75 3TH

DATE 27/3/09
DRG REF 054 SHEET 7
SCALE 1:100

FRONT

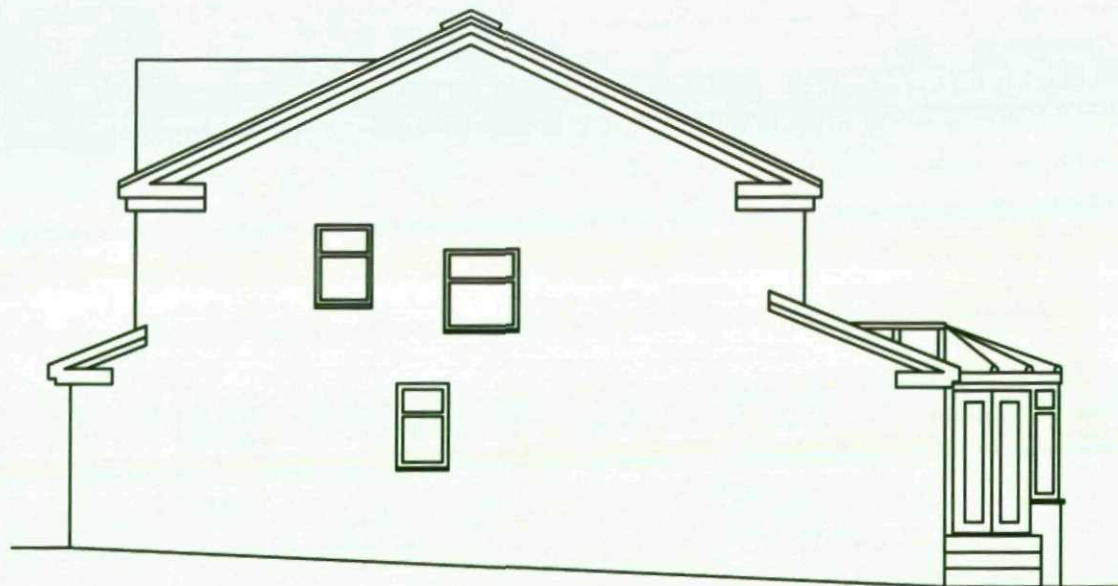


EXISTING END ELEVATION
ON ARROW 'A'

APEX


PROPOSED LOFT
CONVERSION FOR

MR & MRS PENN
6 MIDDLEWOODS
DODWORTH
BARNSELY S75 3TH

DATE 27/3/09
DRG REF 054 SHEET 6
SCALE 1:100

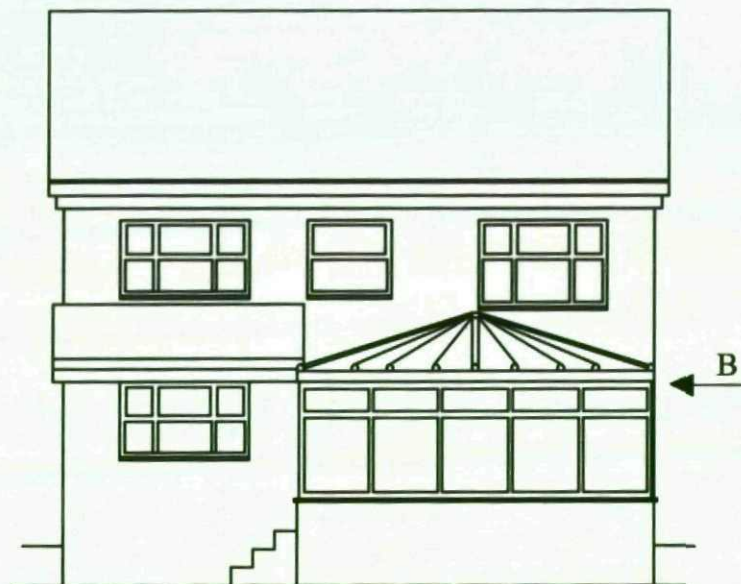

EXISTING REAR ELEVATION

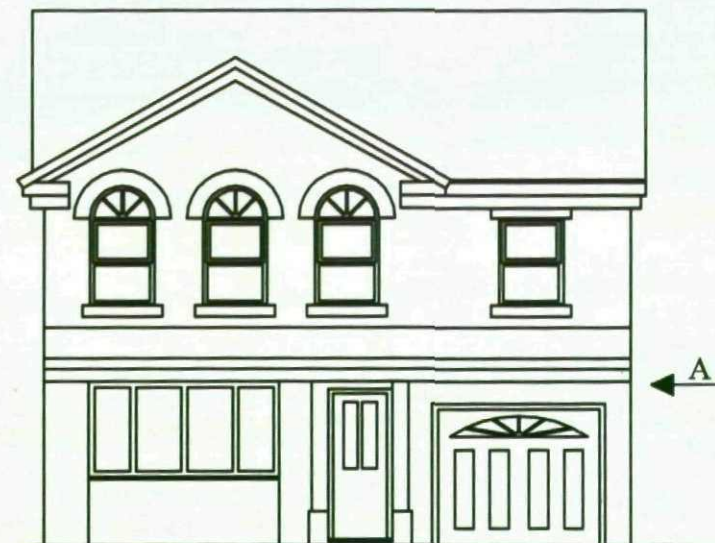


EXISTING FRONT ELEVATION

APEX

PROPOSED LOFT
CONVERSION FOR

MR & MRS PENN
6 MIDDLEWOODS
DODWORTH
BARNSELY S75 3TH

DATE 27/3/09
DRG REF 054 SHEET 5
SCALE 1:100

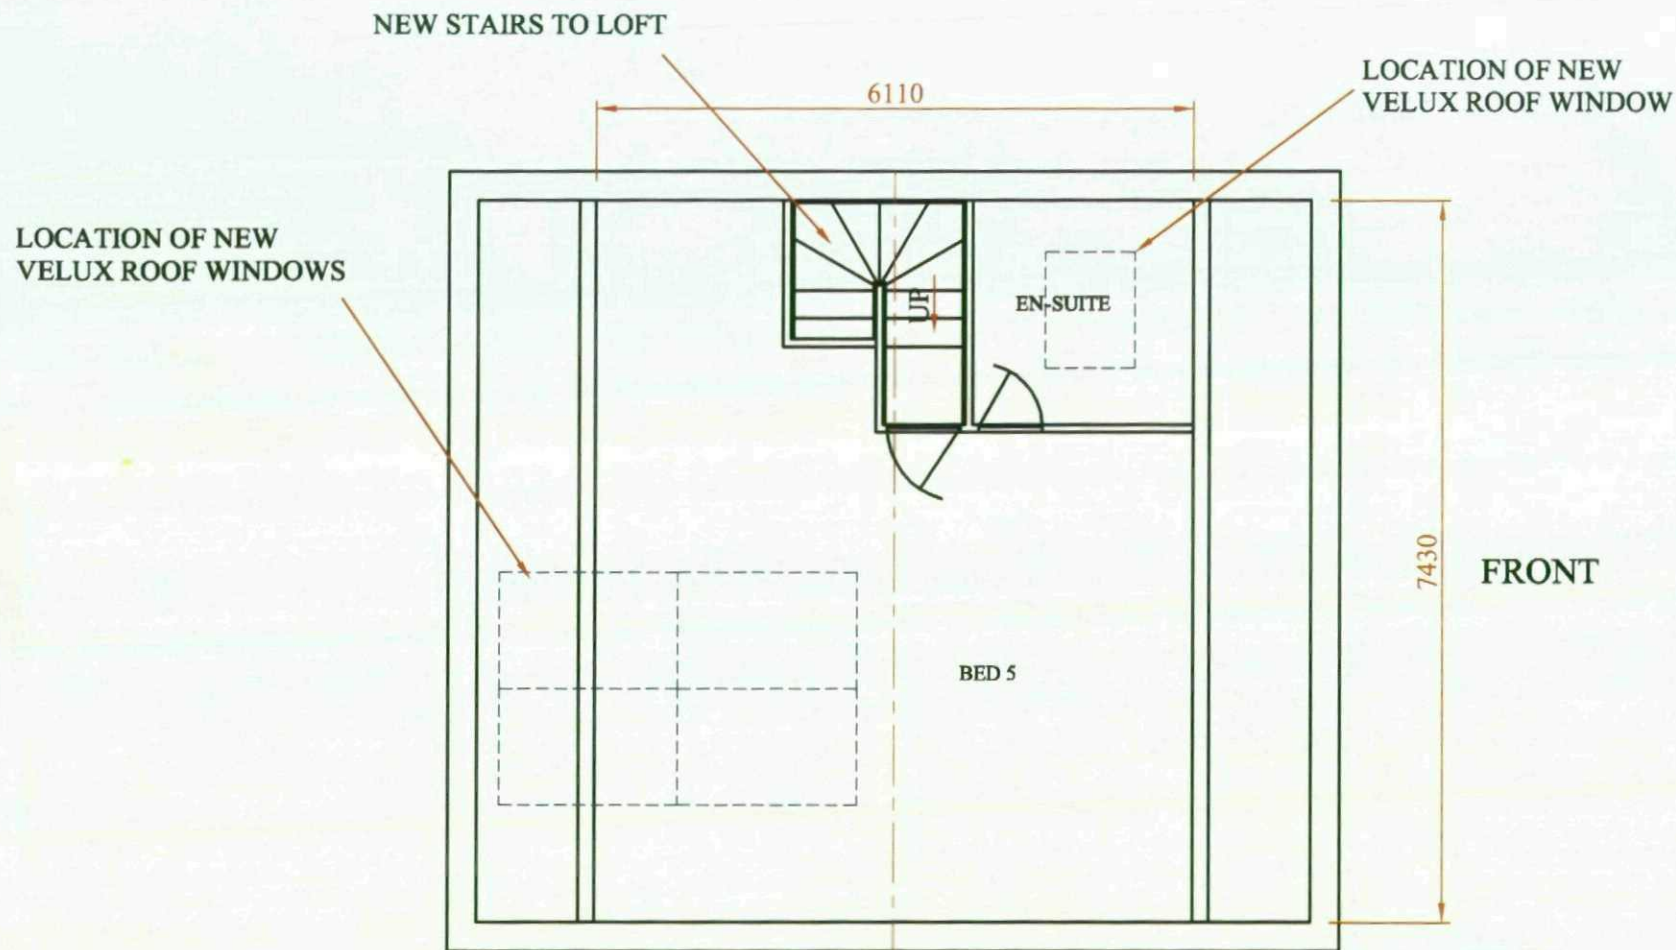

PROPOSED LOFT FLOOR PLAN

APEX


PROPOSED LOFT
CONVERSION FOR

MR & MRS PENN
6 MIDDLEWOODS
DODWORTH
BARNSELY
S75 3TH

DATE 27/3/09
DRG REF 054 SHEET 4
SCALE 1:75

NEW STAIRS TO LOFT

EXISTING STAIRS
TO FIRST FLOOR
UNCHANGED

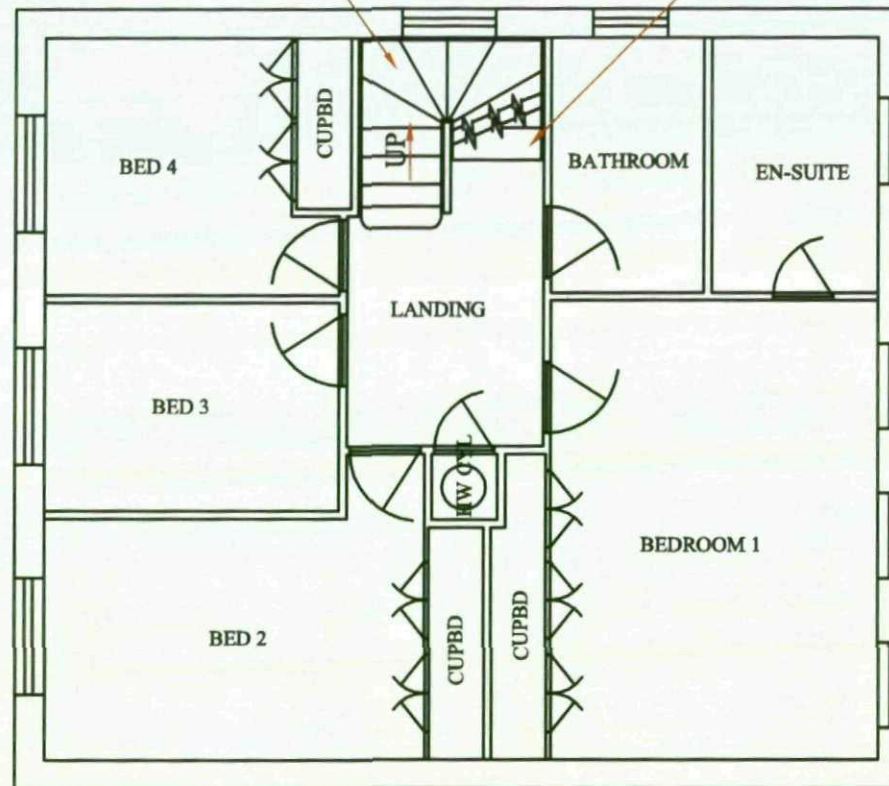

FRONT


PROPOSED FIRST FLOOR PLAN

APEX

PROPOSED LOFT
CONVERSION FOR

MR & MRS PENN
6 MIDDLEWOODS
DODWORTH
BARNLEY
S75 3TH

DATE 27/3/09
DRG REF 054 SHEET 3
SCALE 1:75

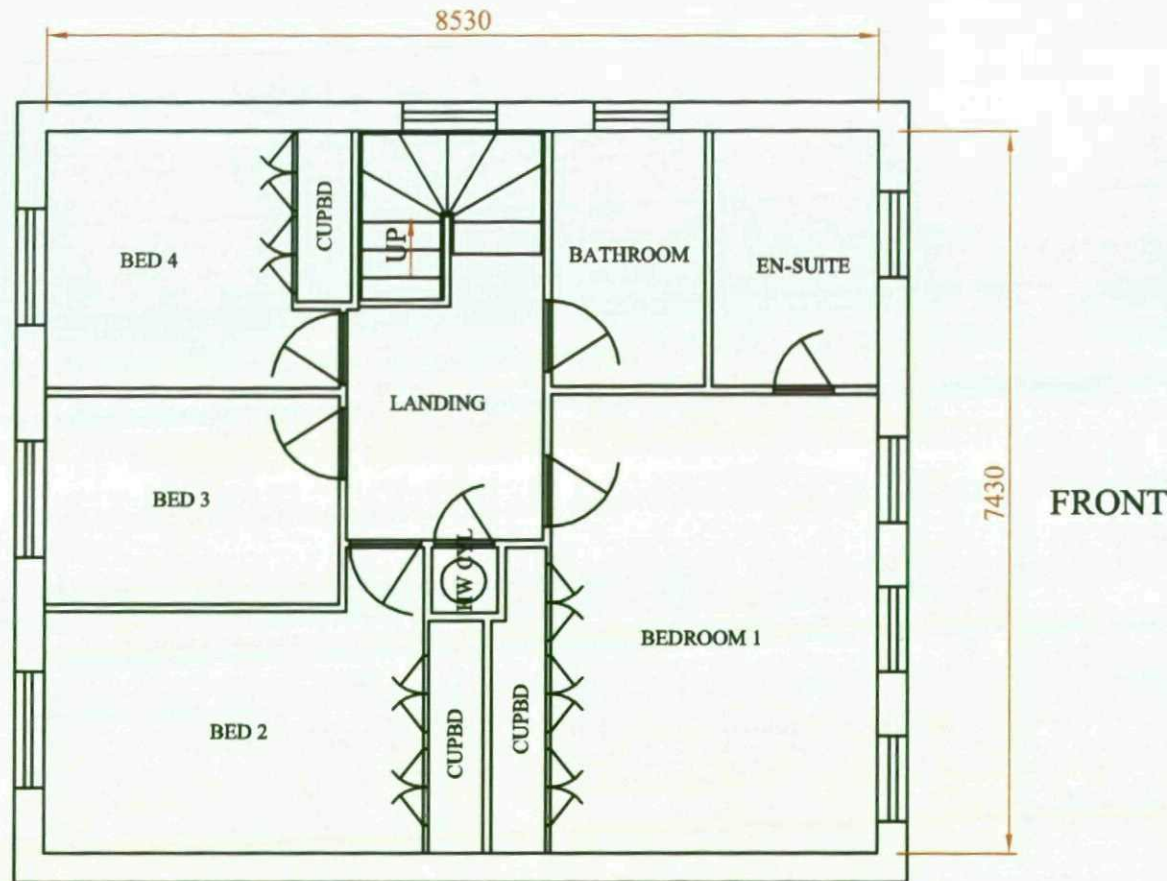

EXISTING FIRST FLOOR PLAN


APEX

PROPOSED LOFT
CONVERSION FOR

MR & MRS PENN
6 MIDDLEWOODS
DODWORTH
BARNSELY
S75 3TH

DATE 27/3/09
DRG REF 054 SHEET 2
SCALE 1:75

FRONT

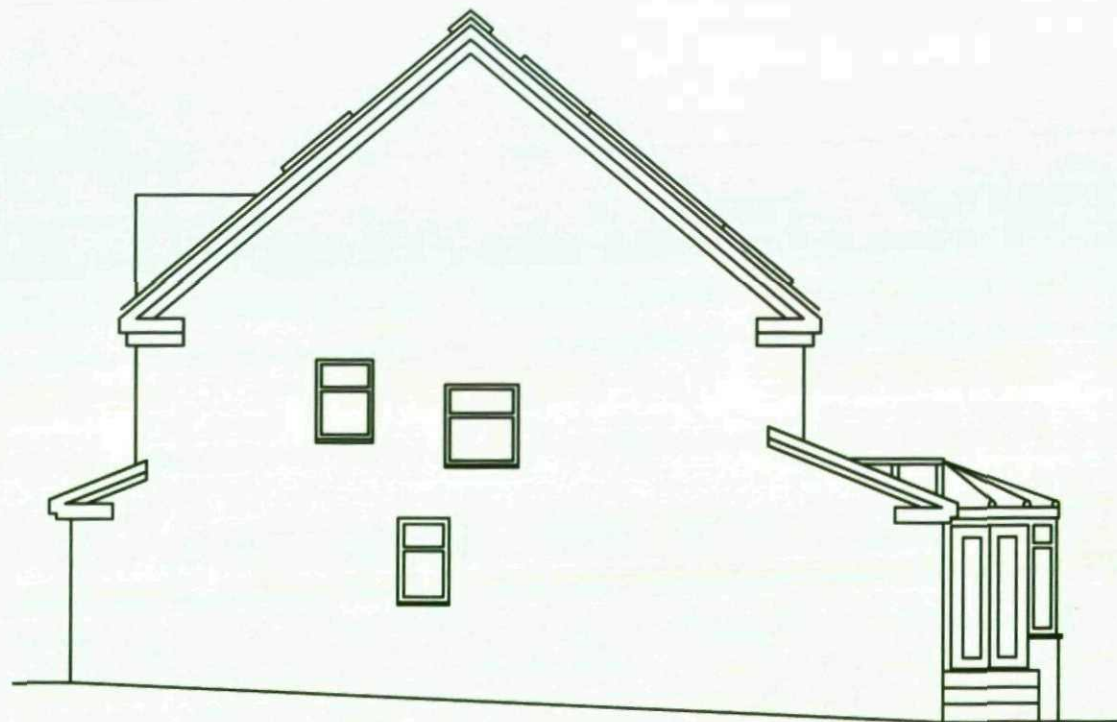


PROPOSED END ELEVATION
ON ARROW 'A'

APEX

PROPOSED LOFT
CONVERSION FOR

MR & MRS PENN
6 MIDDLEWOODS
DODWORTH
BARNSELY S75 3TH

DATE 27/3/09
DRG REF 054 SHEET 10
SCALE 1:100

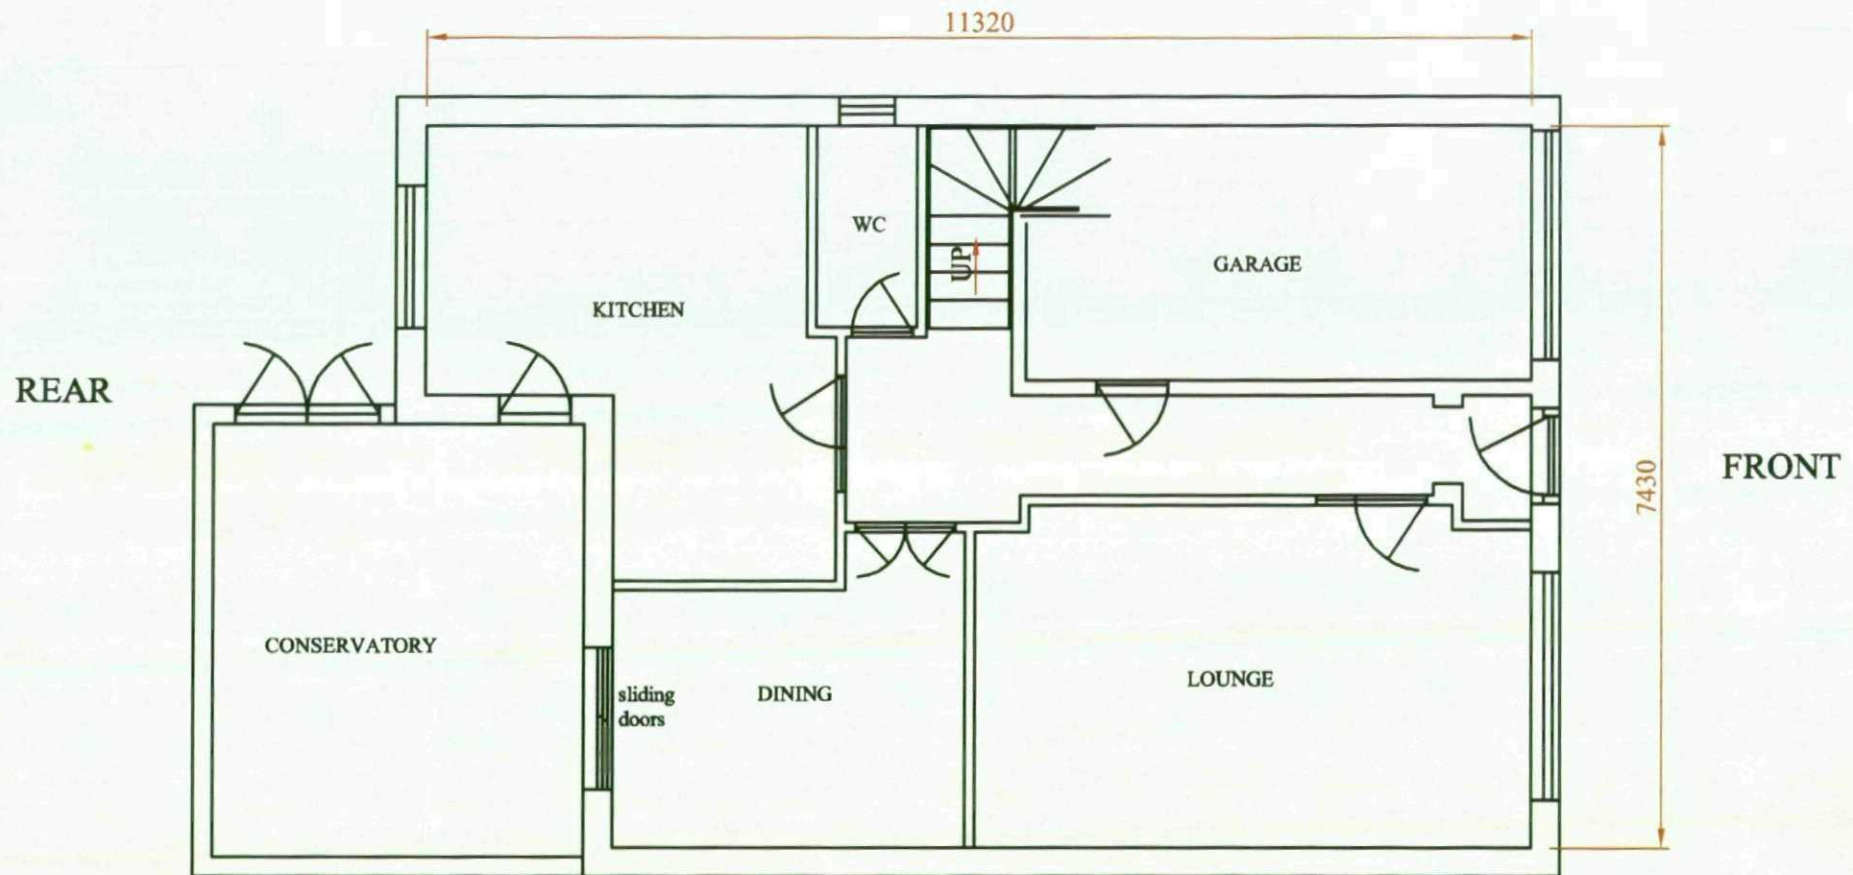

EXISTING GROUND FLOOR PLAN UNCHANGED

APEX

PROPOSED LOFT
CONVERSION FOR

MR & MRS PENN
6 MIDDLEWOODS
DODWORTH
BARNSELY
S75 3TH

DATE 27/3/09
DRG REF 054 SHEET 1
SCALE 1:75