

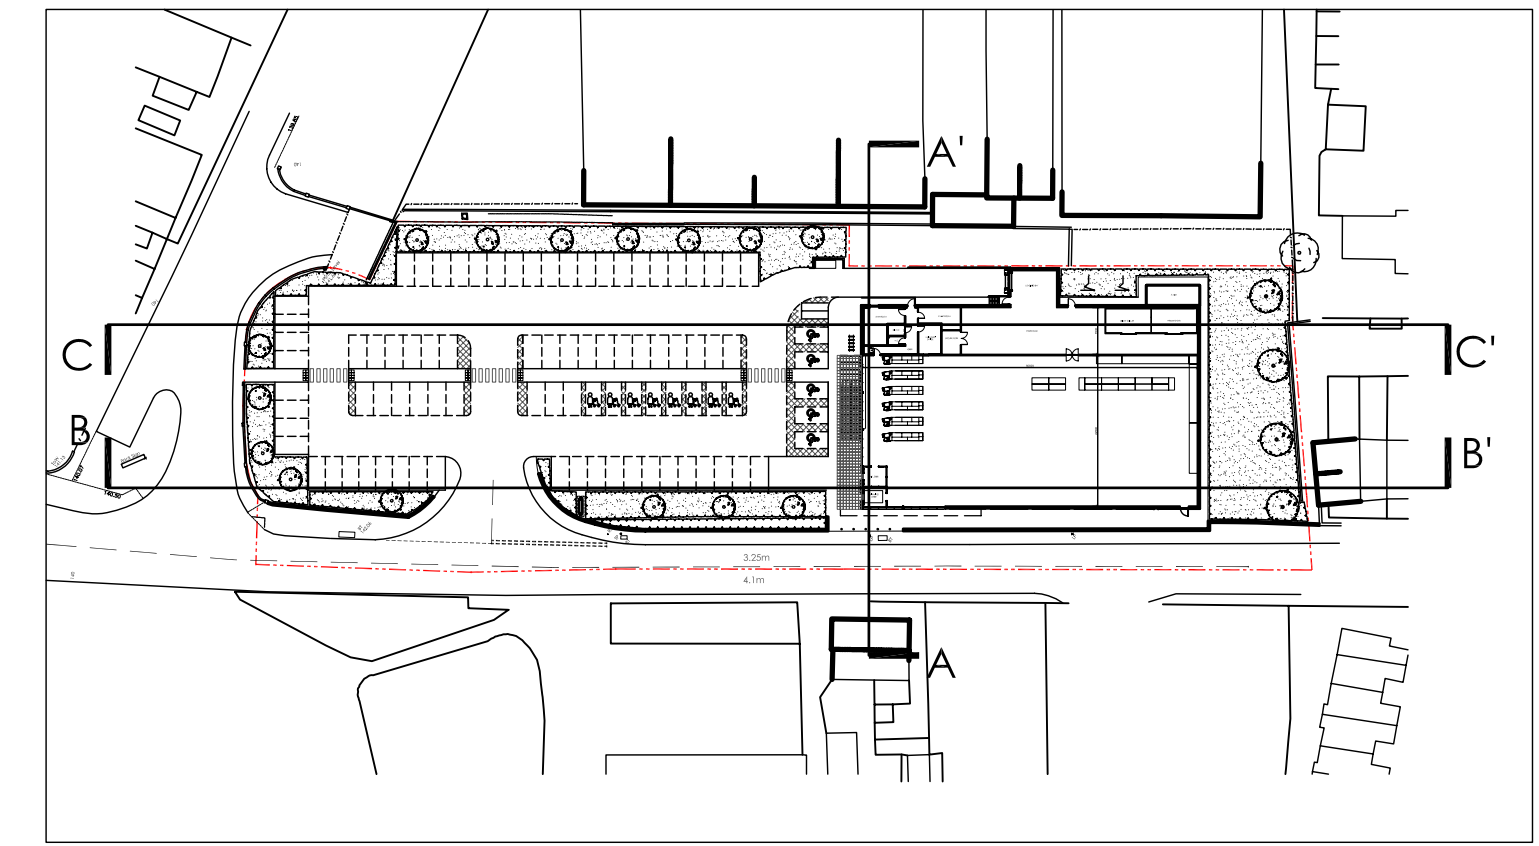


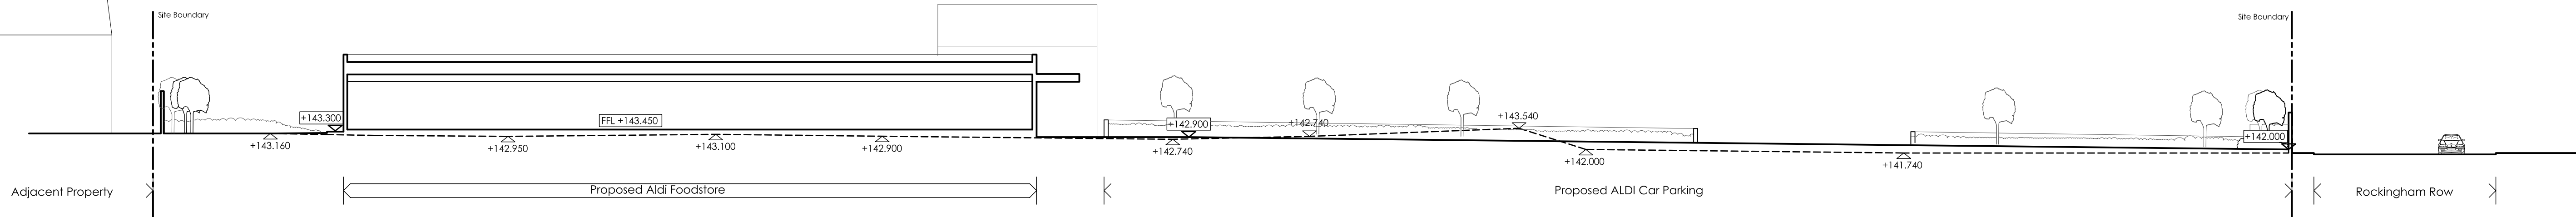

+ 100.00	- Existing Levels
<u>+ 100.00</u>	- Proposed Levels

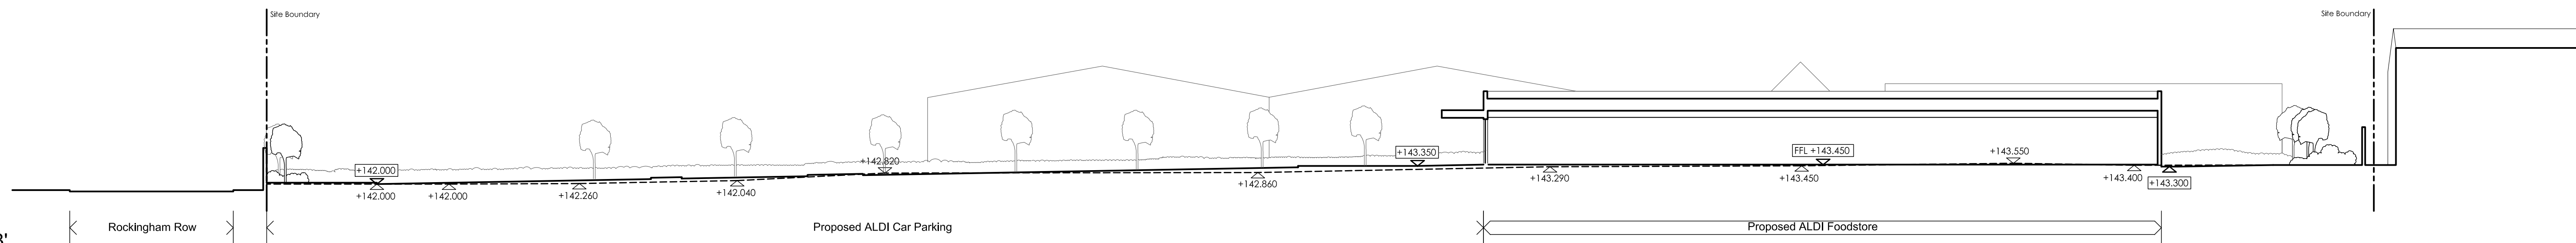

Project Title		Proposed Foodstore Development		Rev	Date	Description	Rev	Check By
Sheffield Road Birdwell				Drawing Title	Proposed Sections			
				Job-Dwg No	0705-103			
Client	ALDI Stores Ltd		 THE HARRIS PARTNERSHIP WATERFIELD 251, John's North, Wakefield, WVL 3QA T: 01924 291 800 F: 01924 290 074  THE HARRIS PARTNERSHIP MANCHESTER 2nd Floor, Canvass Warehouse, 67 Dale Street, Manchester, M1 2HG T: 0161 238 8555 F: 0161 244 5809					
Status	PLANNING		 THE HARRIS PARTNERSHIP MILTON KEYNES The Old Rectory, 79 High Street Newport Pagnell, MK16 5AB T: 01908 211 571 F: 01908 211 722  THE HARRIS PARTNERSHIP READING 101 London Road, Reading, RG1 5BY T: 0118 950 7700 F: 0118 956 8642					
Scale	1:250		Drawing Size	A1				
Drawn By	LH	Checked By	JDB	Date	06/13			