


AEW Architects
Zenith Building
Spring Gardens
Manchester M2 1AB
t. +44 (0) 161-214 4370
f. +44 (0) 161-214 4371

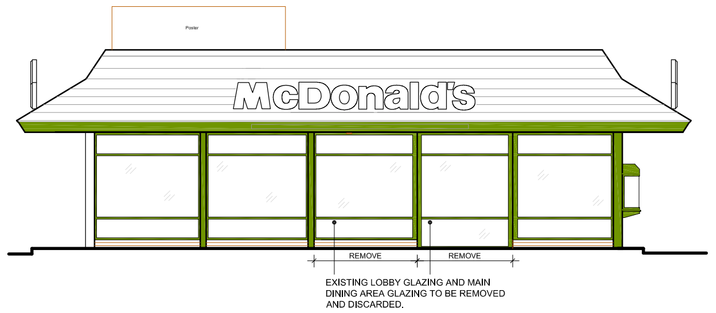


ELEVATION A

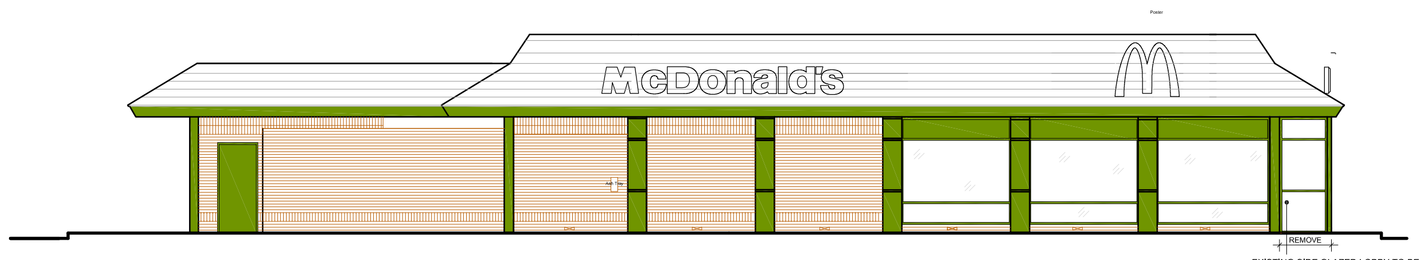

ELEVATION B

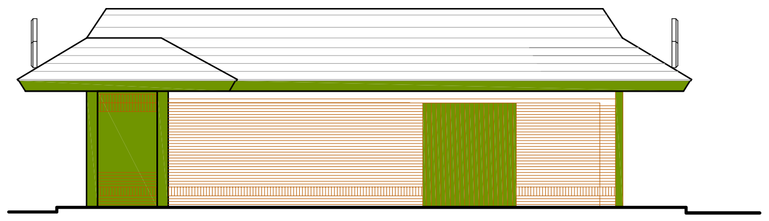


ELEVATION C

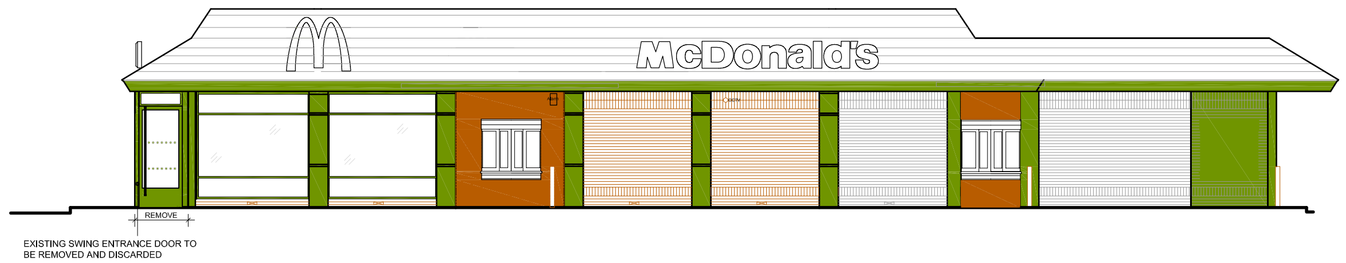


ELEVATION D


EXISTING ELEVATIONS

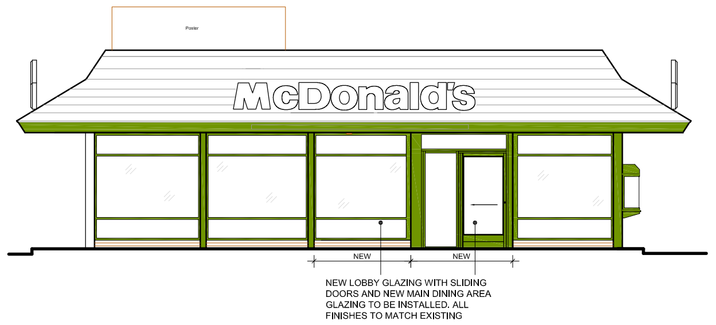


ELEVATION A

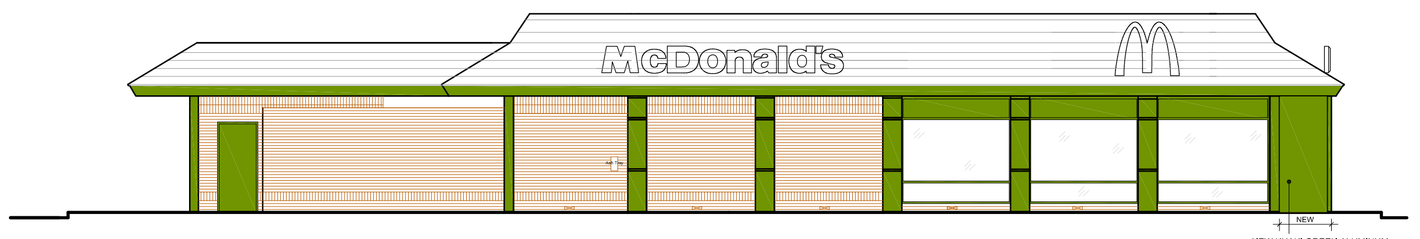

ELEVATION B

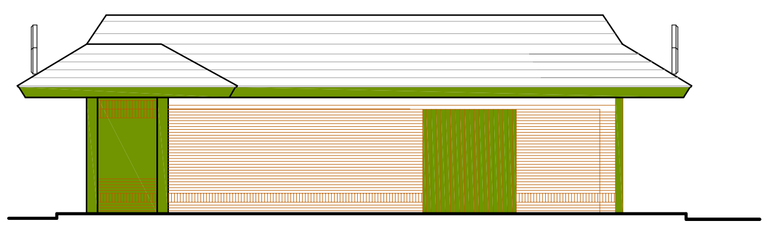

ELEVATION C

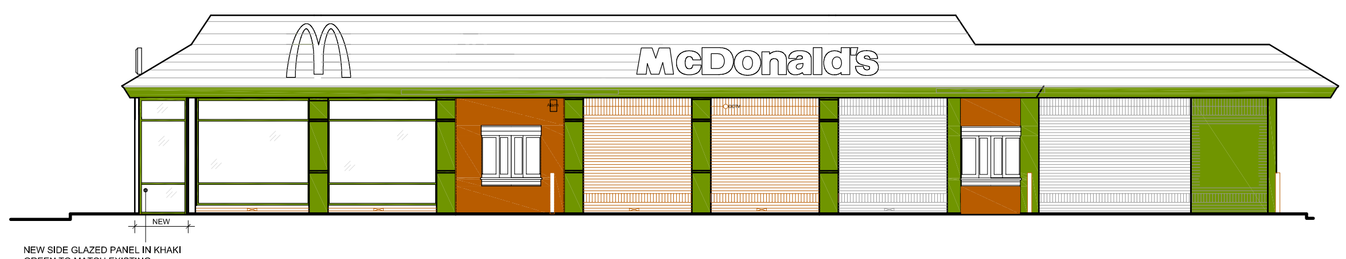

ELEVATION D

PROPOSED ELEVATIONS


Notes:
All drawings to be read in conjunction with all other drawings as noted on issue sheet.

All existing signage to be removed and discarded as McDonald's PM instruction. Any fixing holes, electrical cable penetrations etc to be made good, flush with surrounding finishes.

All surfaces that are to be re-sprayed, must be firstly treated with suitable primers as agreed with the McDonald's PM, prior to receiving new paint finish.

Drive thru booths including Servo-side to be clad in timber effect alu panels full height with inset break strips and curved corres. Alcoves in between booths are to be clad in full height alu panels finished in khaki green.

BUILDING FINISHES		
DESCRIPTION	EXISTING	PROPOSED
WALLS	BRICK	AS EXISTING
ROOF	TILED	AS EXISTING
WINDOW FRAMES	REDECORATED KHAKI GREEN	AS EXISTING
SOFFIT & FASCIAS	REDECORATED KHAKI GREEN	AS EXISTING
DOORS	ENTRANCE DOORS FINISHED IN KHAKI GREEN RAL.6015	NEW RETRO-FIT SLIDING ENTRANCE DOORS FINISHED IN KHAKI GREEN RAL.6015
BOOTH WINDOWS (Inc surrounds)	OVER CLAD IN TIMBER EFFECT ALU. AND FRAMES REDECORATED KHAKI GREEN RAL.6015	AS EXISTING

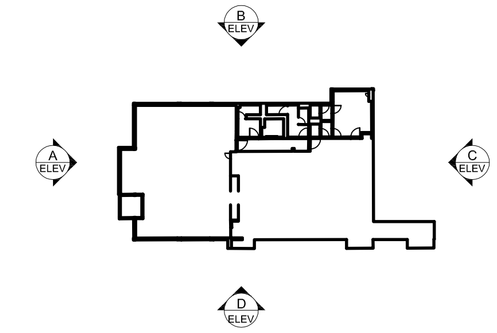

PLAN - NTS

REV.	DATE.	DRAWING REVISIONS.	BY.	CHECKED

GENERAL NOTES:
All works are to be undertaken in accordance with the Building Regulations and the latest British Standards.
All proprietary materials and products are to be used strictly in accordance with the manufacturers recommendations.
All dimensions to be checked on site prior to construction.

PROPOSED DEVELOPMENT AT :-
Worndwell Lane, Stairfoot
Barnsley, South Yorks

STORE No :-
0970

ON BEHALF OF :-
McDonald's Restaurants Ltd

DRAWING TITLE :-
Existing & Proposed Elevations

DRAWN BY	CHECKED BY	DRAWING No.	REV No.
DP	DP	6019_0970_0005	
SCALE & SIZE	DATE		
1:100@A1	20.05.14		

AEW Architects
Zenith Building
Spring Gardens
Manchester M2 1AB
t. +44 (0) 161-214 4370
f. +44 (0) 161-214 4371