


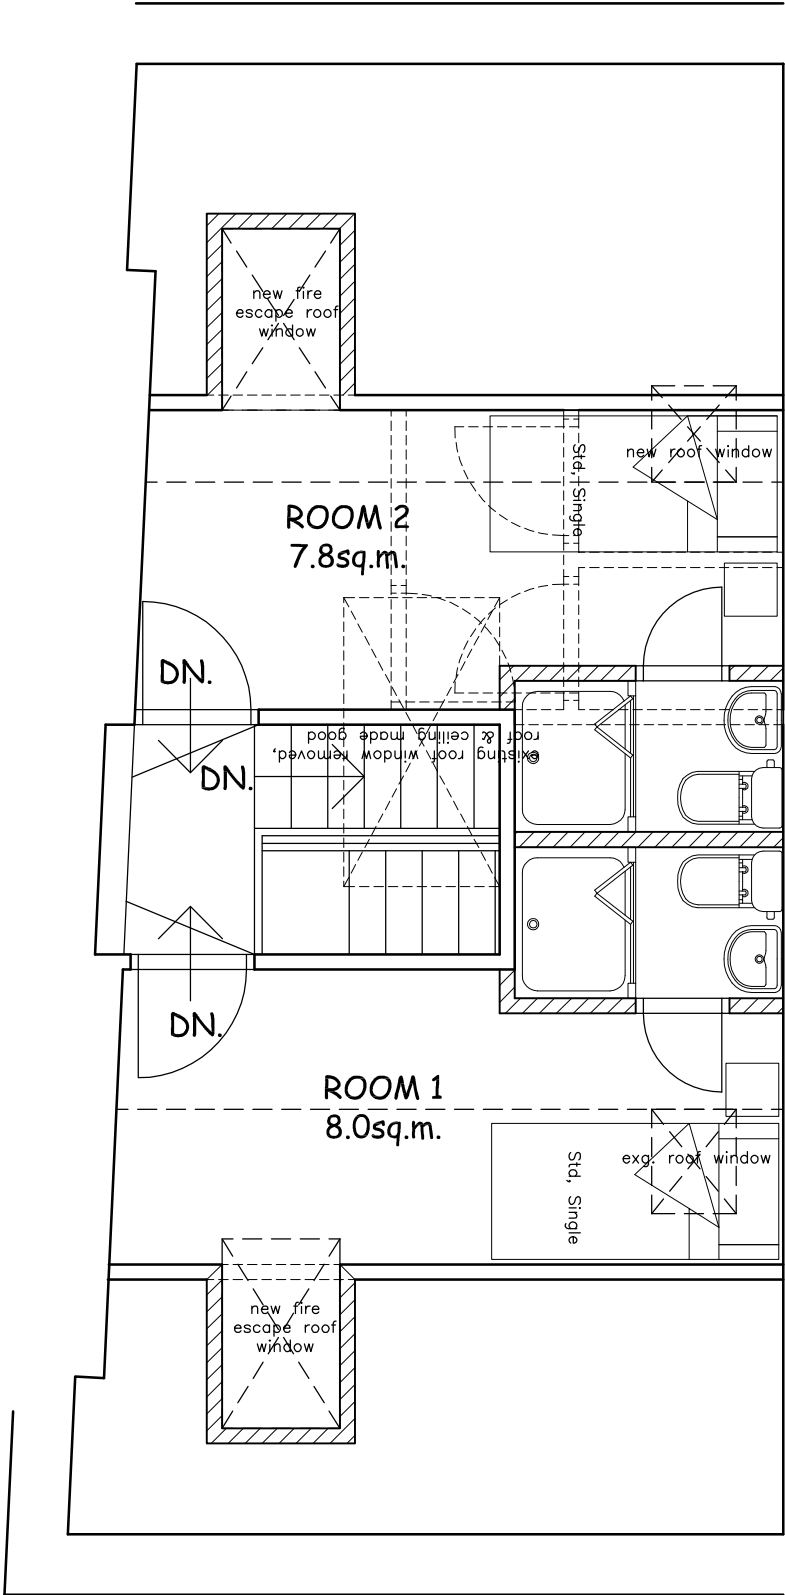

SECOND FLOOR PLAN AS PROPOSED 1:50

Andromeda ARCHITECTURE 105 HAWKSLEY AVENUE SHEFFIELD S6 2BD Tel: (0114) 2854 207	L.P.S. at 7 EASTGATE, BARNLEY, S70 2EP		
	CHANGE OF USE, OFFICE TO H.M.O. RESIDENTIAL		
SECOND FLOOR PLAN AS PROPOSED		1/50 @ A3	FEB.'17
			09-1116-SK2.4