


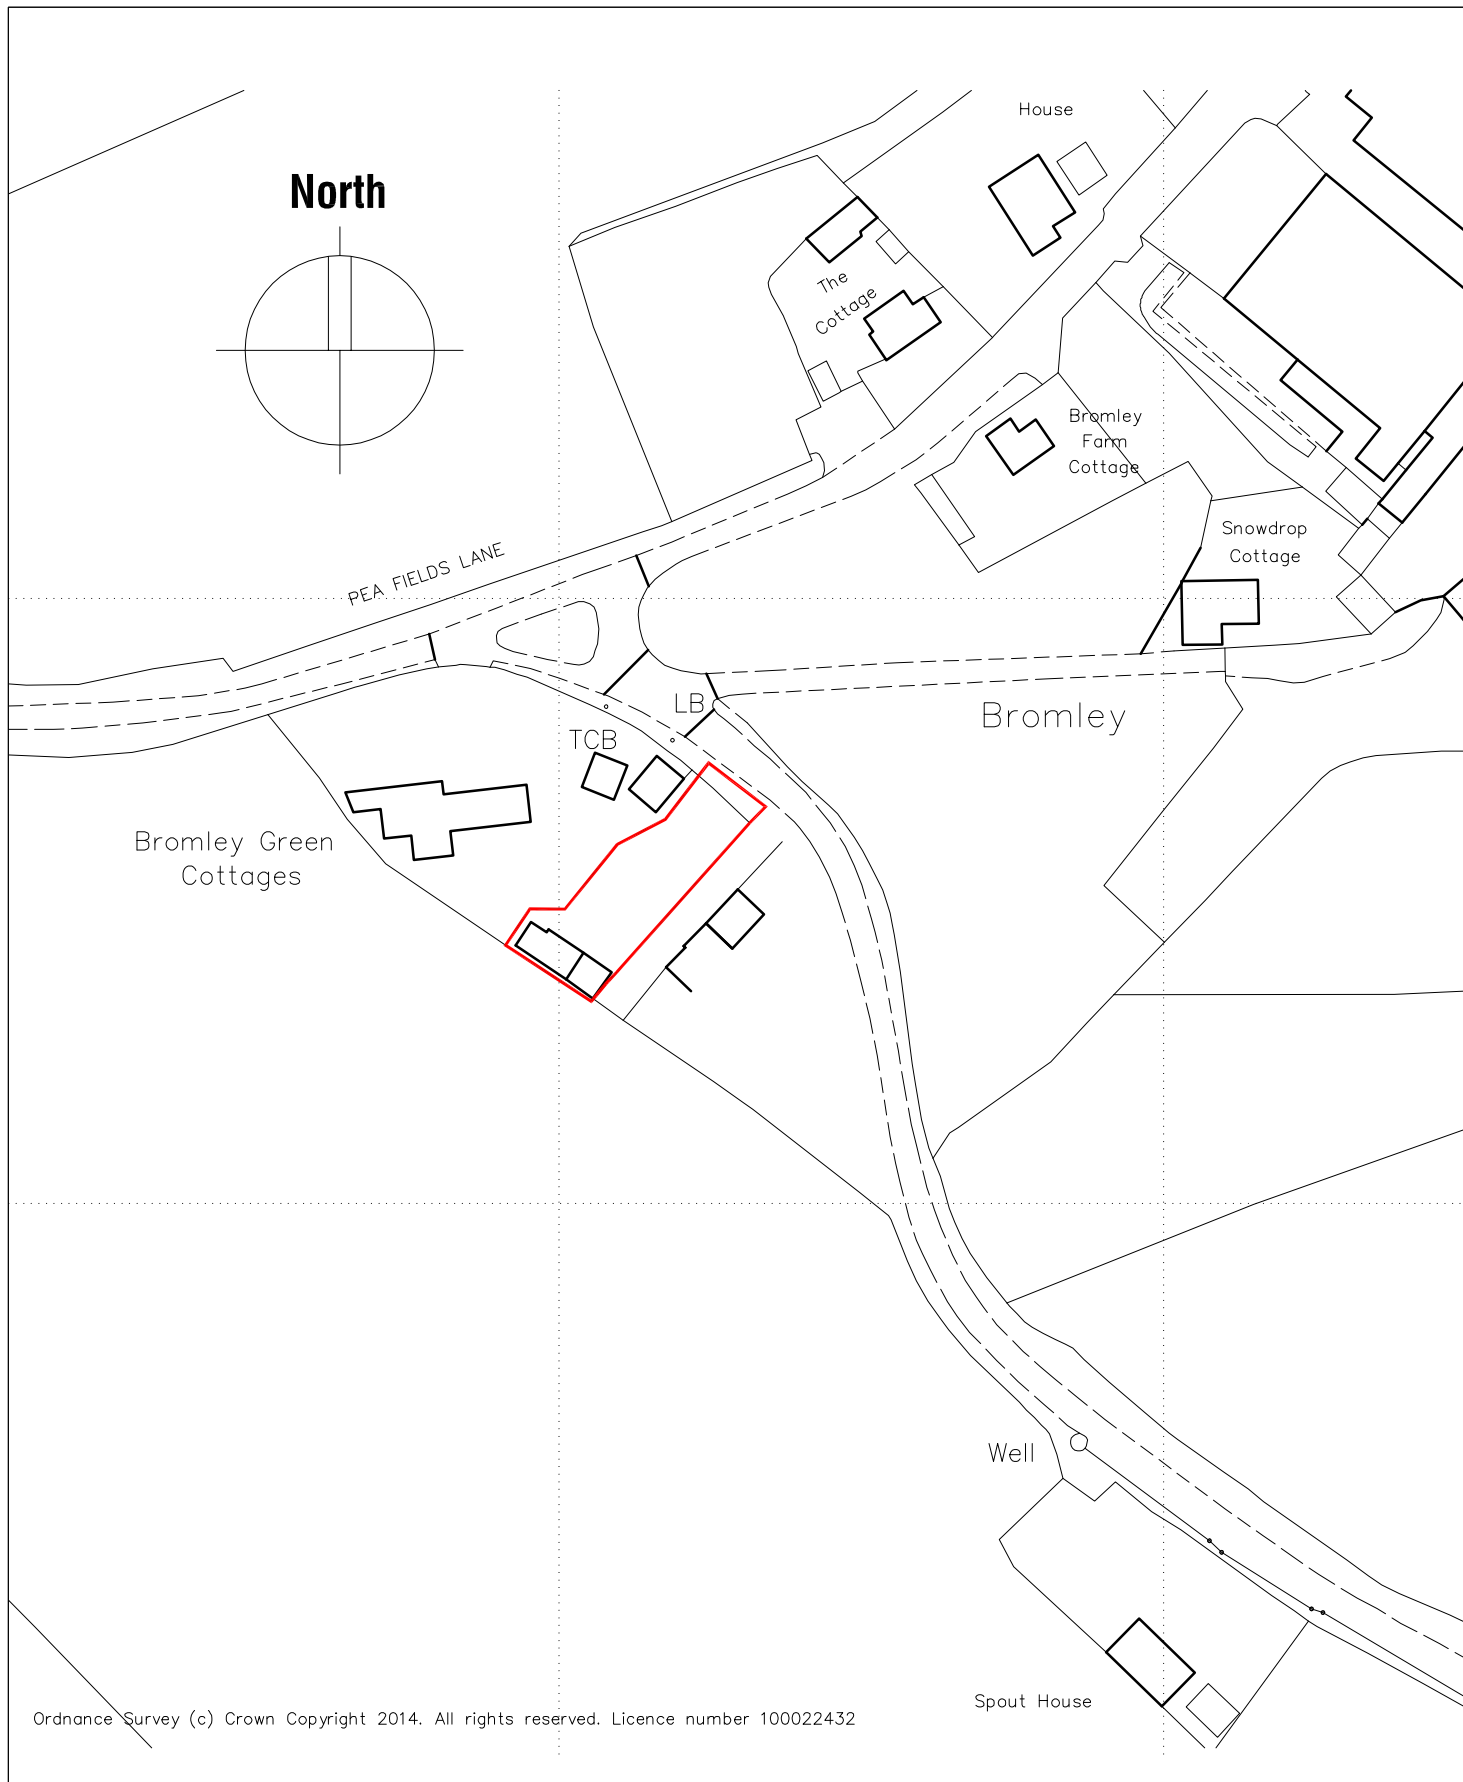

LAND ADJACENT PEAFIELD COTTAGE
SPOUT HOUSE LANE
BROMLEY
Nr WORTLEY
SHEFFIELD S35 7DE

SITE LOCATION PLAN

Scale 1:1250@A4

Date Nov 2014

Ref 14.30

Drwg No **0S1**

 **mboothdesign**
architectural design and building consultants

Fairfield House
Berneslai Close Barnsley
S70 2FL
T: 01226 286256
M: 07881898300
E: mboothdesign@btconnect.com