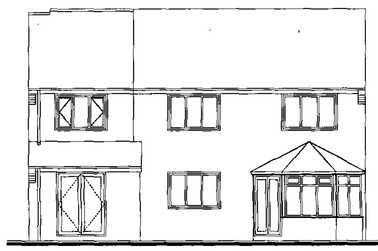

Existing Rear Elevation.

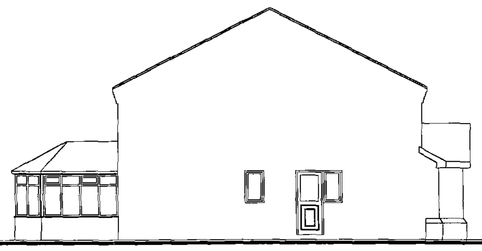

Existing Side Elevation.

Existing Front Elevation.

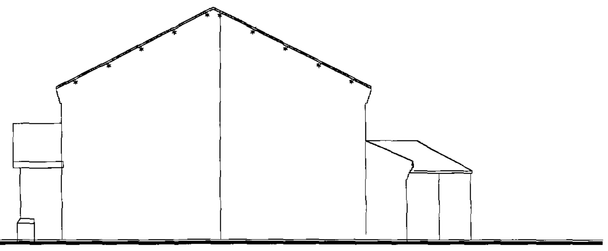

Existing Side Elevation.

Proposed Rear Elevation.

Proposed Side Elevation.

Proposed Front Elevation.

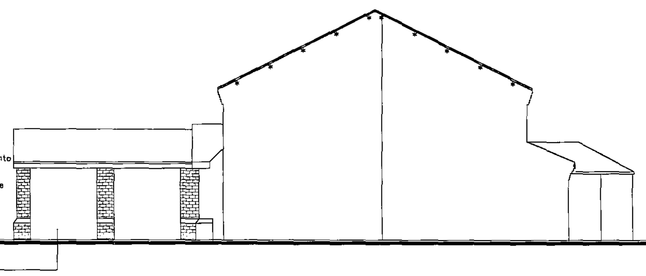

Proposed Side Elevation.

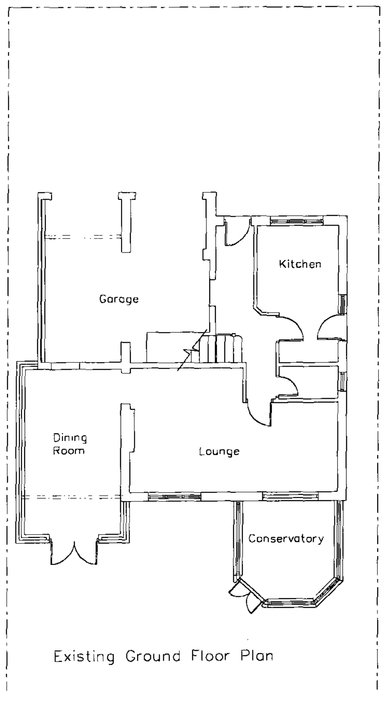

Existing Ground Floor Plan

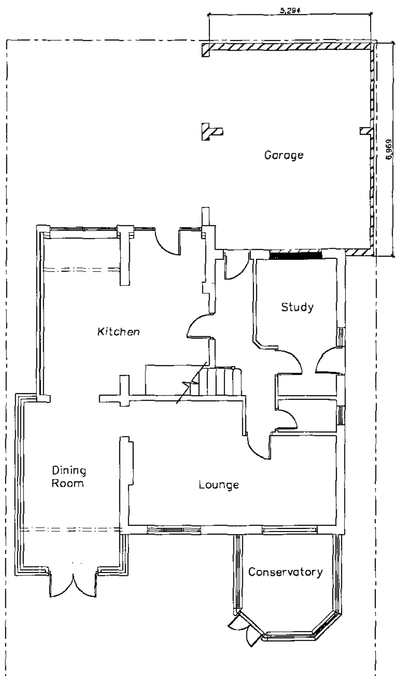

Proposed Ground Floor Plan

OS Map

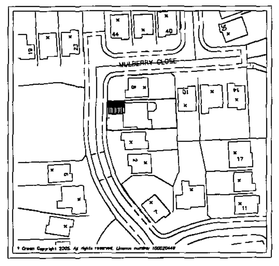

Location Plan 1:1250

RECEIVED
- 9 SEP 2008
COMPOSITE
DEVELOPMENT CONTROL

KENNEDY DESIGN LTD.
OAKANGROVE HOUSE
133 DONCASTER ROAD
GOLDTHORPE
ROTHERHAM
SOUTH YORKSHIRE
S63 9JH
TEL - 01709 891250
FAX - 01709 891324
E-MAIL: info@kennedy-d.com
www.kennedy-d.com

CLIENT:	Paul Ormitson
PROJECT:	Proposed Internal Alterations To Existing Garage & Erection of New 6 Mulberry Close, Goldthorpe, Rotherham. S63 9LB
TITLE:	Proposed Drawing Garage Extension
SCALE: 1:100 @ A1	STATUS:
JOB NUMBER: E27-02	REV:
DATE: 09-08-08	DRAWN BY: KK

Kennedy Design Ltd. Registered in England 4479082 V.A.T. Reg. No 365 8812 92