


DO NOT SCALE - ALL CHANGES TO BE DONE ON CAD

REV	DATE	DESCRIPTION	APPROVED
I-PP	3/06/2009	FOR PLANNING	

SIZE RATIO:
Width:Height
1:25

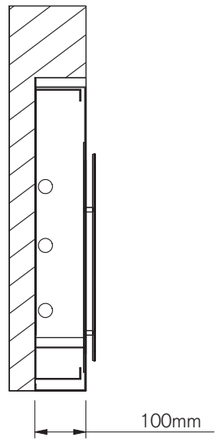

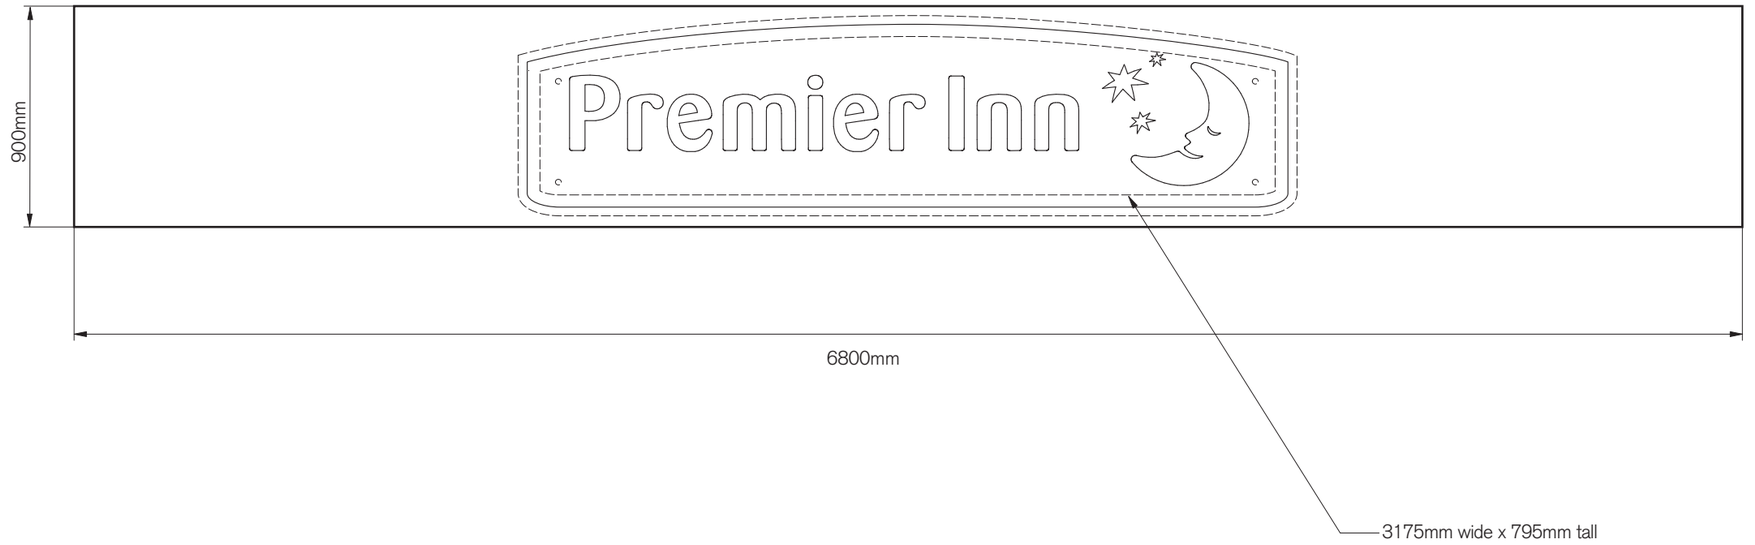

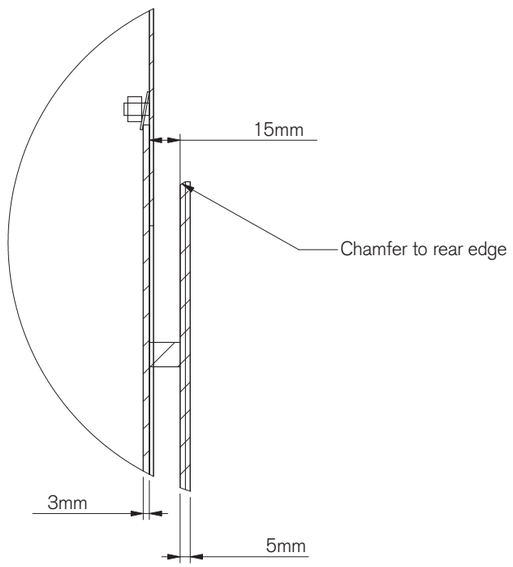

SPECIFICATION:

2mm aluminium signcase powder coated to match PMS 519c 40% gloss (eggshell)

Acrylic standoff panel with digital print vinyl to face

Digital print from approval supplier only

Standoff panel in 5mm 050 Opal acrylic with chamfered satin rear edge

Backing panel in 3mm 050 Opal acrylic

Internally illuminated behind logo only

illuminated using T8 Cool White fluorescent lamps and suitable control gear

ENDPOINT LTD.
165 TOWER BRIDGE ROAD
LONDON SE1 3LW

TEL: 020 7089 2670
FAX: 020 7089 2671
www.endpoint.co.uk

Endpoint

TITLE: 637 - Barnsley Gateway

MATERIAL				**SHRINKAGE**	
FINISH		**GENERAL WALL**		**GENERAL DRAFT**	
DRAWN BY	G.Knight	**CHECKED**		**SCALE**	1:20 @ A3

THIS DRAWING IS NOT TO BE USED FOR MANUFACTURE WITHOUT THE EXPRESS WRITTEN APPROVAL OF THE CLIENT

© ENDPOINT. LTD. CONFIDENTIAL: UNAUTHORISED COPYING, DISCUSSION & DISTRIBUTION PROHIBITED

THIRD ANGLE PROJECTION

TOLERANCES
UNLESS OTHERWISE STATED
0 ±0.5
0.0 ±0.1
0.00 ±0.05

ALL DIMENSIONS IN mm

DRG No. **637- p12**