
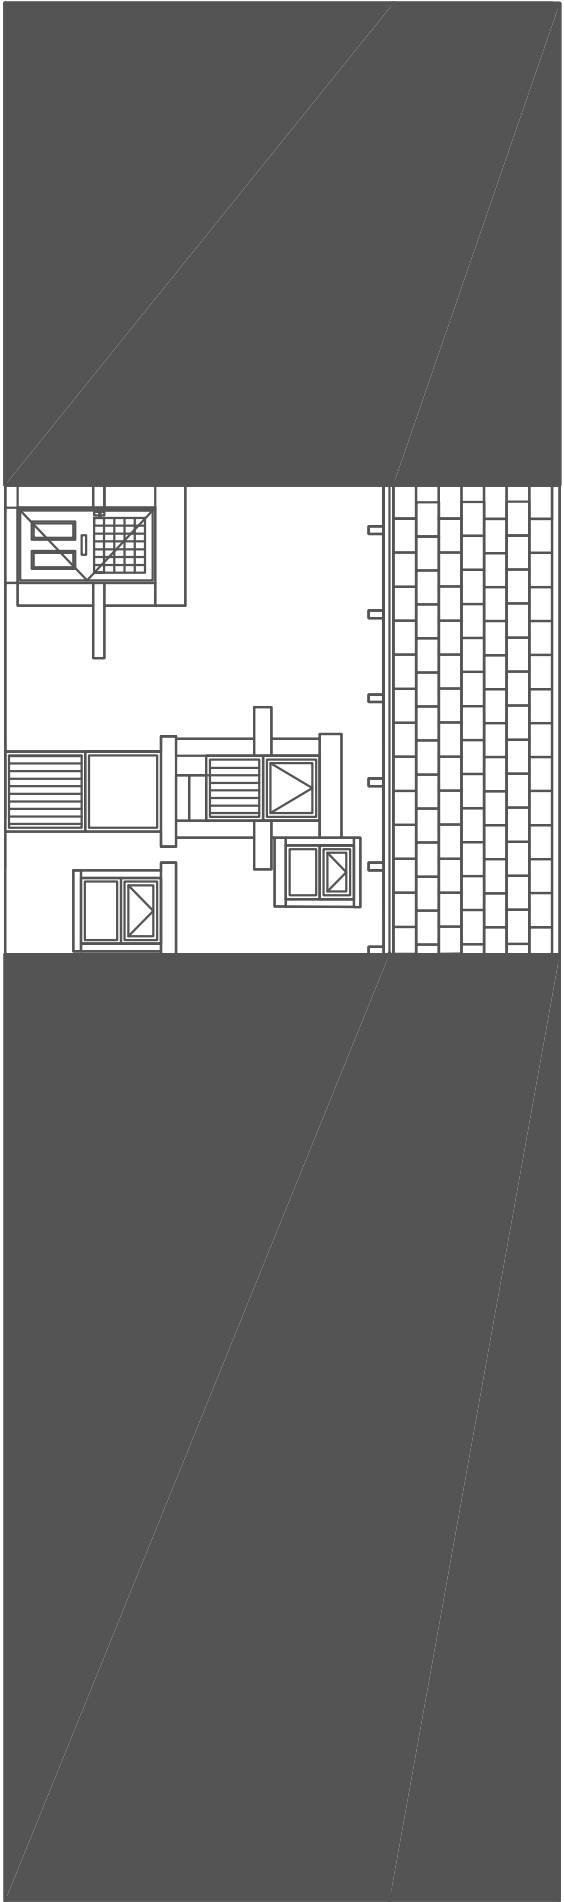
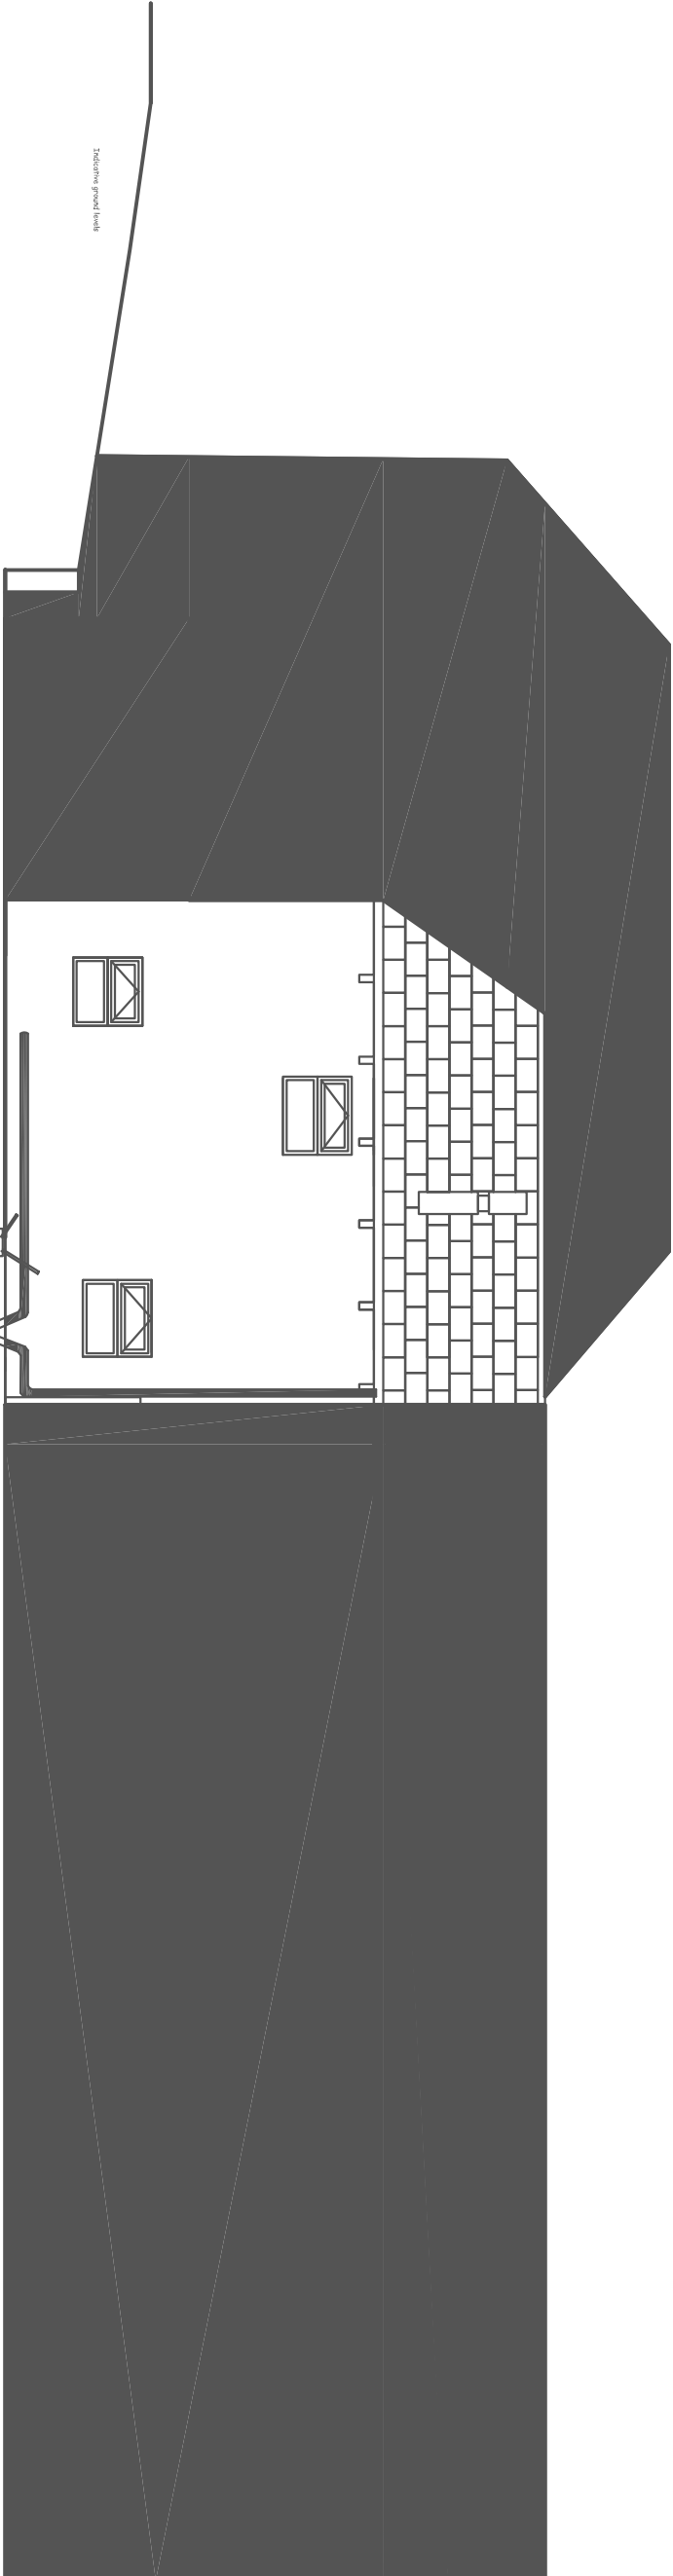
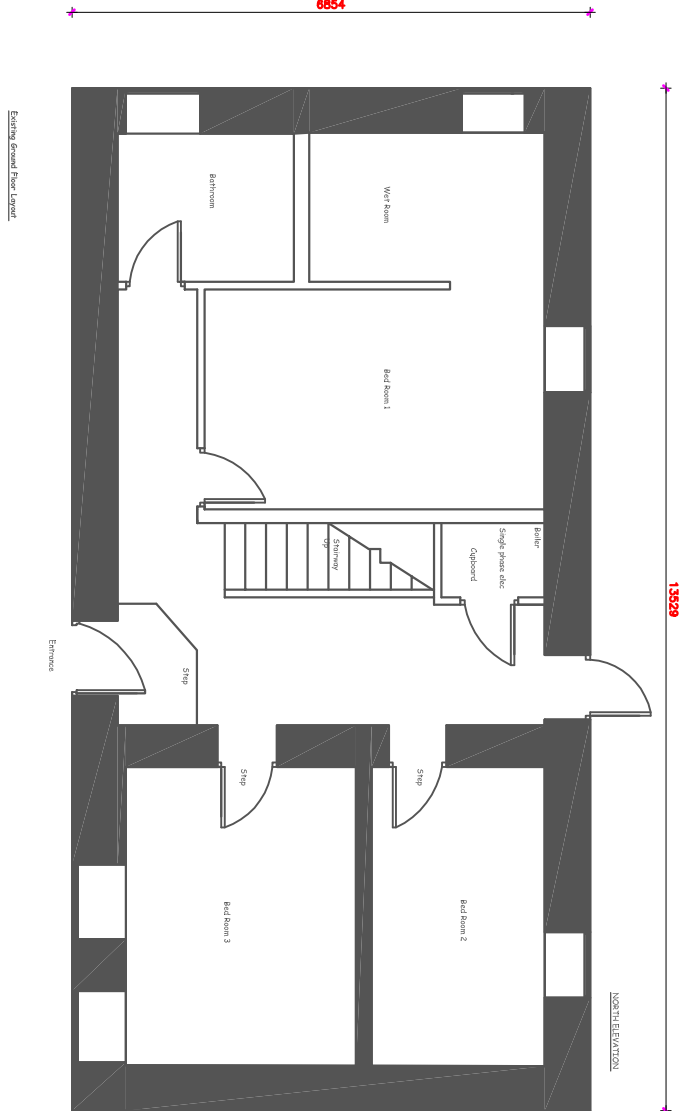
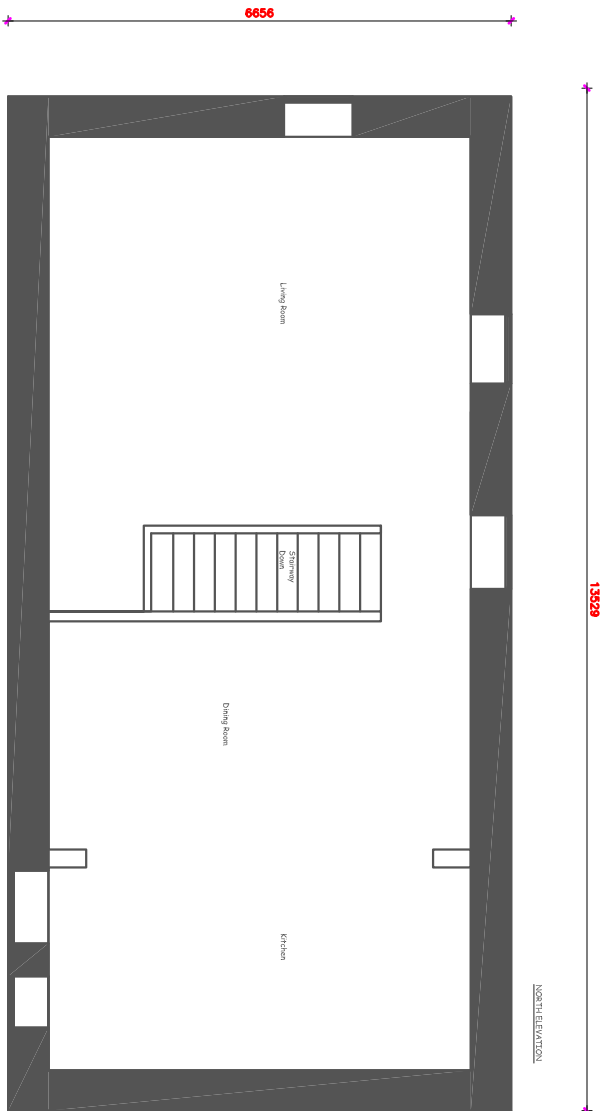


Notes

For Planning Purposes Only

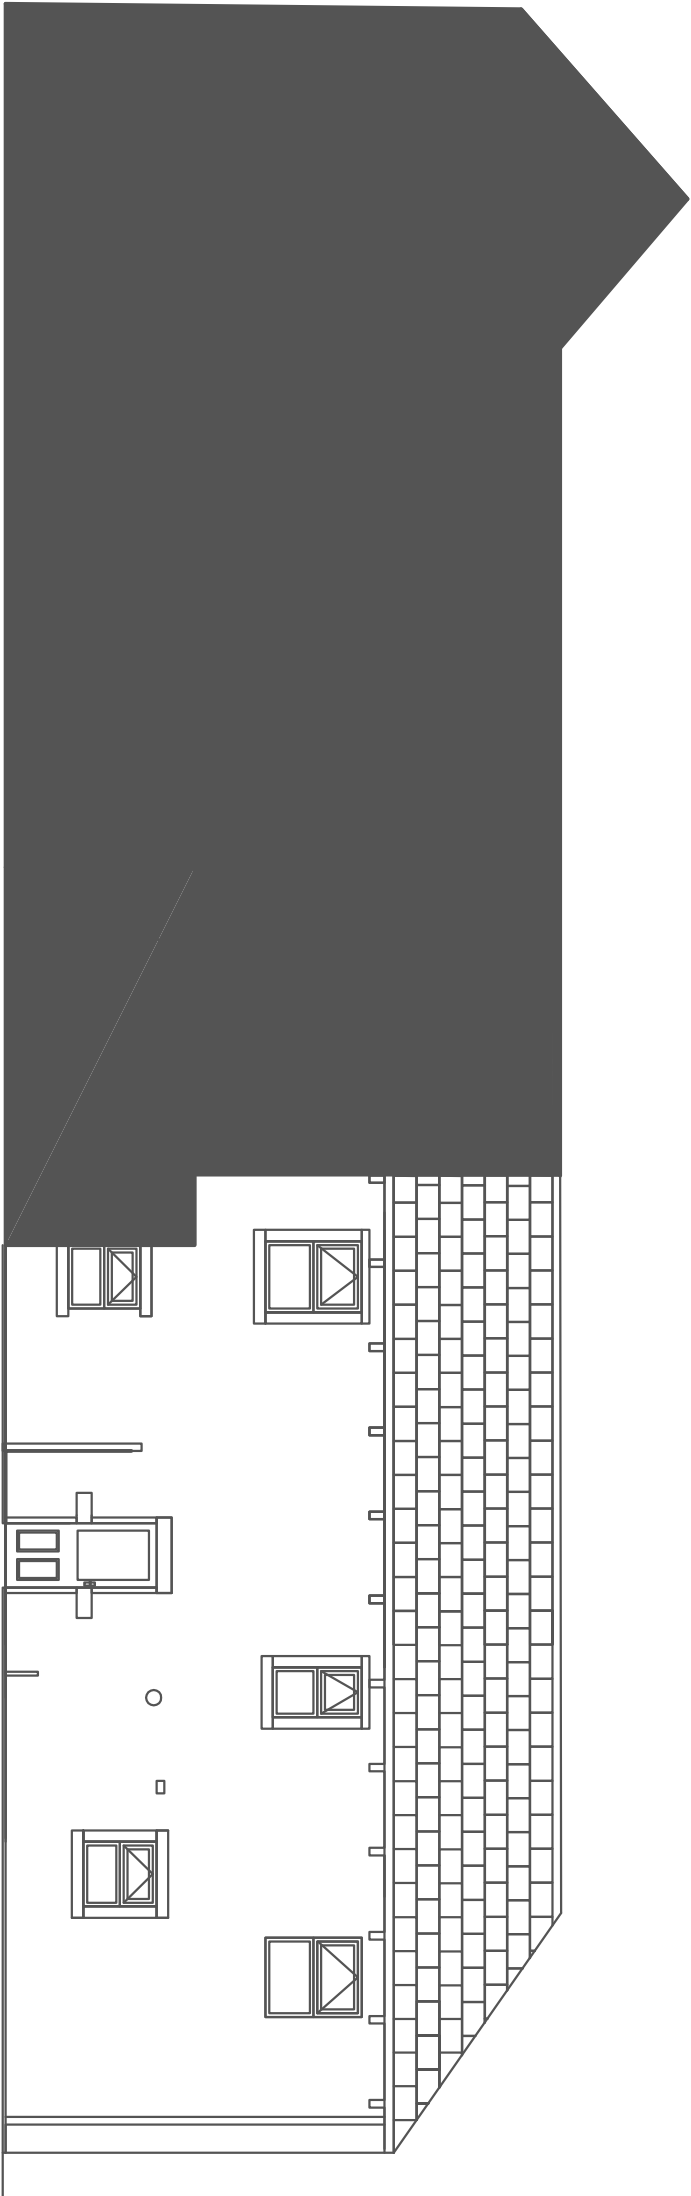

Job No:				Drawing No:				Revision:			
EN_001				01_P				*			
Scale:				Date:				Drawn:			
1:100@A2				10.10.12				GW			
								EN			

Status											
PLANNING											
Client											
EDWARD_NORRIS											
Project											
PROPOSED_EXTENSION											
HALIFAX_ROAD											
PENISTONE											
S36_7EY											
Drawing											
EXISTING											

Comments	Revision	Date
First Issue	*	10.10.12