



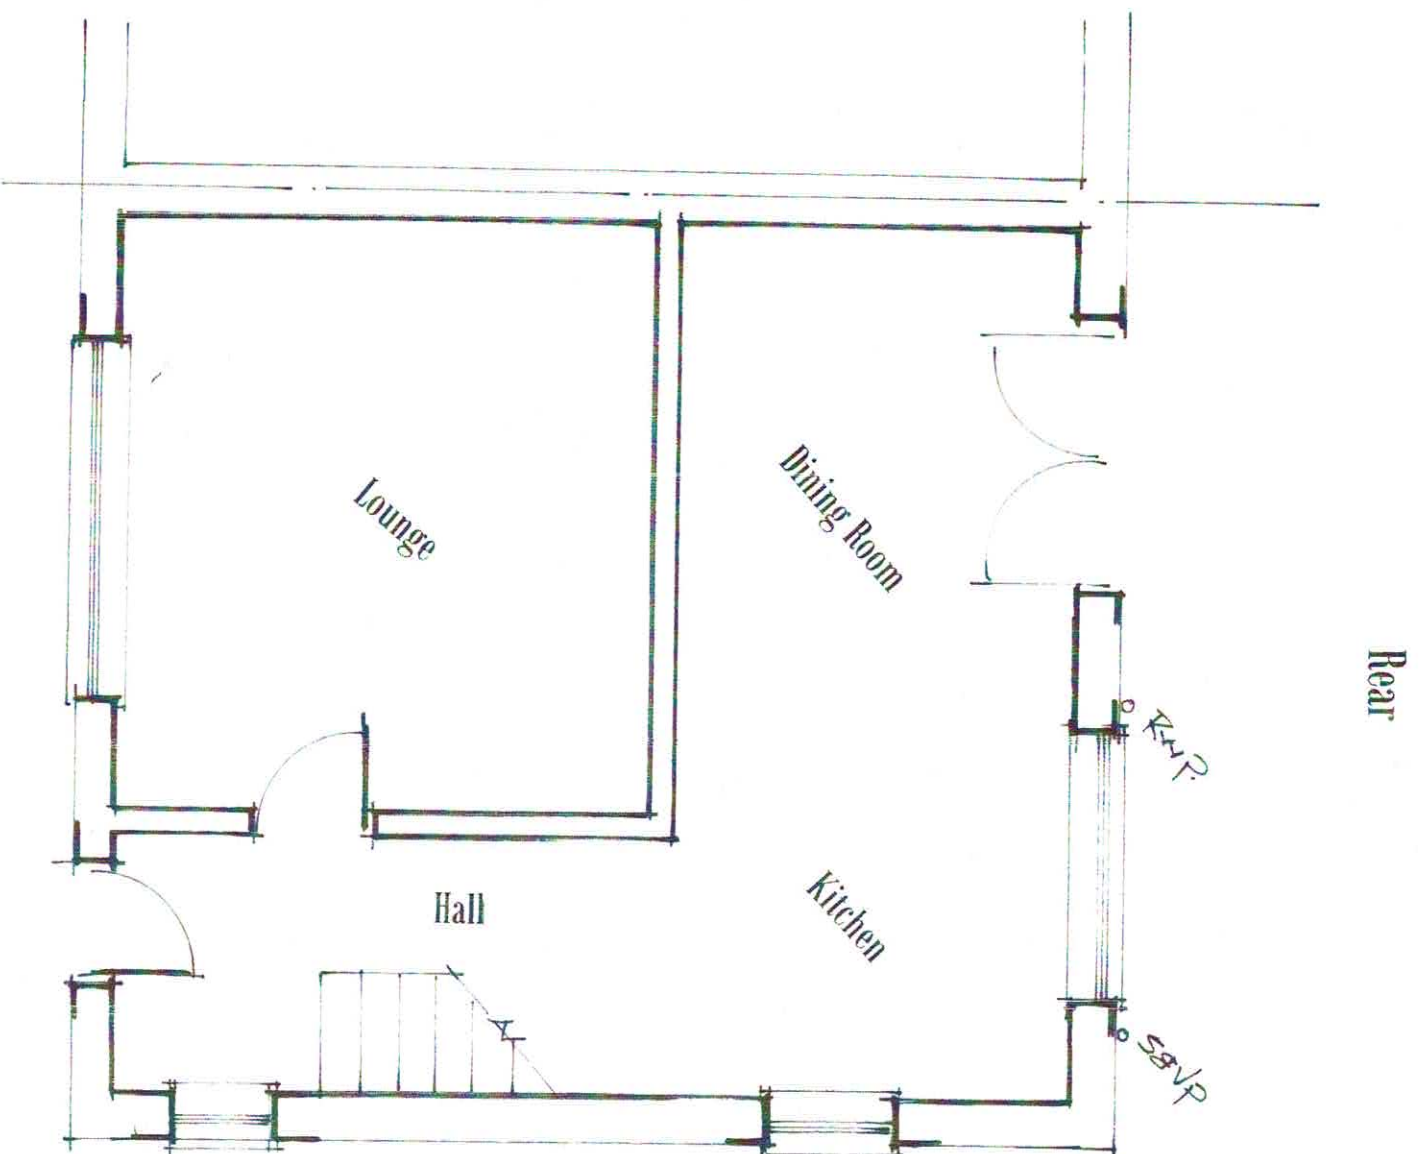

Front


Rear

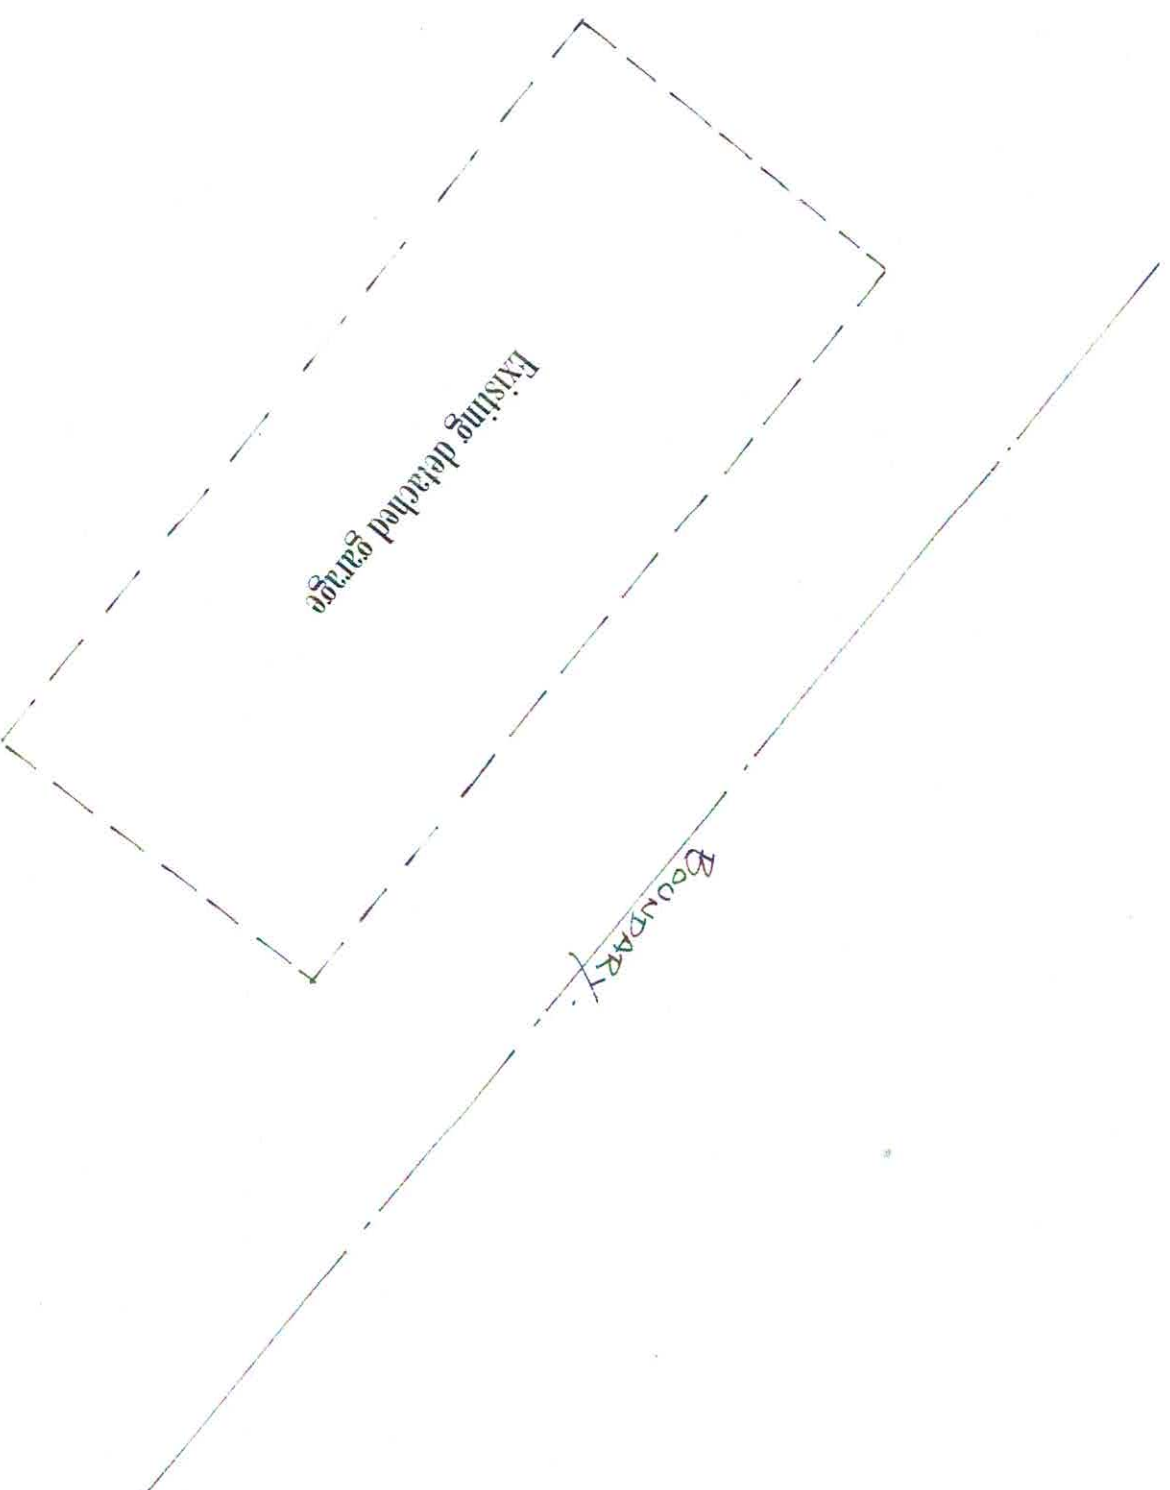

Existing Ground Floor layout

1 : 50

50 Westfield Avenue
Thurstone
Sheffield
S36 9RN

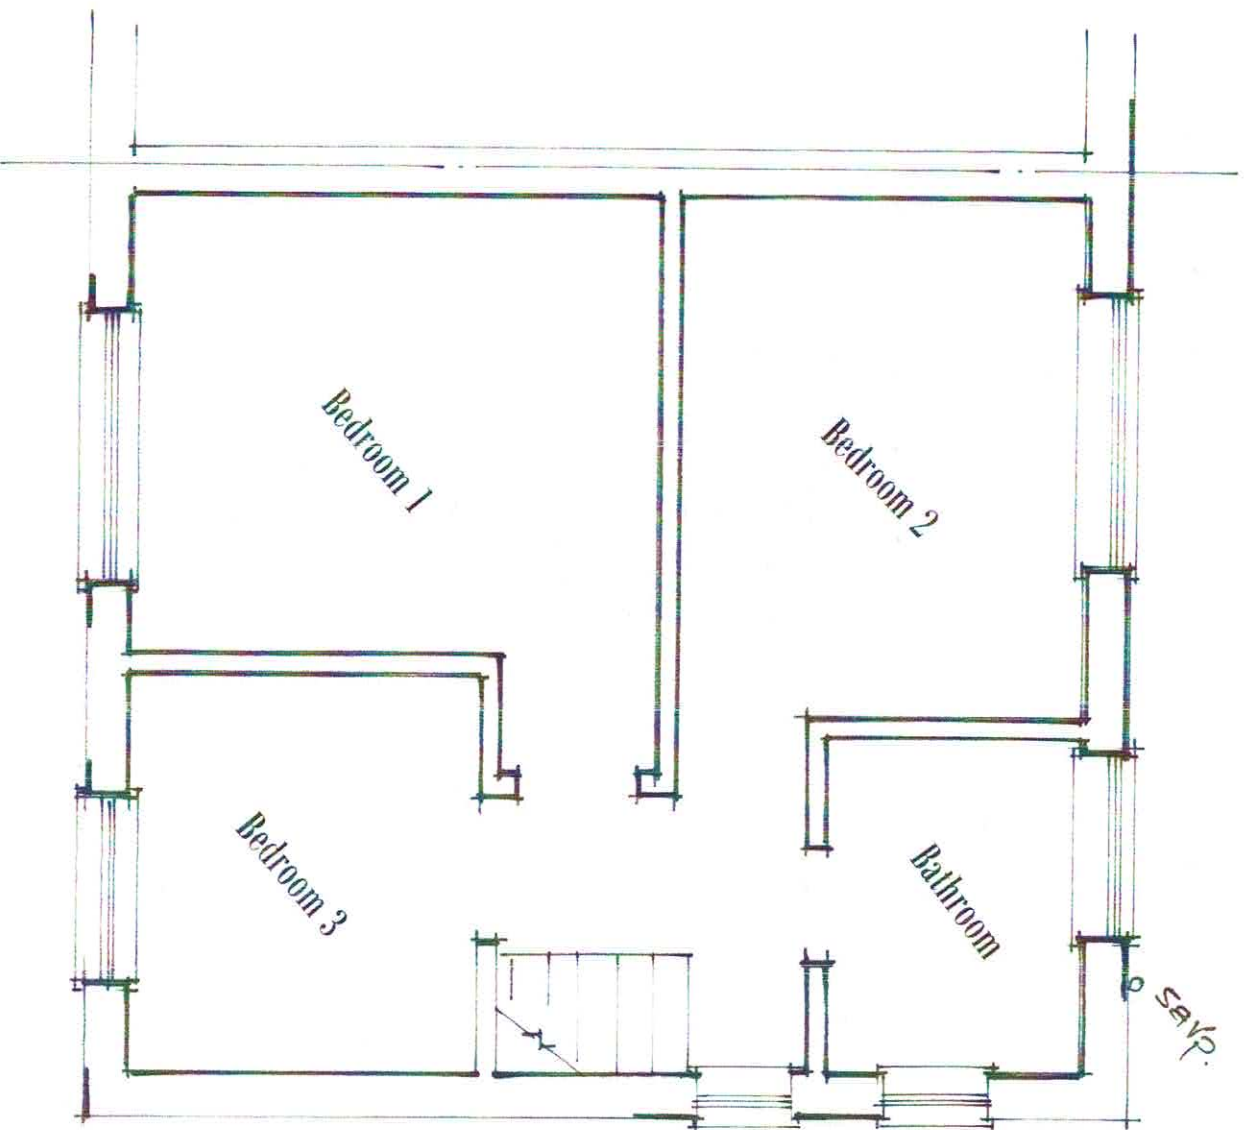


Existing First Floor Layout


1 : 50

50 Westfield Avenue
Thurstone
Sheffield
S36 9RN

50 Westfield Avenue
Thurstone
Sheffield
S36 9RN

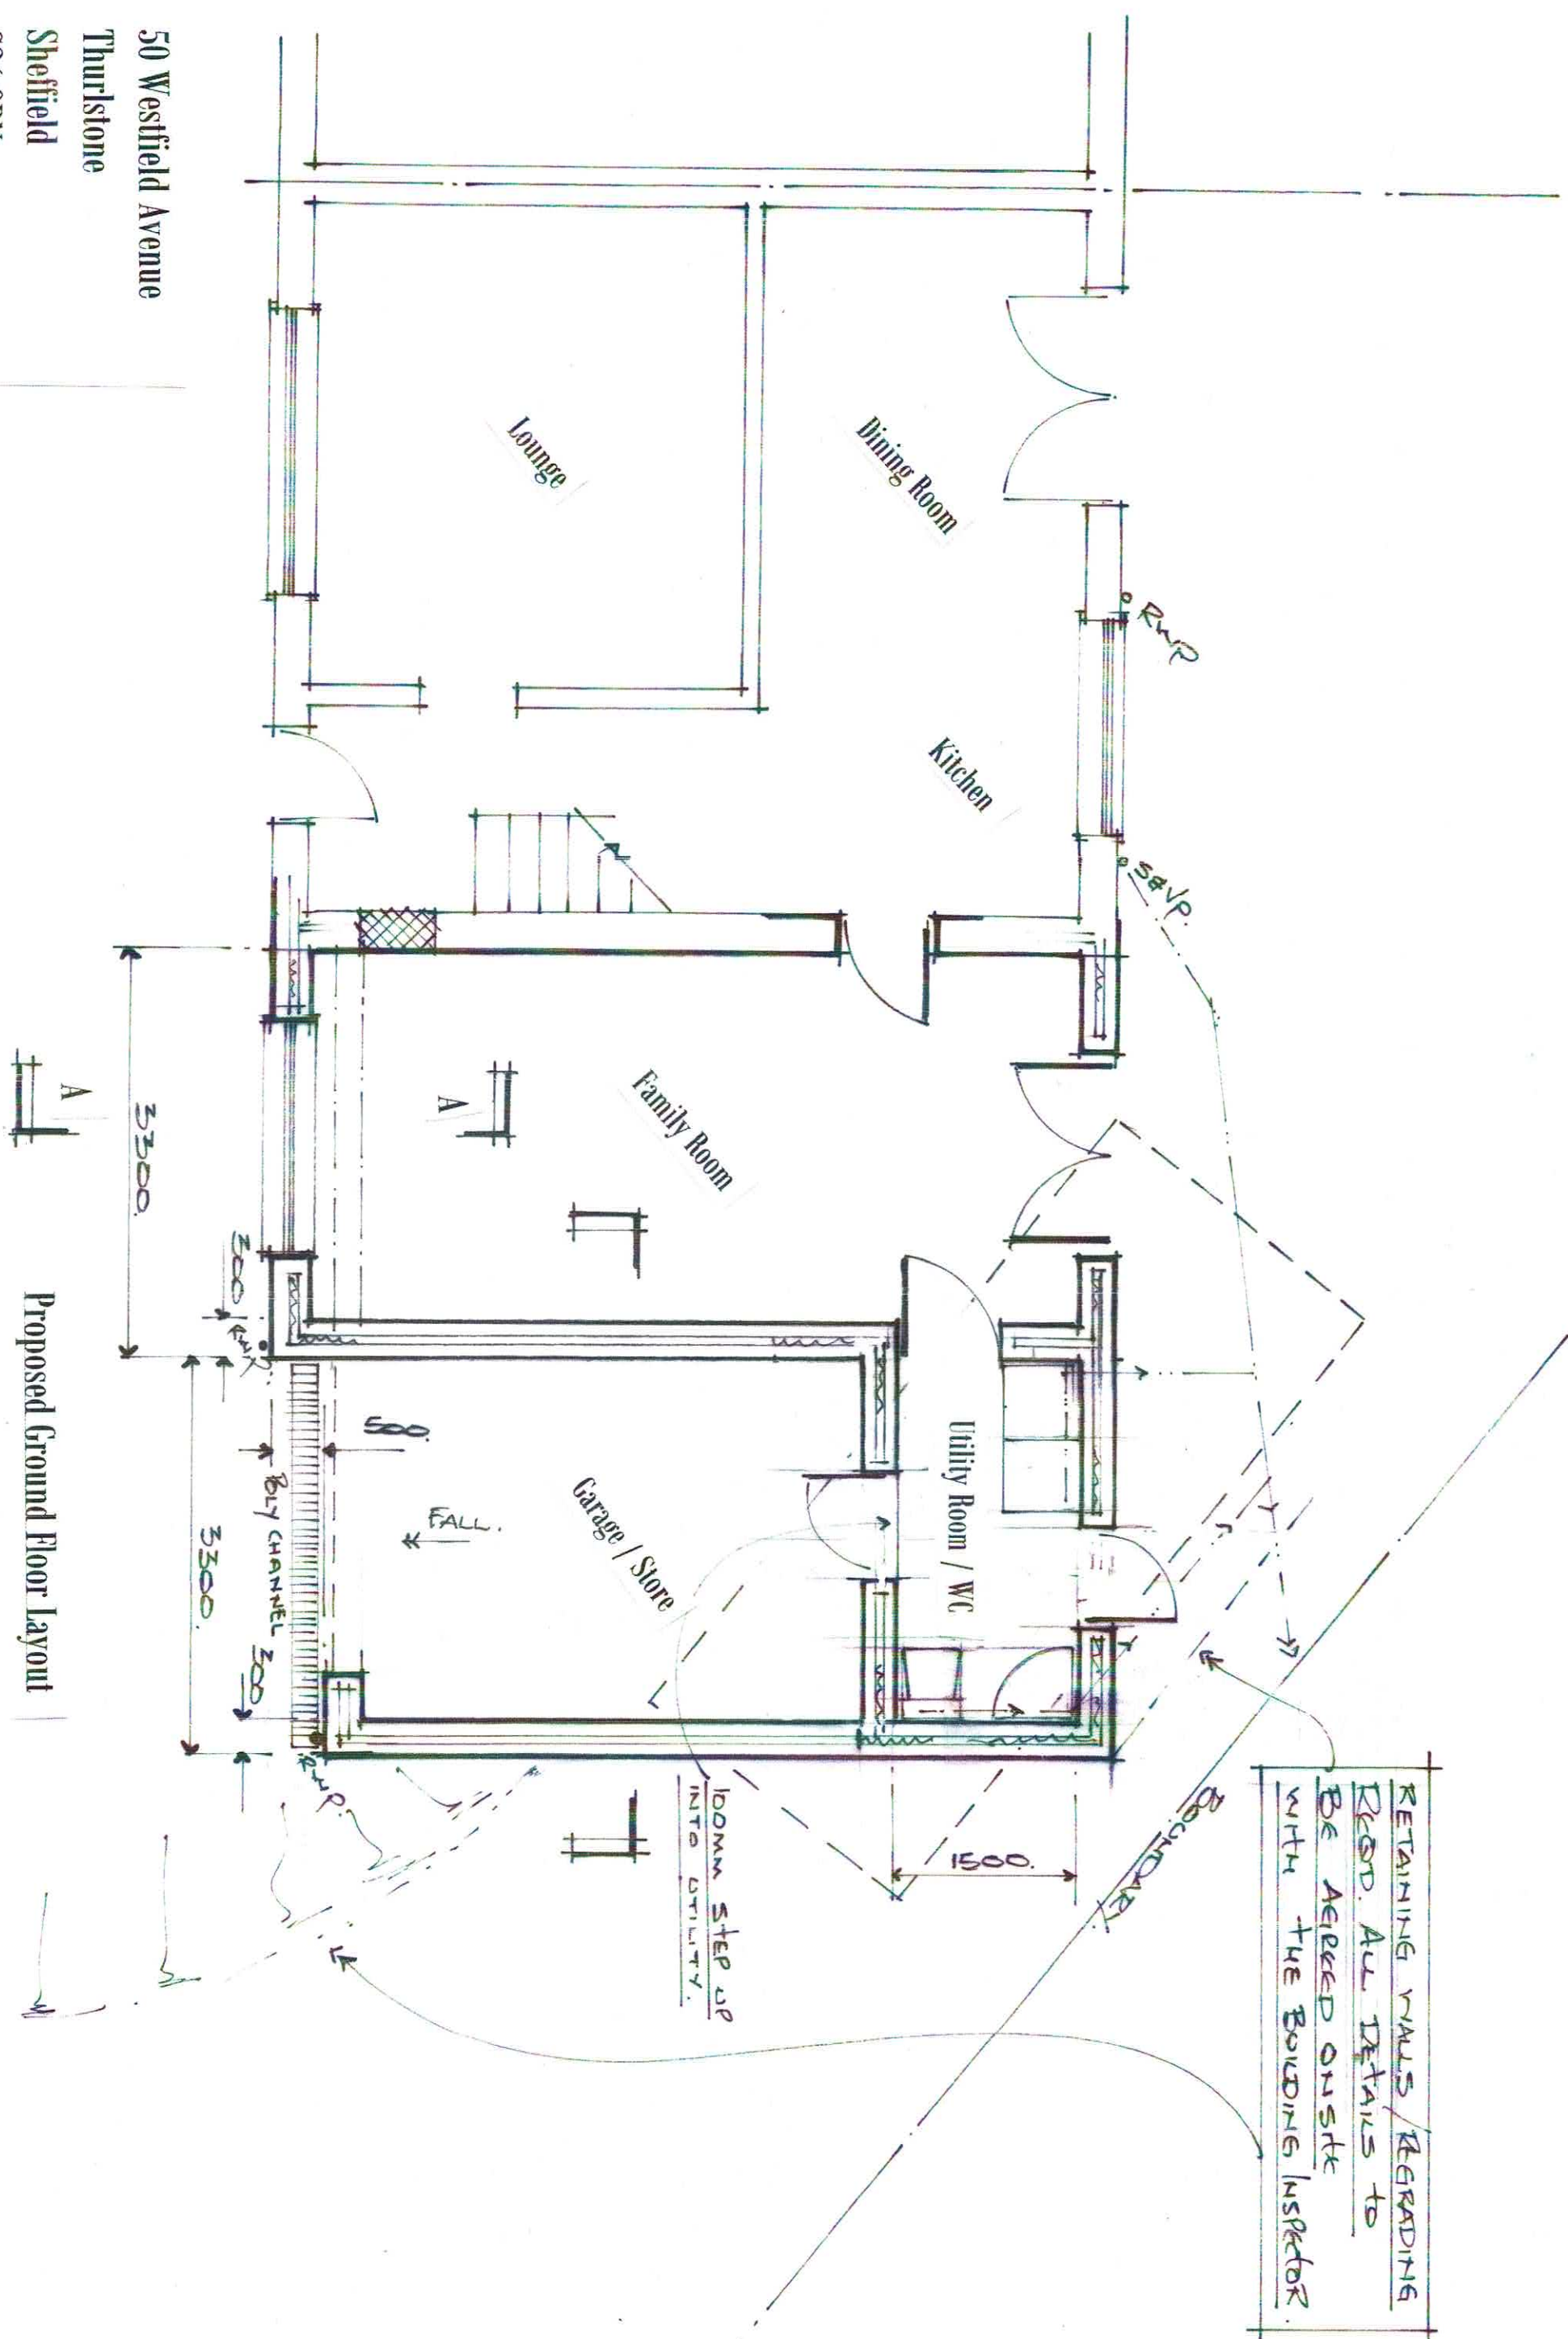

RETAINING WALLS / REGRADING
 REED. ALL DETAILS TO
 BE AGREED ON SITE
 WITH THE BOUNDING INSPECTOR.

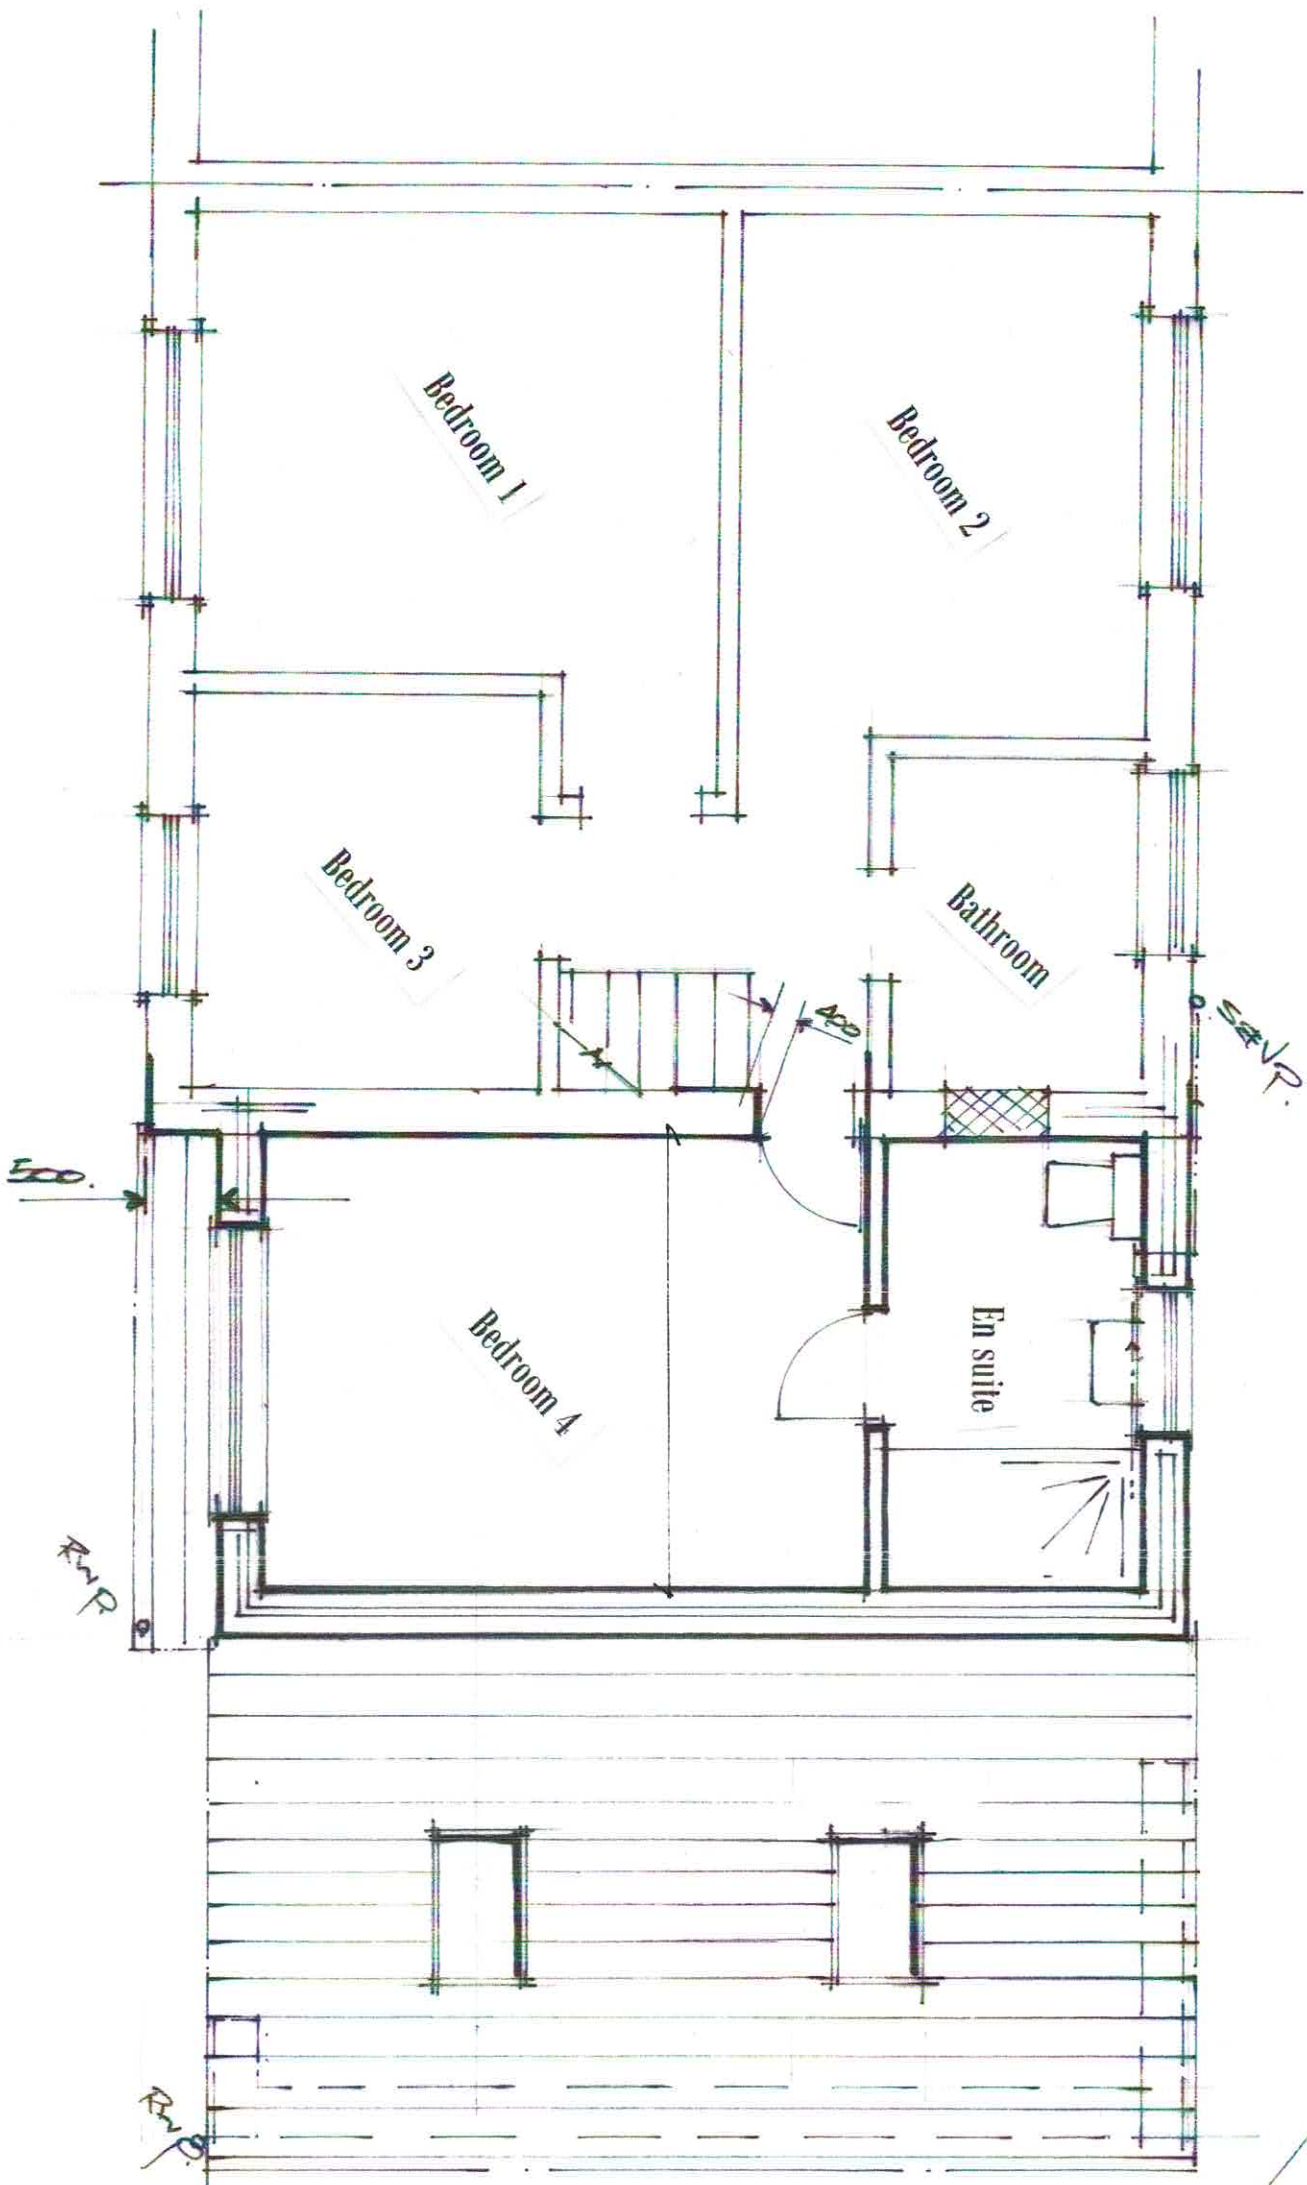


Proposed First Floor Layout


1 : 50

50 Westfield Avenue
Thurstone
Sheffield
S36 9RN


A / 04

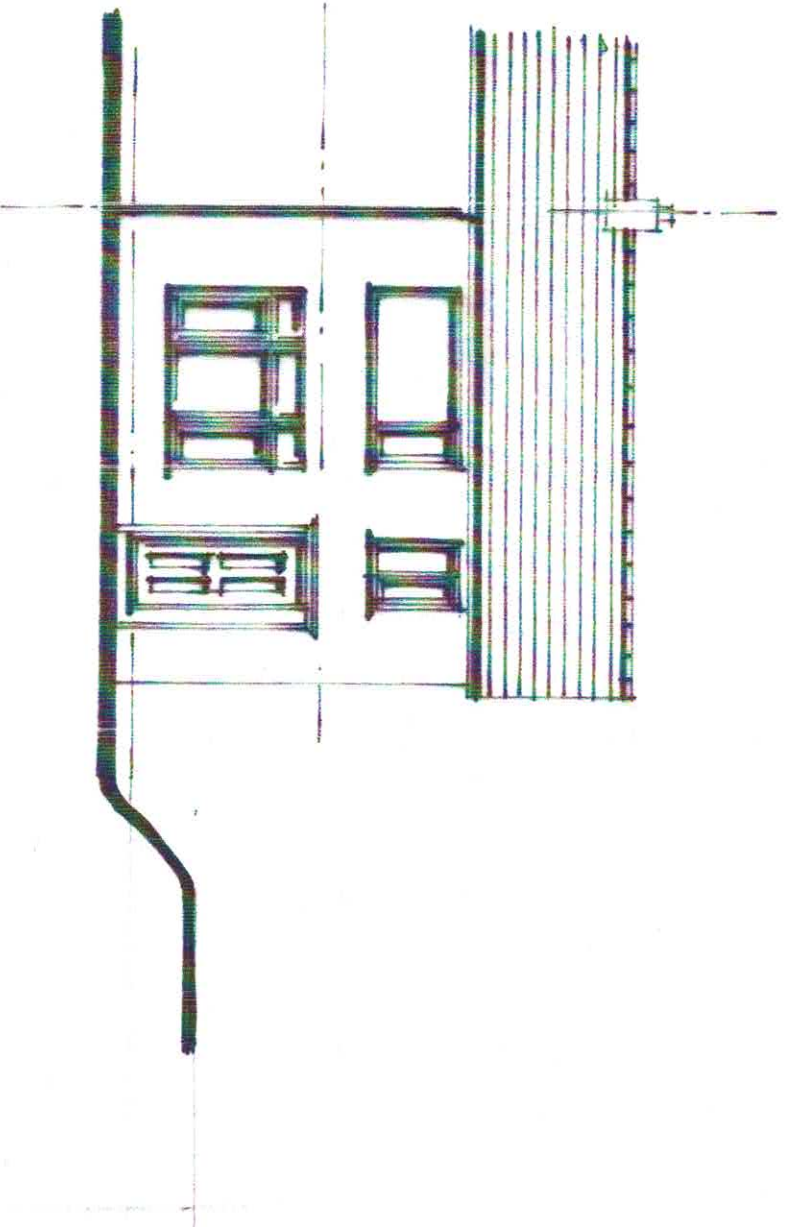

Front Elevation

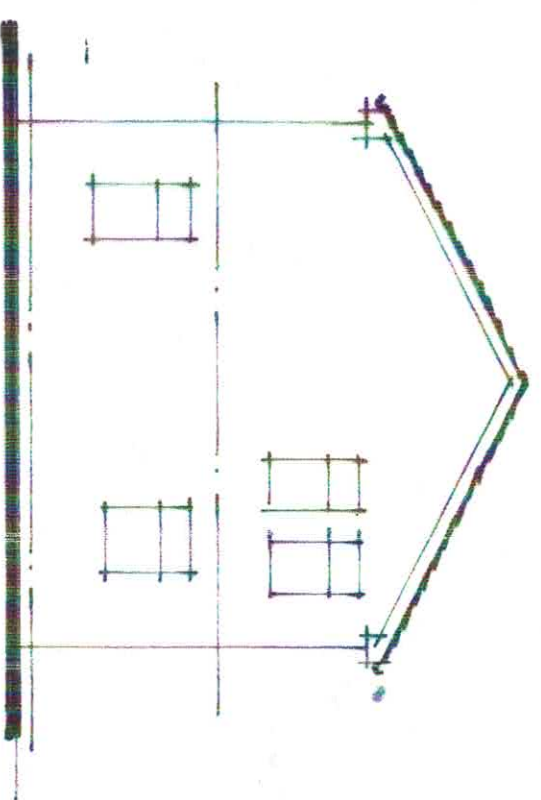

Side Elevation

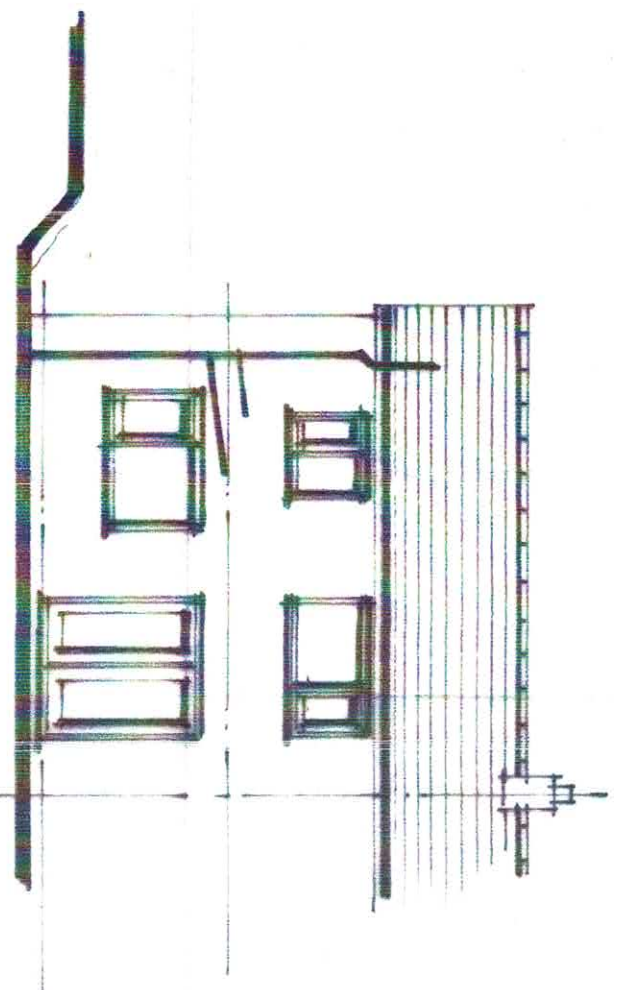

Rear Elevation


50 Westfield Avenue
Thurstone
Sheffield
S36 9RN

Existing Elevations


1 : 100

A/ 05


Main roof slope to match existing.
Floor levels, gutters etc to line through and match existing.
First floor to be set back by 500 mm.

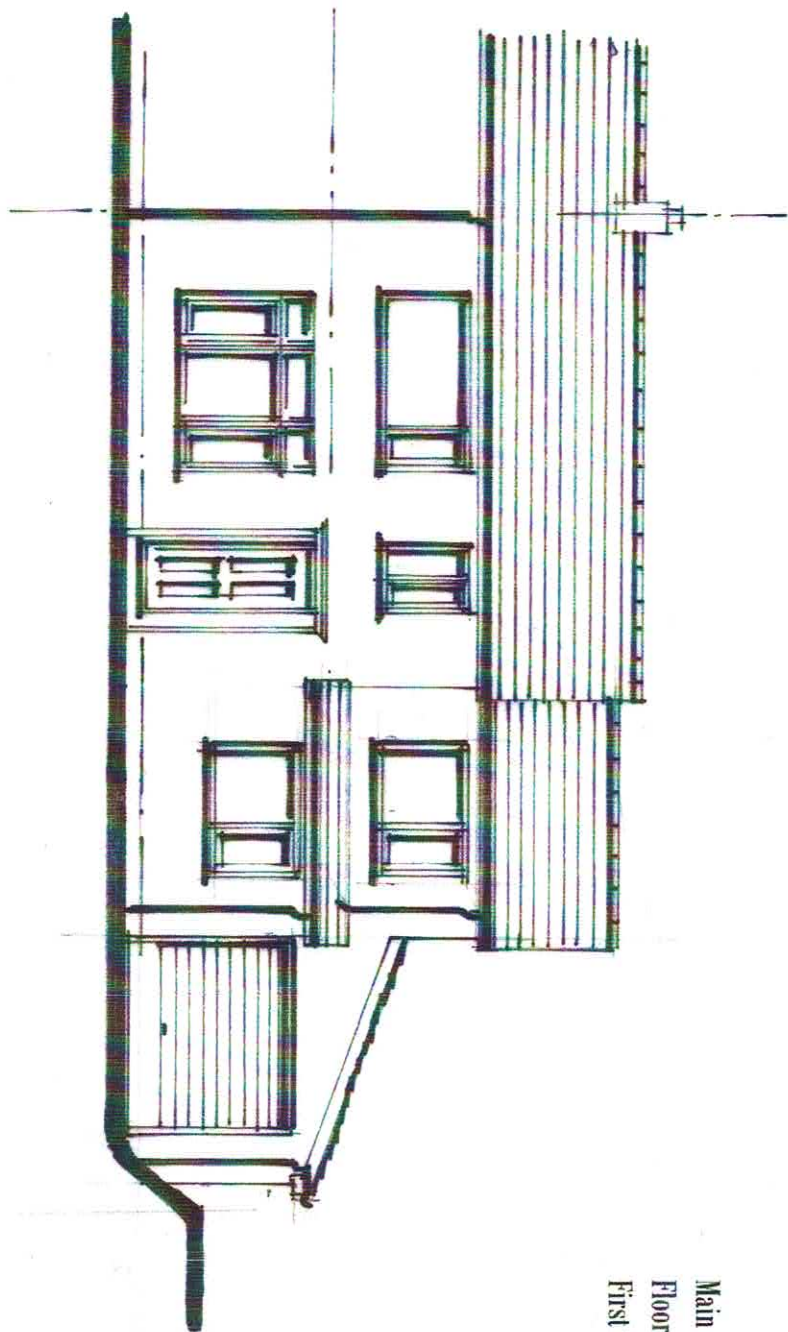

Front Elevation

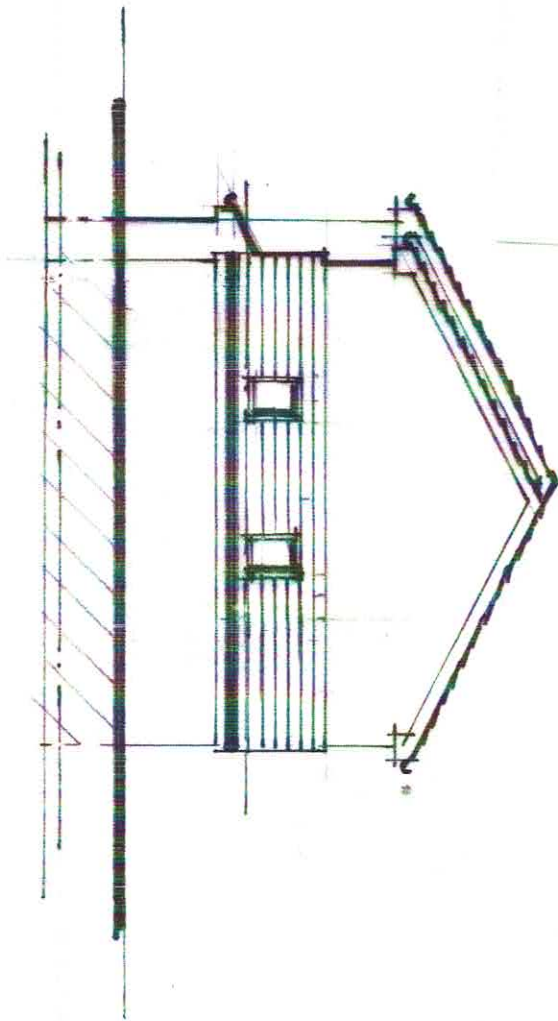

Side Elevation

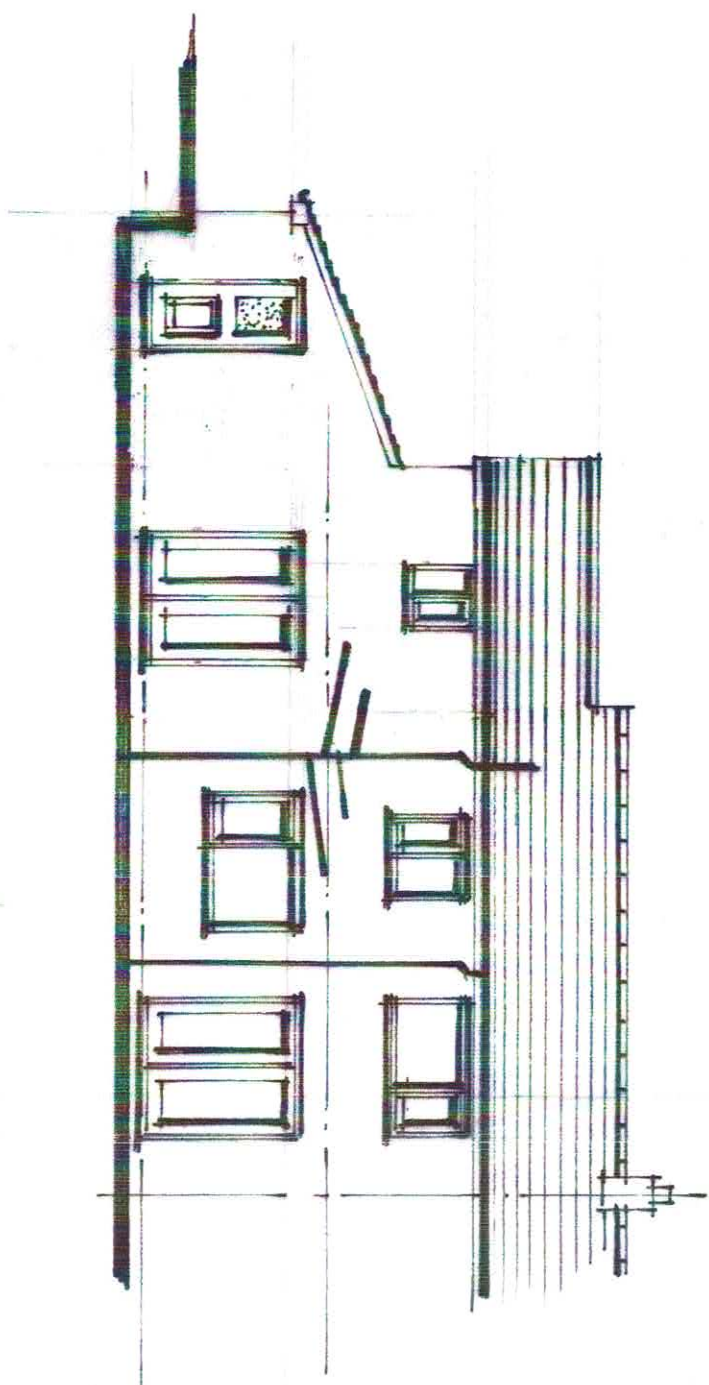

Rear Elevation

50 Westfield Avenue
Thurstone
Sheffield
S36 9RN

Proposed Elevations


1 : 100


A/ 06

1 : 25

Typical Section On A - A

50 Westfield Avenue
Thurstone
Sheffield
S36 9RN

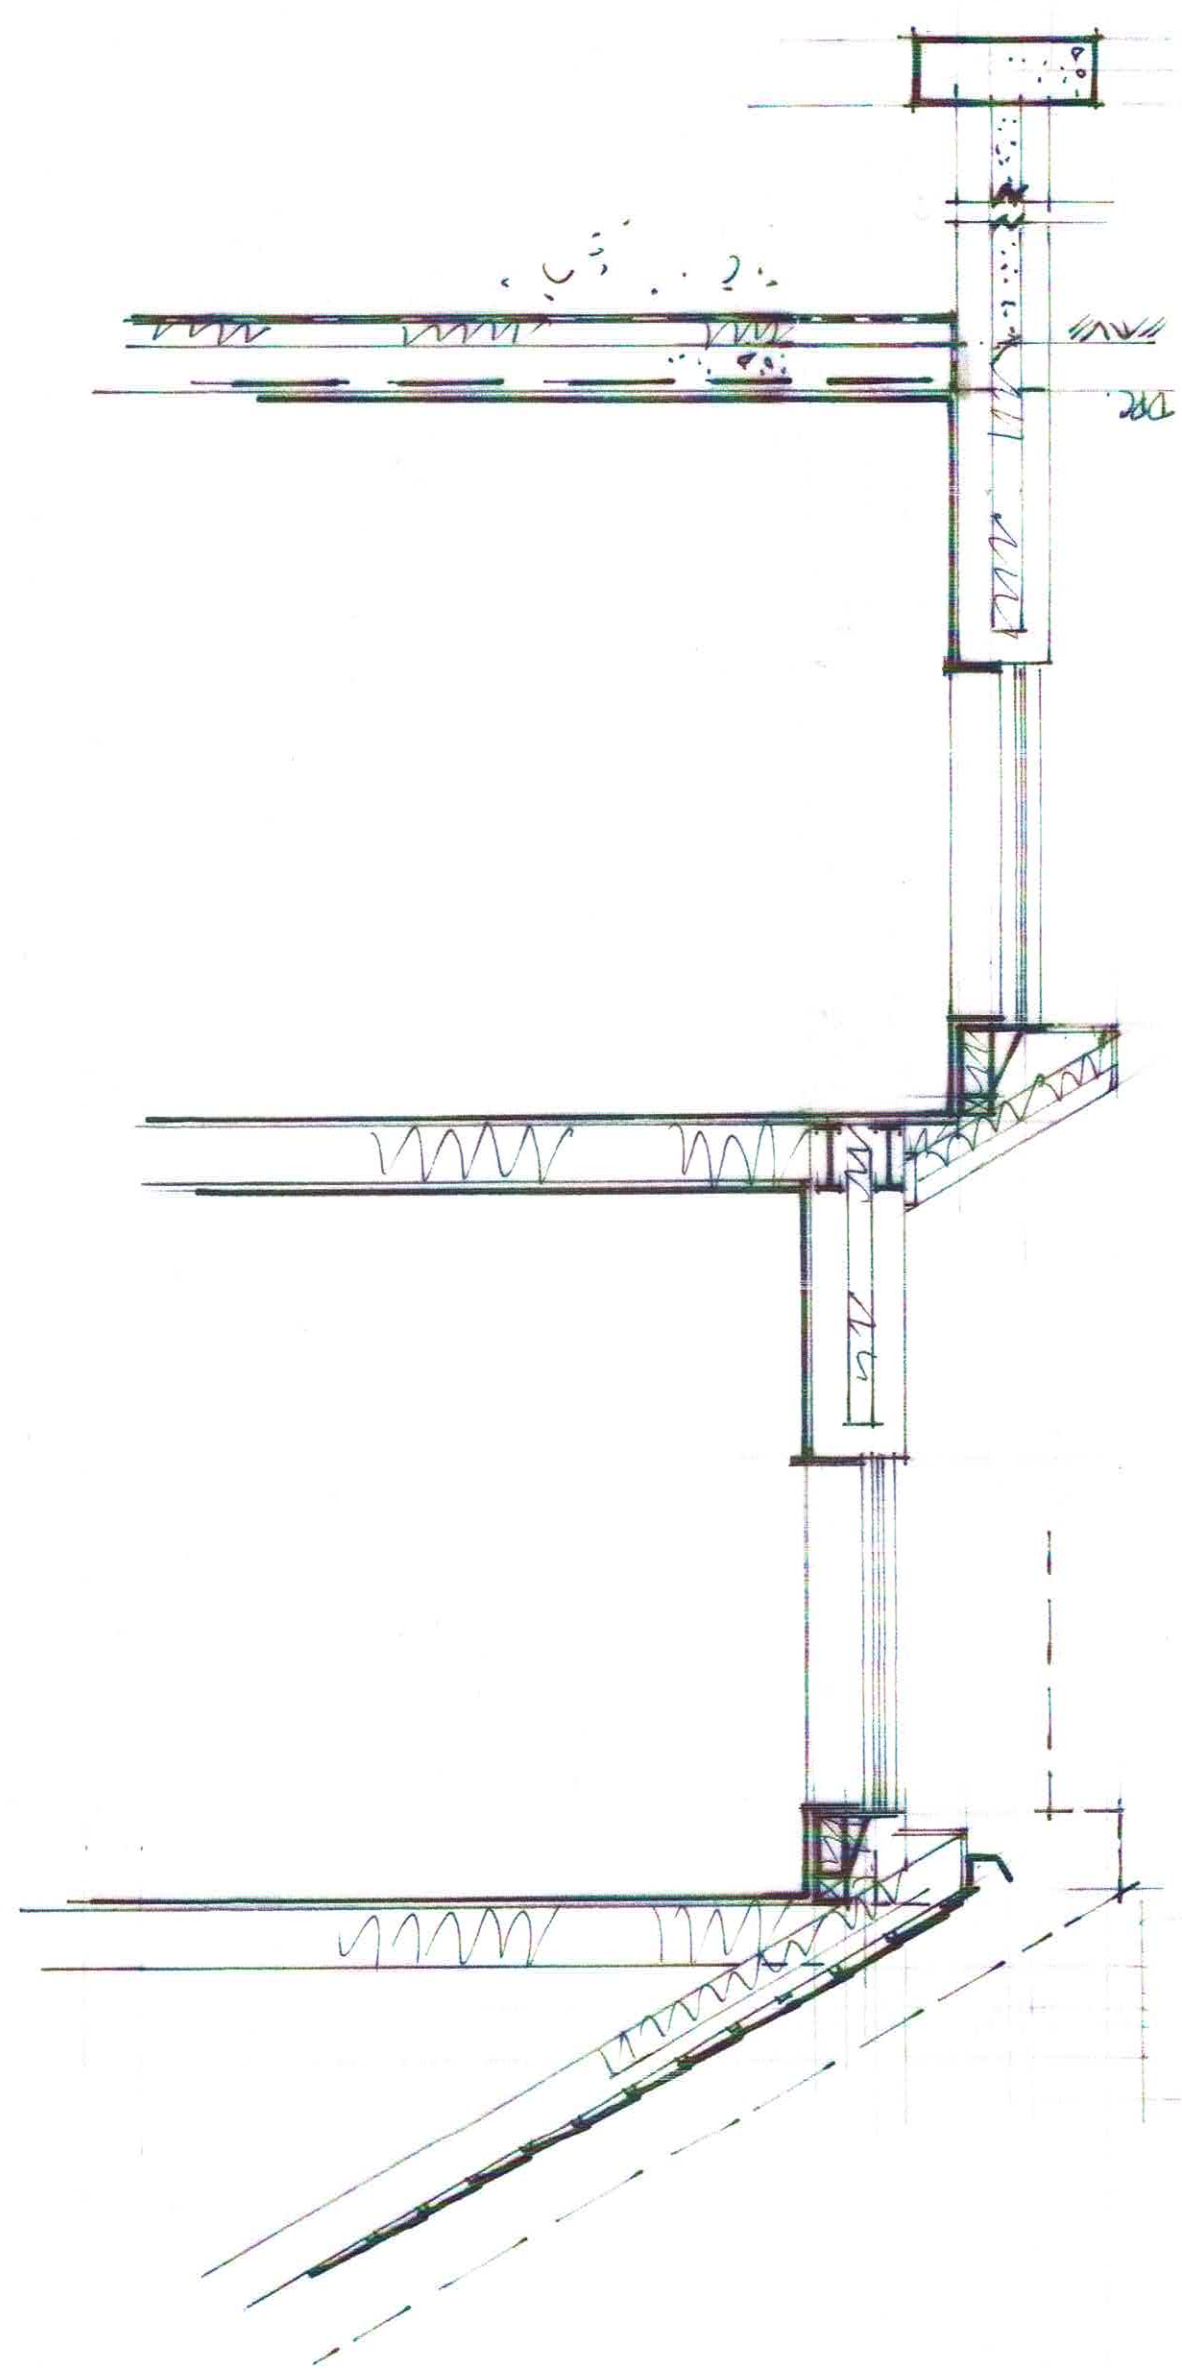

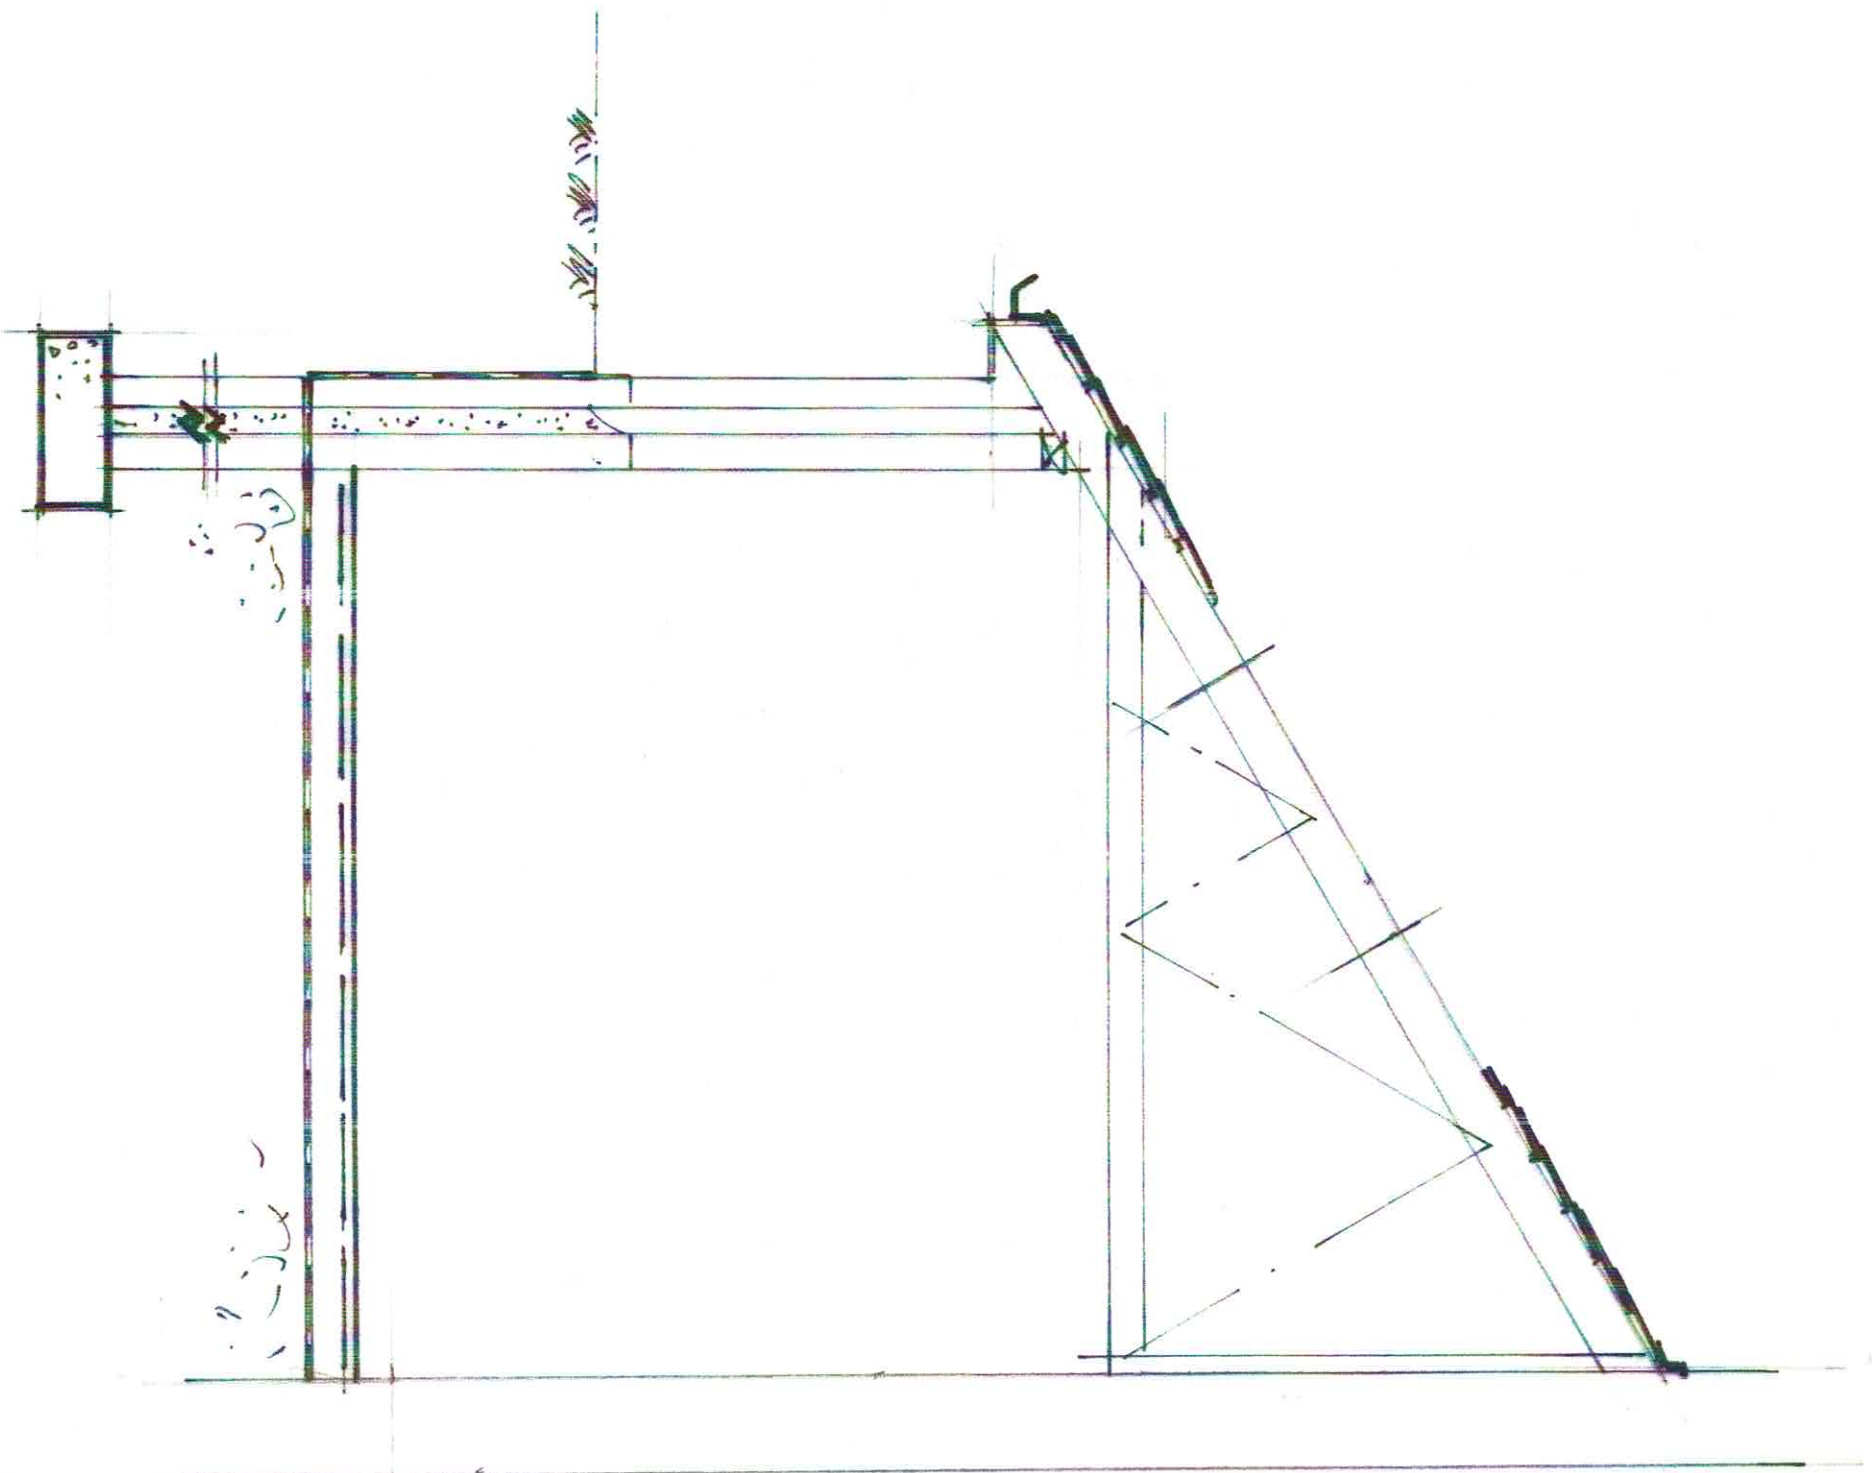

Typical Section B - B

1 : 25

50 Westfield Avenue
Thurstone
Sheffield
S36 9RN