


DO NOT SCALE DRAWING

ALL DIMENSIONS IN MILLIMETRES

IF IN DOUBT ASK

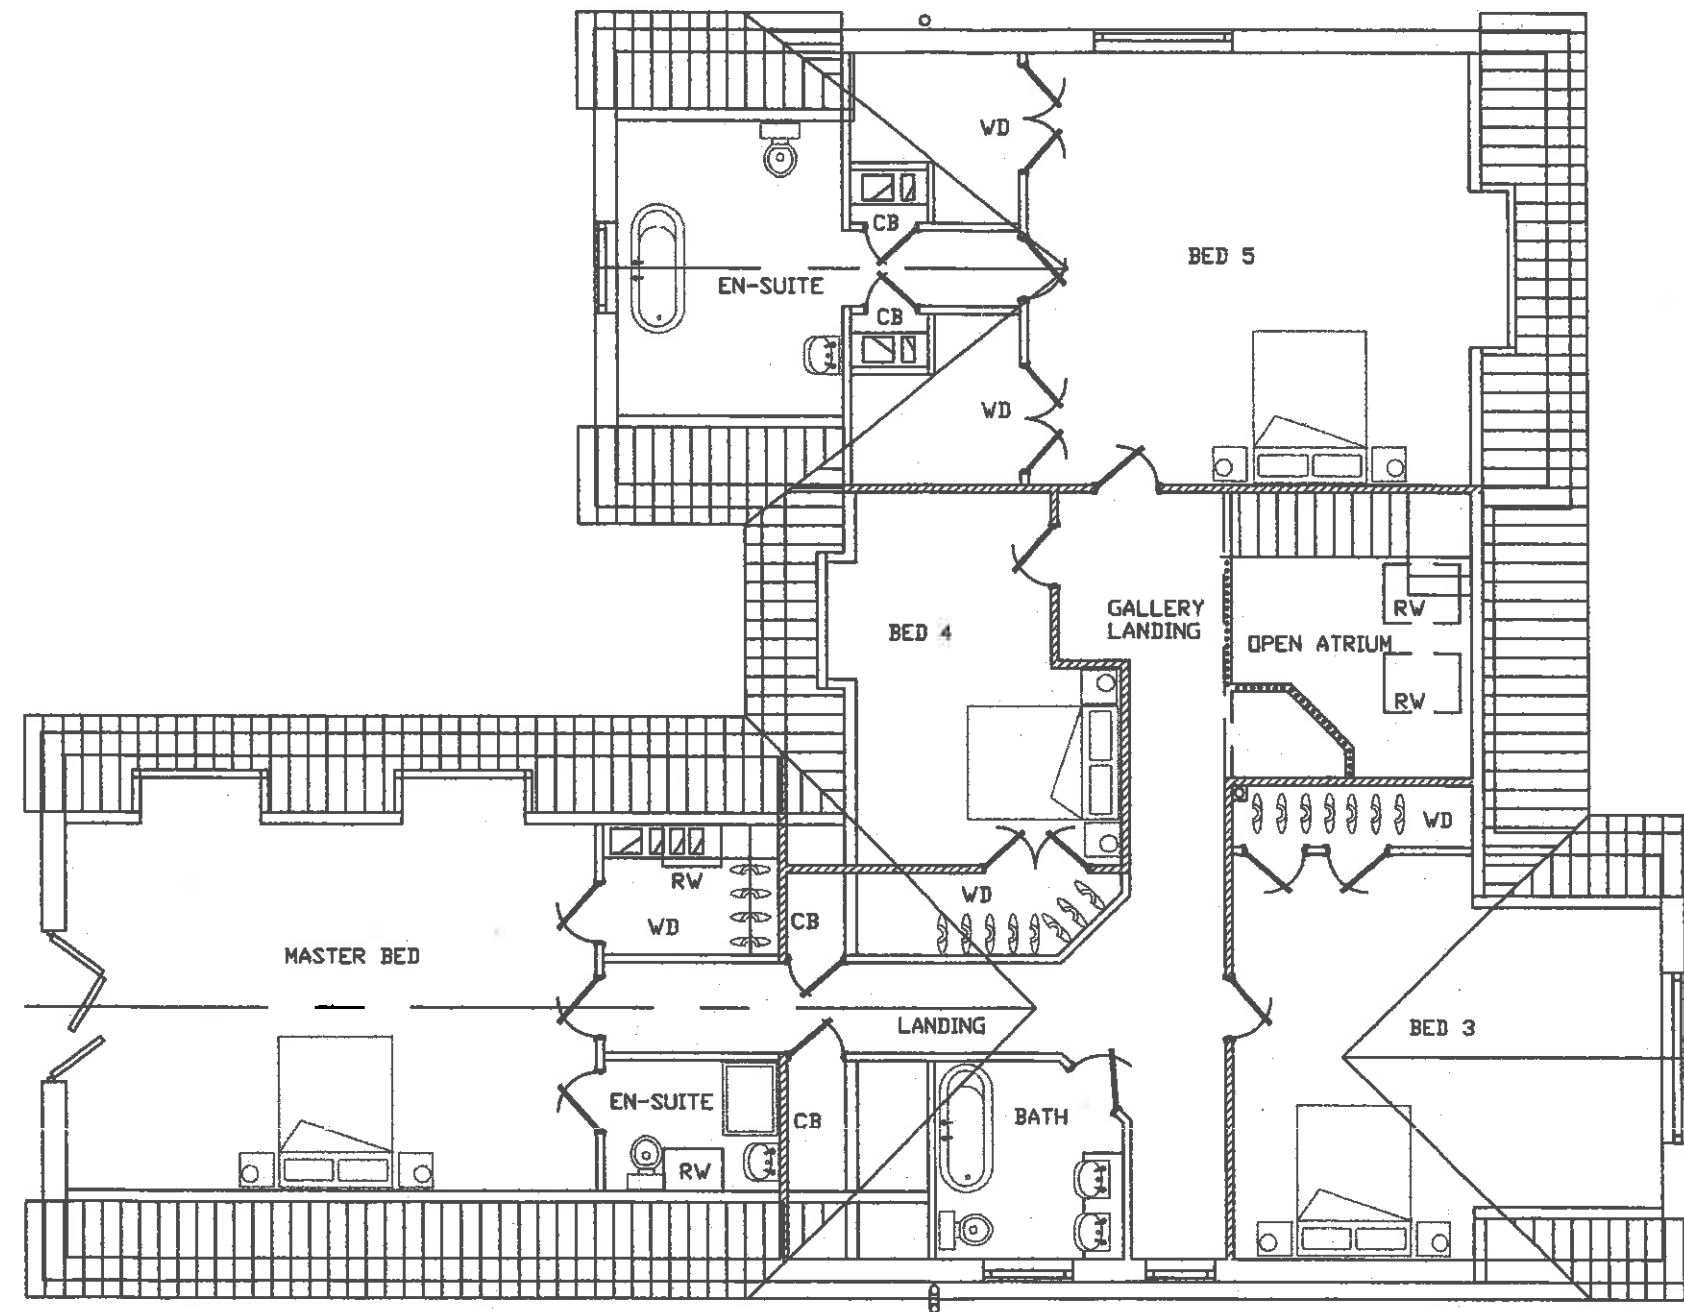

CLIENT
MR & MRS M RICHARDS
24 HAY GREEN LANE
BIRDWELL, BARNSELY

TITLE
PROPOSED FIRST FLOOR LAYOUT OF BUNGALOW

Quill
ARCHITECTURE[©]

THIS DRAWING IS COPYRIGHT AND MUST NOT BE USED OR
DISCLOSED IN ANY WAY EXCEPT WHERE AUTHORIZED IN
WRITING BY QUILL ARCHITECTURE.

TELEPHONE (01226) 755446 REG No 5210984

SCALE 1 : 100	DRAWN AD
DATE 11/02/16	REV
DRG No CAD/QA/1504	