


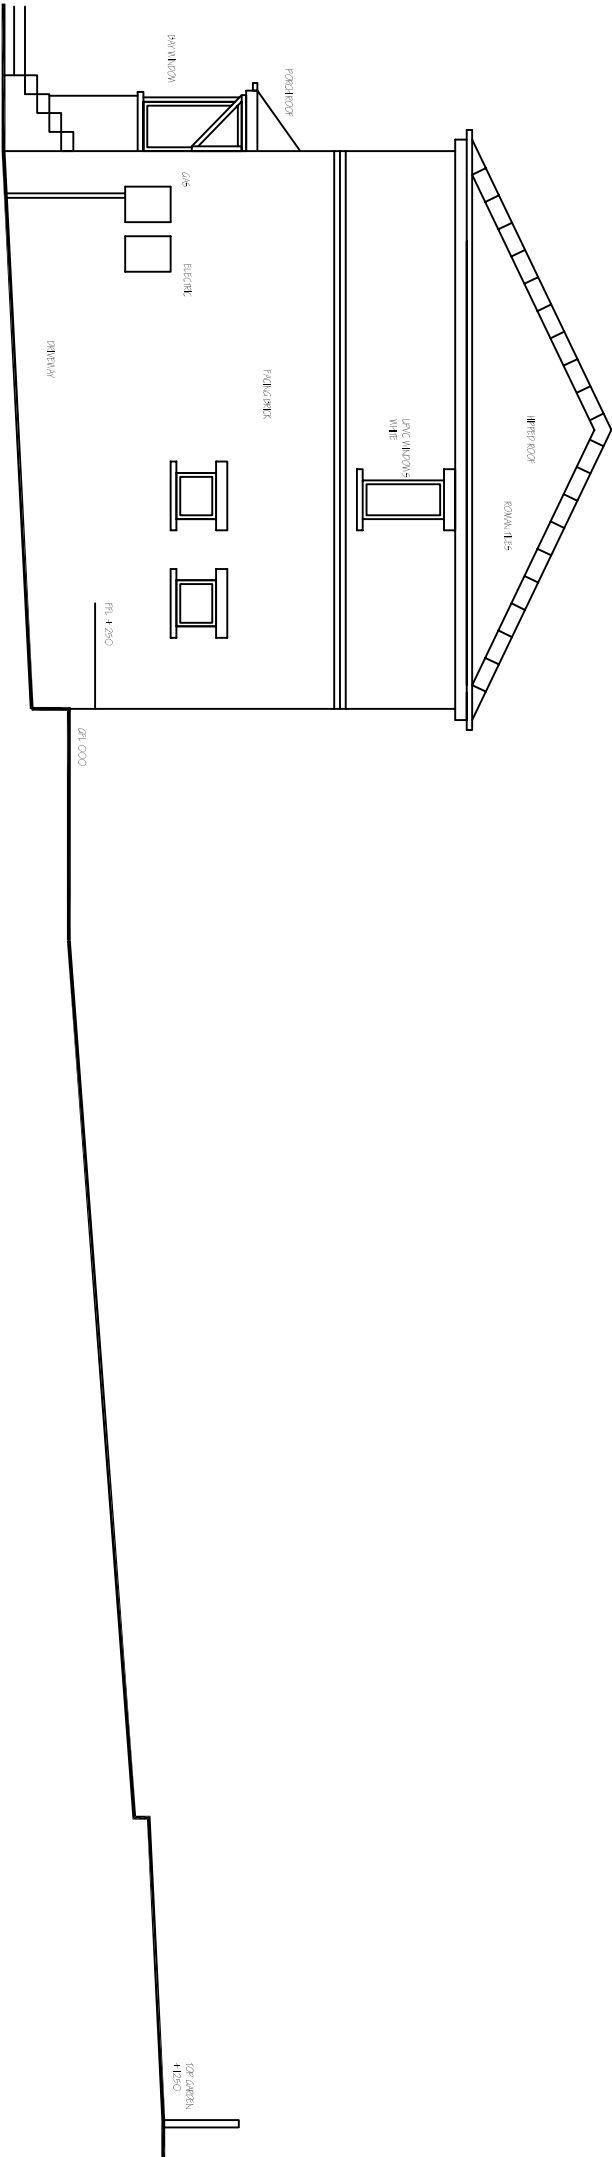

EXISTING SECTION
1:50

Revisions		A. A----	00-00-00
This drawing is for planning permission only and is not a construction drawing.			
Drawing Title		EXISTING-GARDEN-SECTION	
Job No. - Dwg No.	MCV/2014/4	-	-
Client:		28 STEAD LANE HOLLAND COMMON S74 0AE	
Scale:		1:100	