

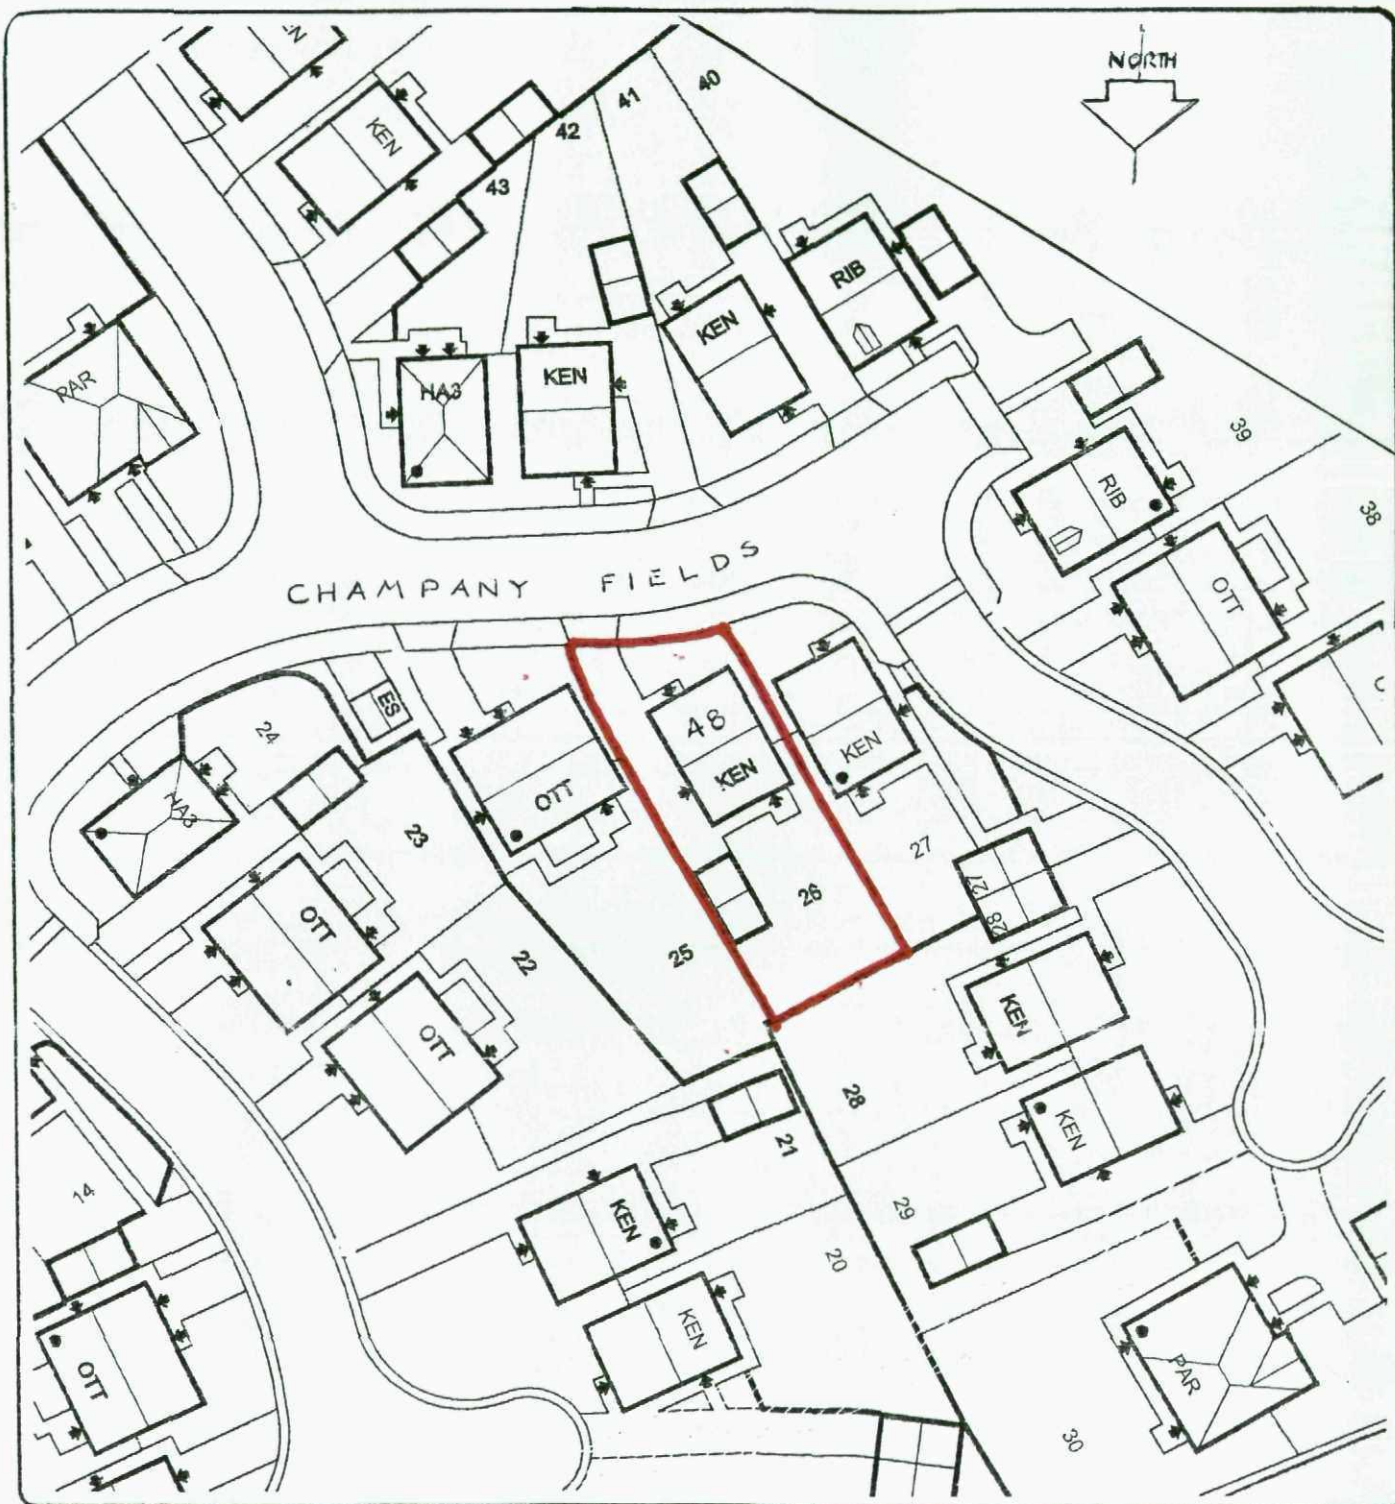
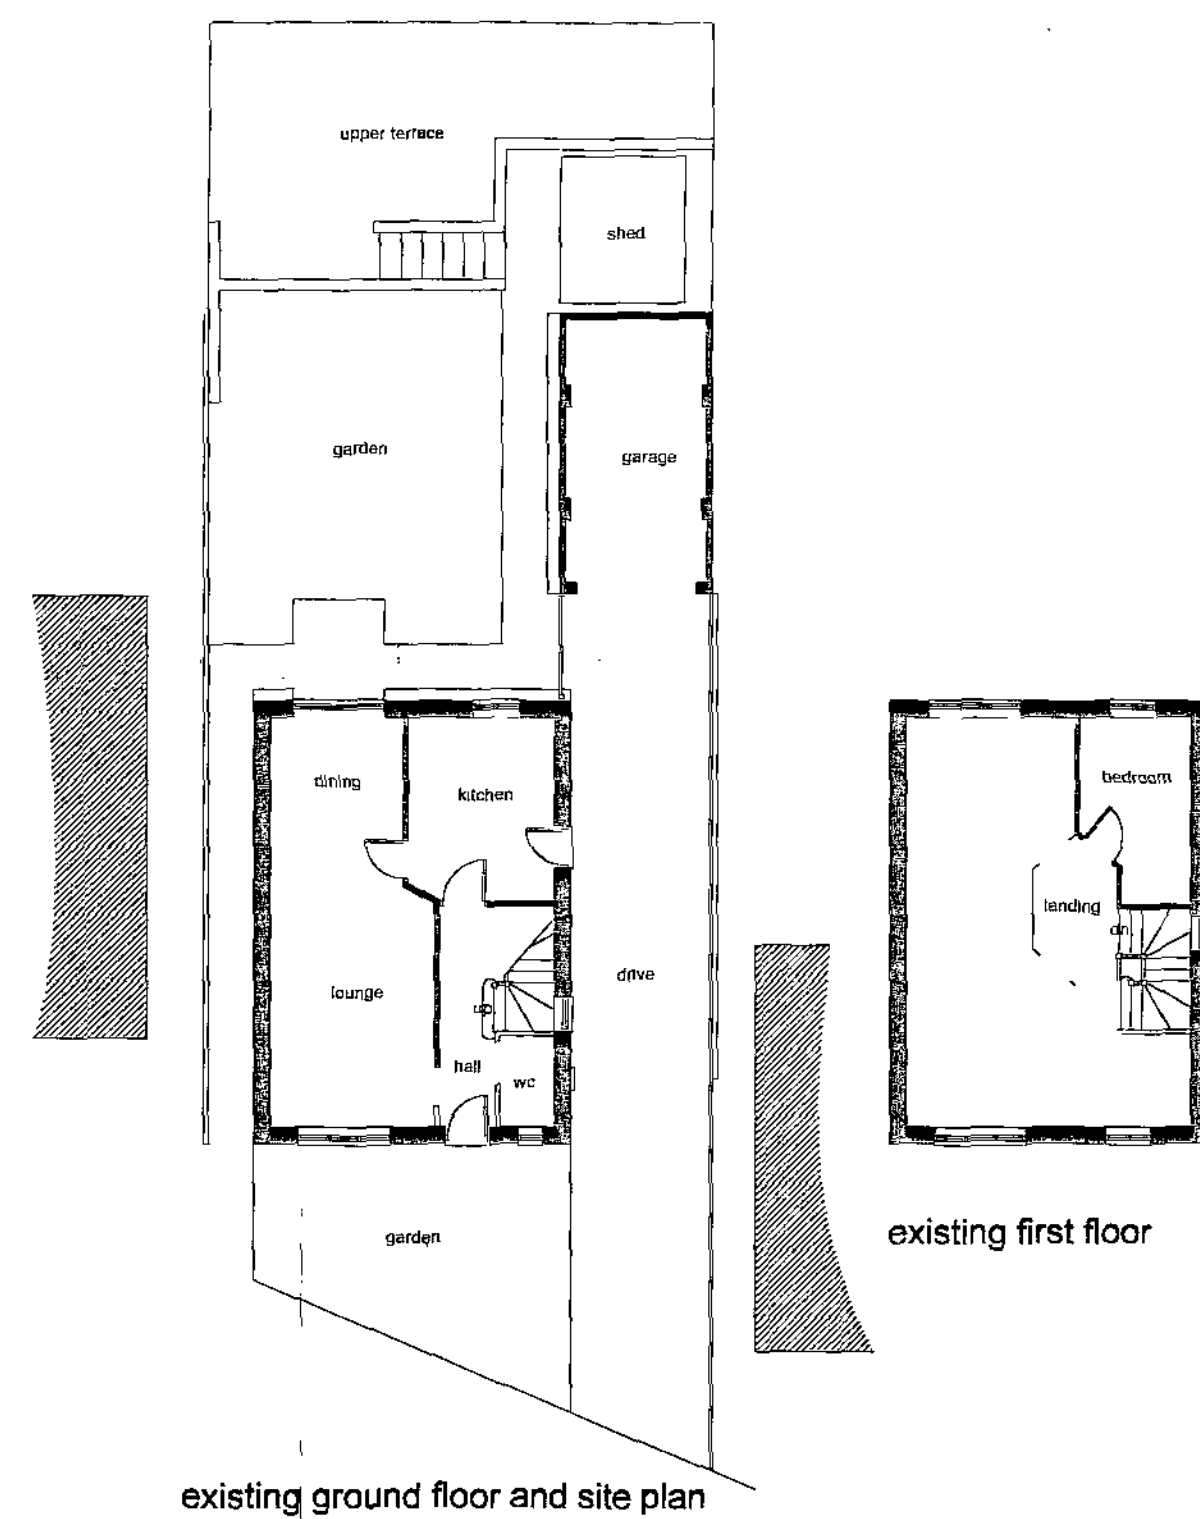


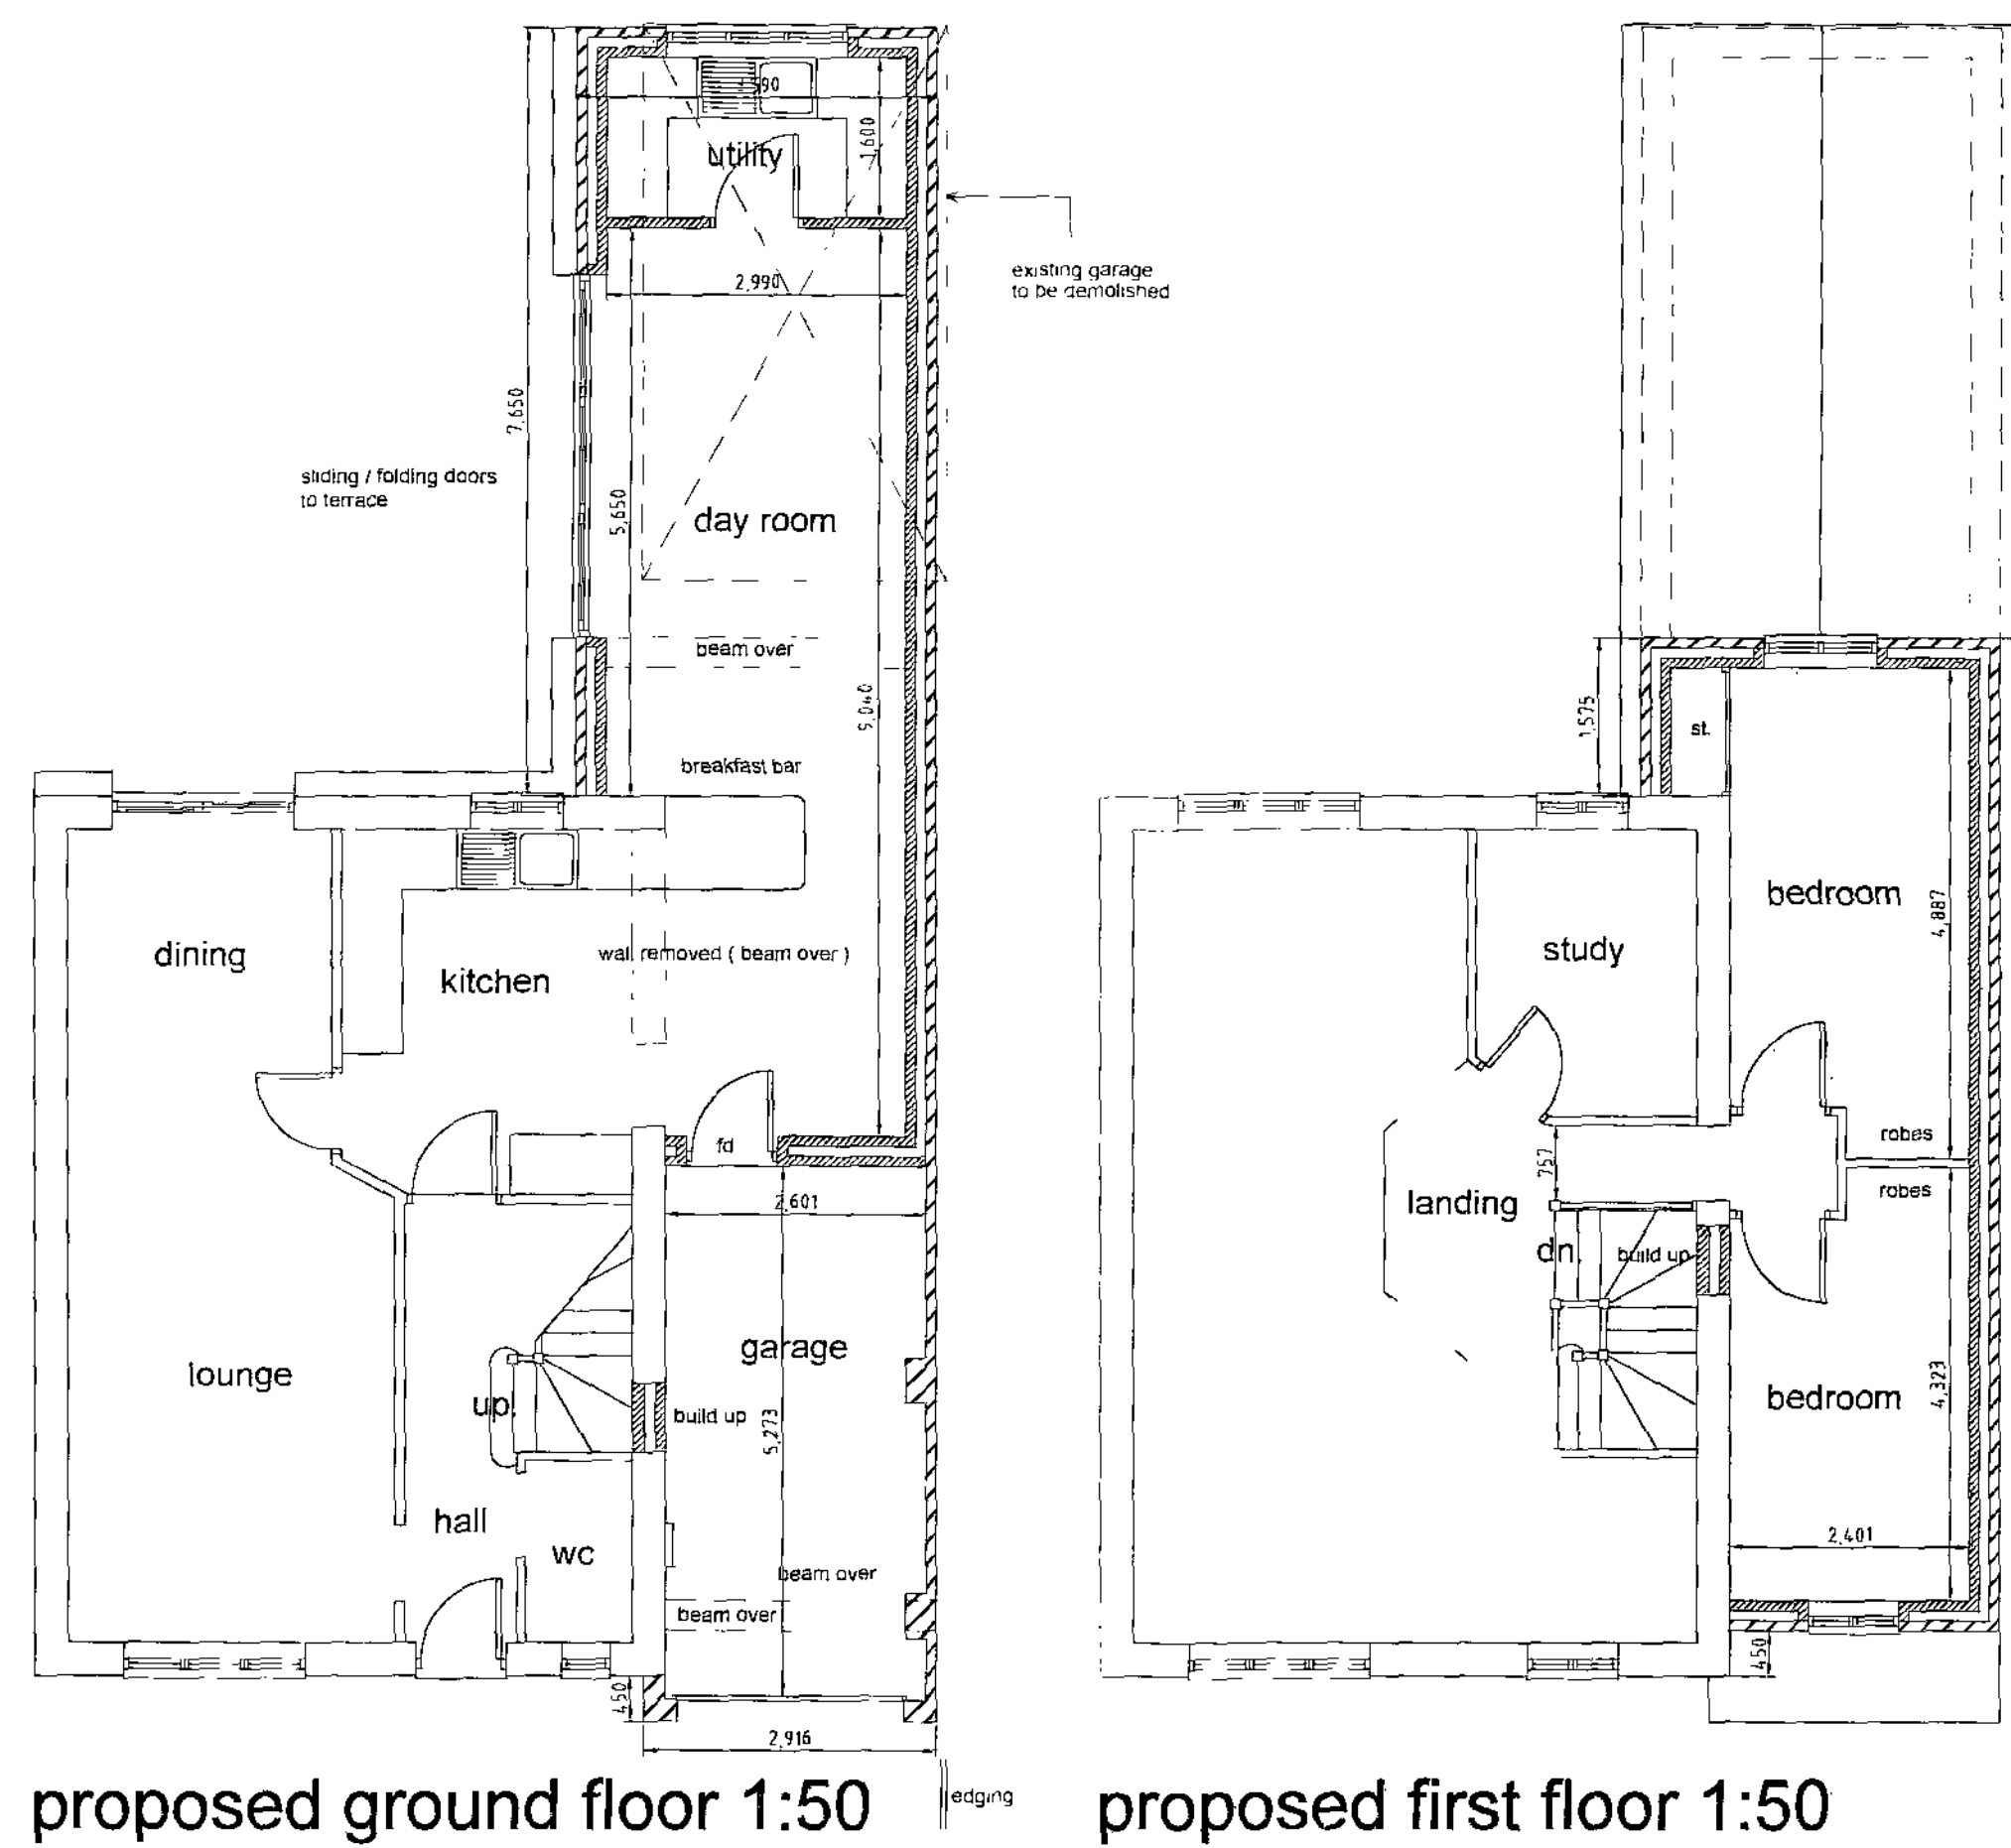

|                                       |          |                   |             |
|---------------------------------------|----------|-------------------|-------------|
| Development CHAMPANY FIELDS, DODWORTH |          | Plot Number 26    |             |
| Date of Issue 02.05.07                | Revision | Layout Revision P | Scale 1/500 |

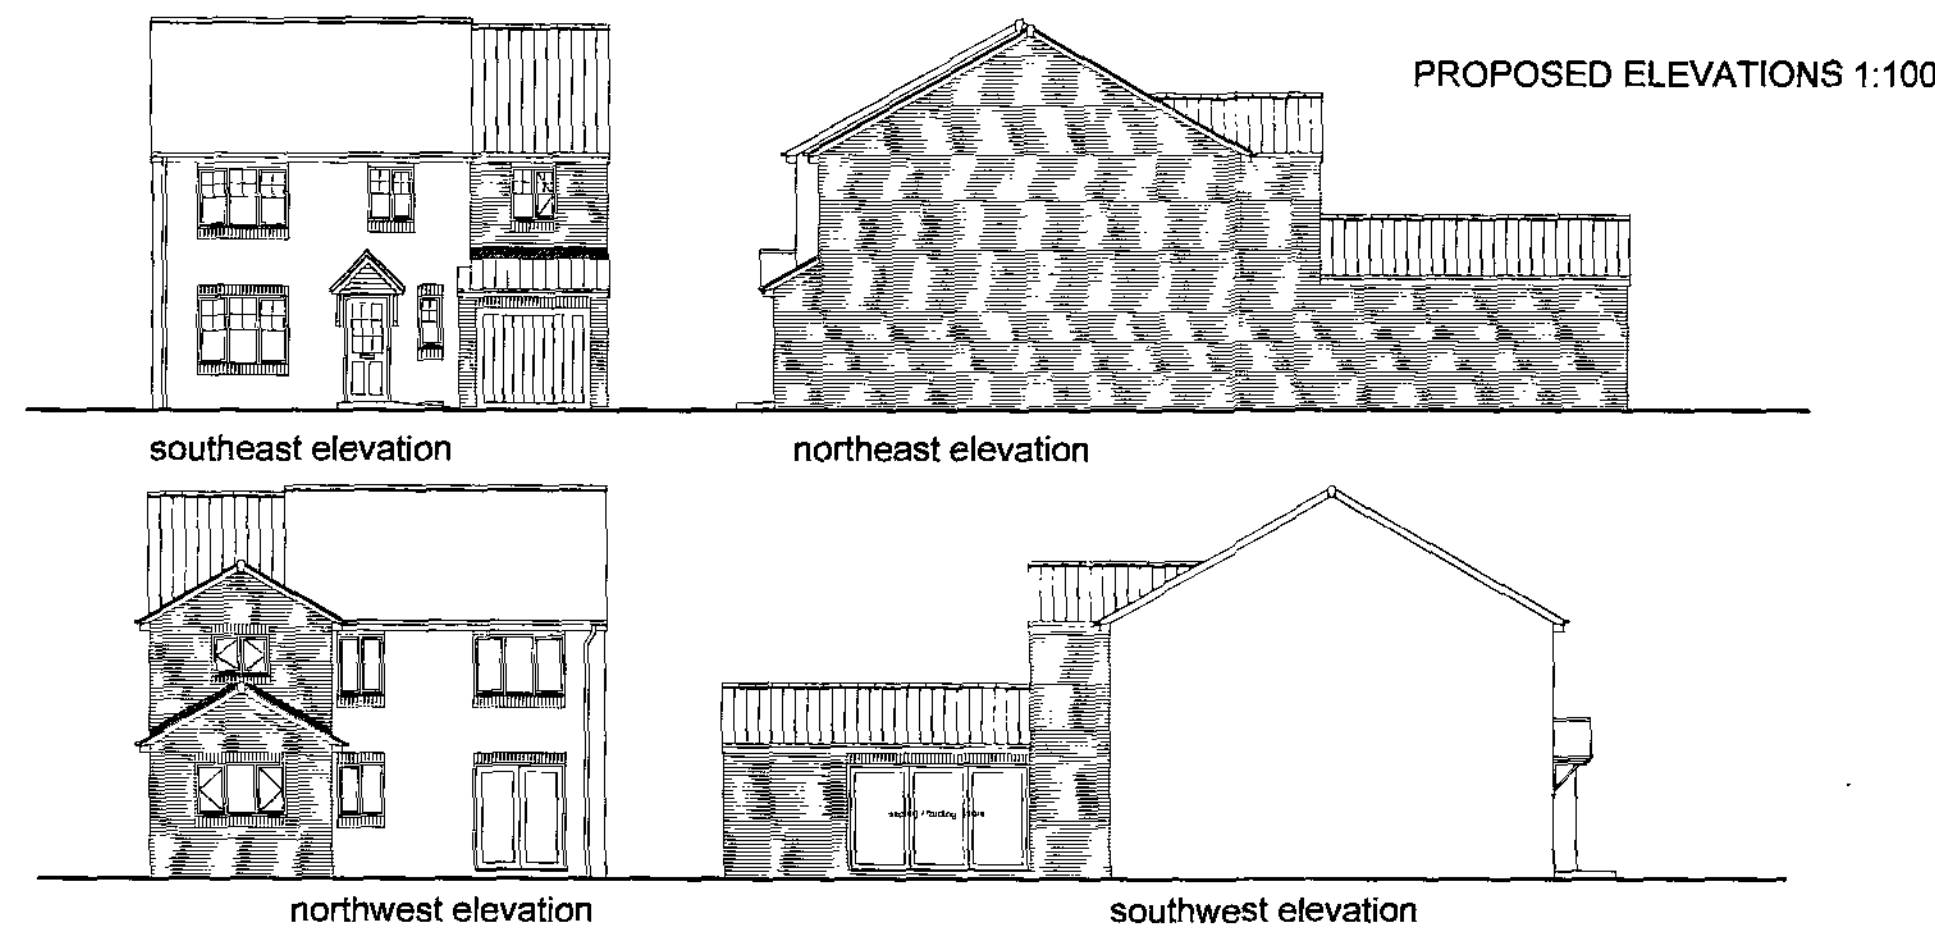

- 1) This drawing and the design and details depicted thereon are the copyright of Peter Dimberline Chartered Architect.
- 2) All dimensions on this drawing are to be checked by the Contractor and any discrepancies are to be reported to the Architect.
- 3) Do not scale critical dimensions off this drawing.
- 4) Contractor to ensure that all health & safety requirements (CMA, Regulations) in relation to this project will be complied with.

#### REVISIONS

|                                                                      |                                                   |
|----------------------------------------------------------------------|---------------------------------------------------|
| <b>PETER DIMBERLINE</b> Dip Arch, RIBA<br><b>CHARTERED ARCHITECT</b> |                                                   |
| <b>2 TIPSEY COURT, STAINCROSS<br/>         BARNLEY, S75 6FZ</b>      |                                                   |
| tel/fax ( 01226 ) 390947<br>email: pdimberline@btacall.co.uk         |                                                   |
| CLIENT                                                               | Mr and Mrs Gill                                   |
| PROJECT                                                              | Proposed extension to existing dwelling           |
| LOCATION                                                             | 48 Champney Fields,<br>Dodworth, Barnsley S75 3TY |
| DRAWING                                                              | Existing and proposed details                     |
| SCALES                                                               | 1:50, 1:100, DATE Dec '12                         |
| DRWG No.                                                             | 2012/022/01 DRAWN BY PD                           |
| REV.                                                                 |                                                   |