


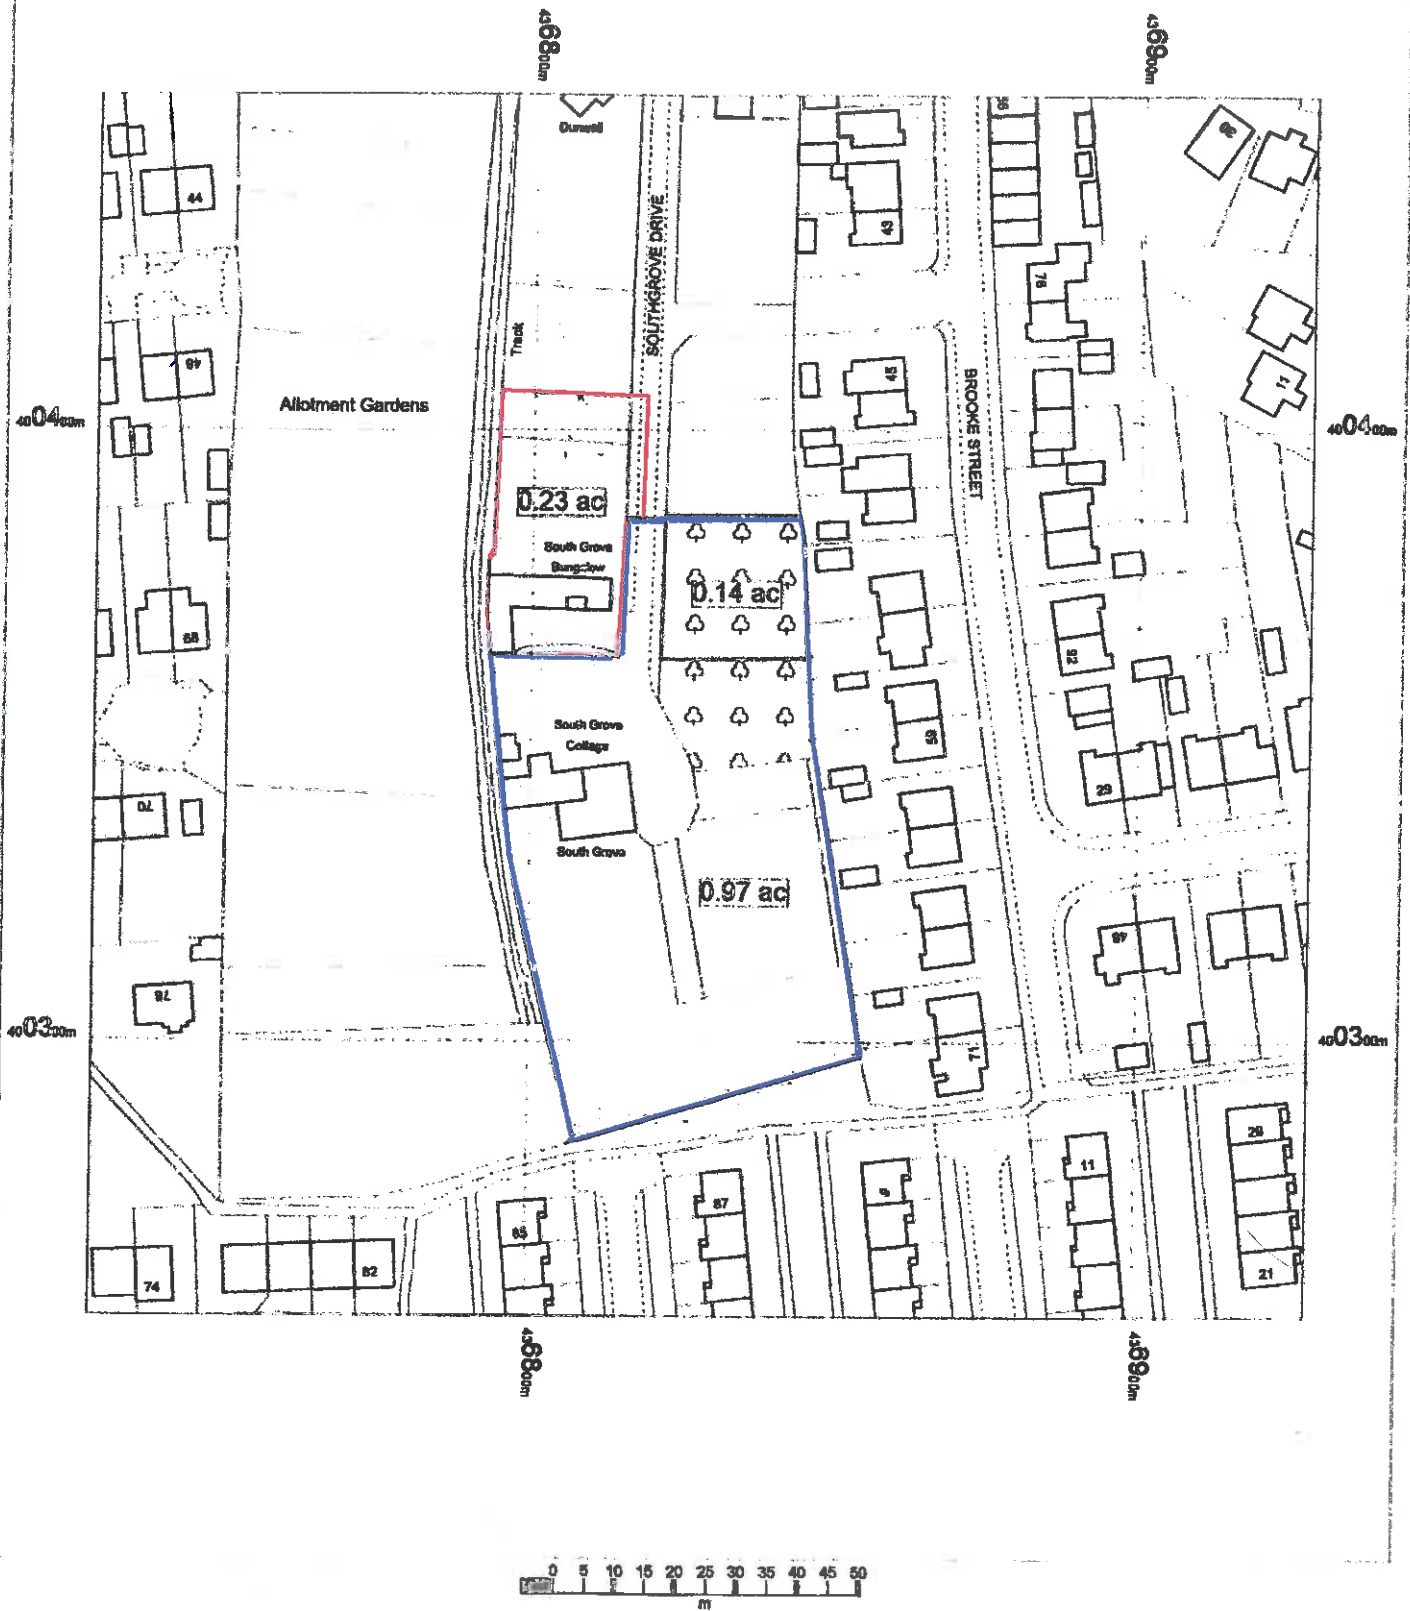

SOUTH GROVE HOUSE
SOUTH GROVE DRIVE
OFF BROAD ST
HOYLAND
BARNSELY
S74 9DY

OS Mastermap
18 June 2013, ID: BW1-00237181
www.blackwellmapping.co.uk

1:1250 scale print at A4, Centre: 436828 E, 400355 N

J m Hall

BLACKWELL'S
www.blackwellmapping.co.uk