
Plan referred to

Area edged red : 18.72 acres or thereabouts
or 7.57 hectares or thereabouts

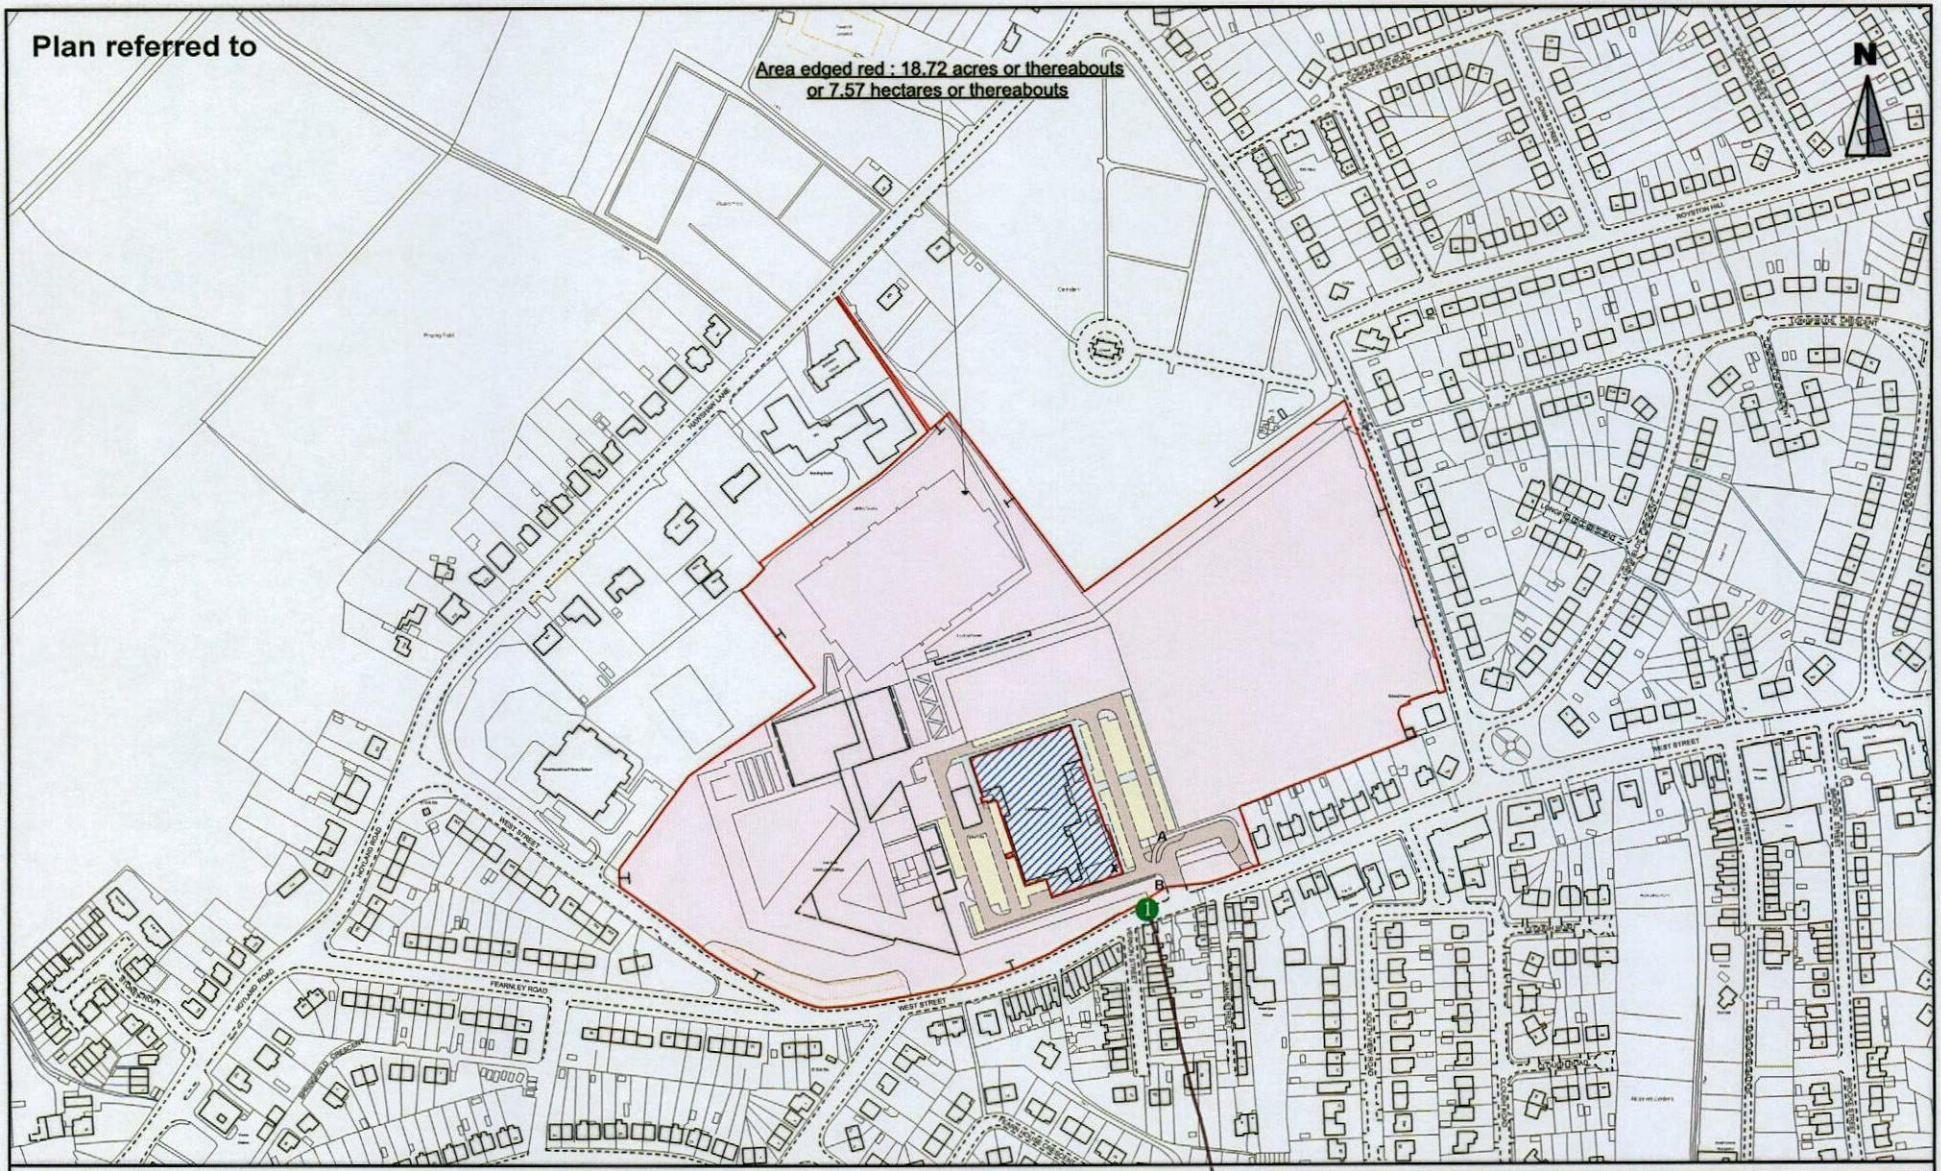

Reproduced from the Ordnance Survey mapping with the permission of Her Majesty's Stationery Office. © Crown Copyright. Unauthorised reproduction infringes Crown Copyright and may lead to prosecution or civil proceedings.

Licence number 100022264

Drwg no:	SH5180D
Date:	26/08/2014
Scale 1: 2,500	

Drawing Title :

Kirk Balk Community College
Hoyland

POSITION OF SIGN.

BARNSLEY
Metropolitan Borough Council

Strategic Property and procurement/Asset Management
PO Box 634, Barnsley, S70 9GG

e-mail: Assetmanagement@barnsley.gov.uk
website: www.barnsley.gov.uk