Lime Tree Cottage
3 Pontefract Road
Cudworth
Barnsley

Dear Sir.


I am applying for permission to remove and replant seven lime trees (with alternative trees). These trees are now pushing over the garden support wall into a small disused lane to such an extent that they would come very unstable causing a safety risk to Lime Tree Cottage and or the four semi-detached bungalows in Thruxton Close.

Thanks.

[redacted]

plan retered to.

land to rear of 'The Brambles', Pontefract Rd., Cudworth.

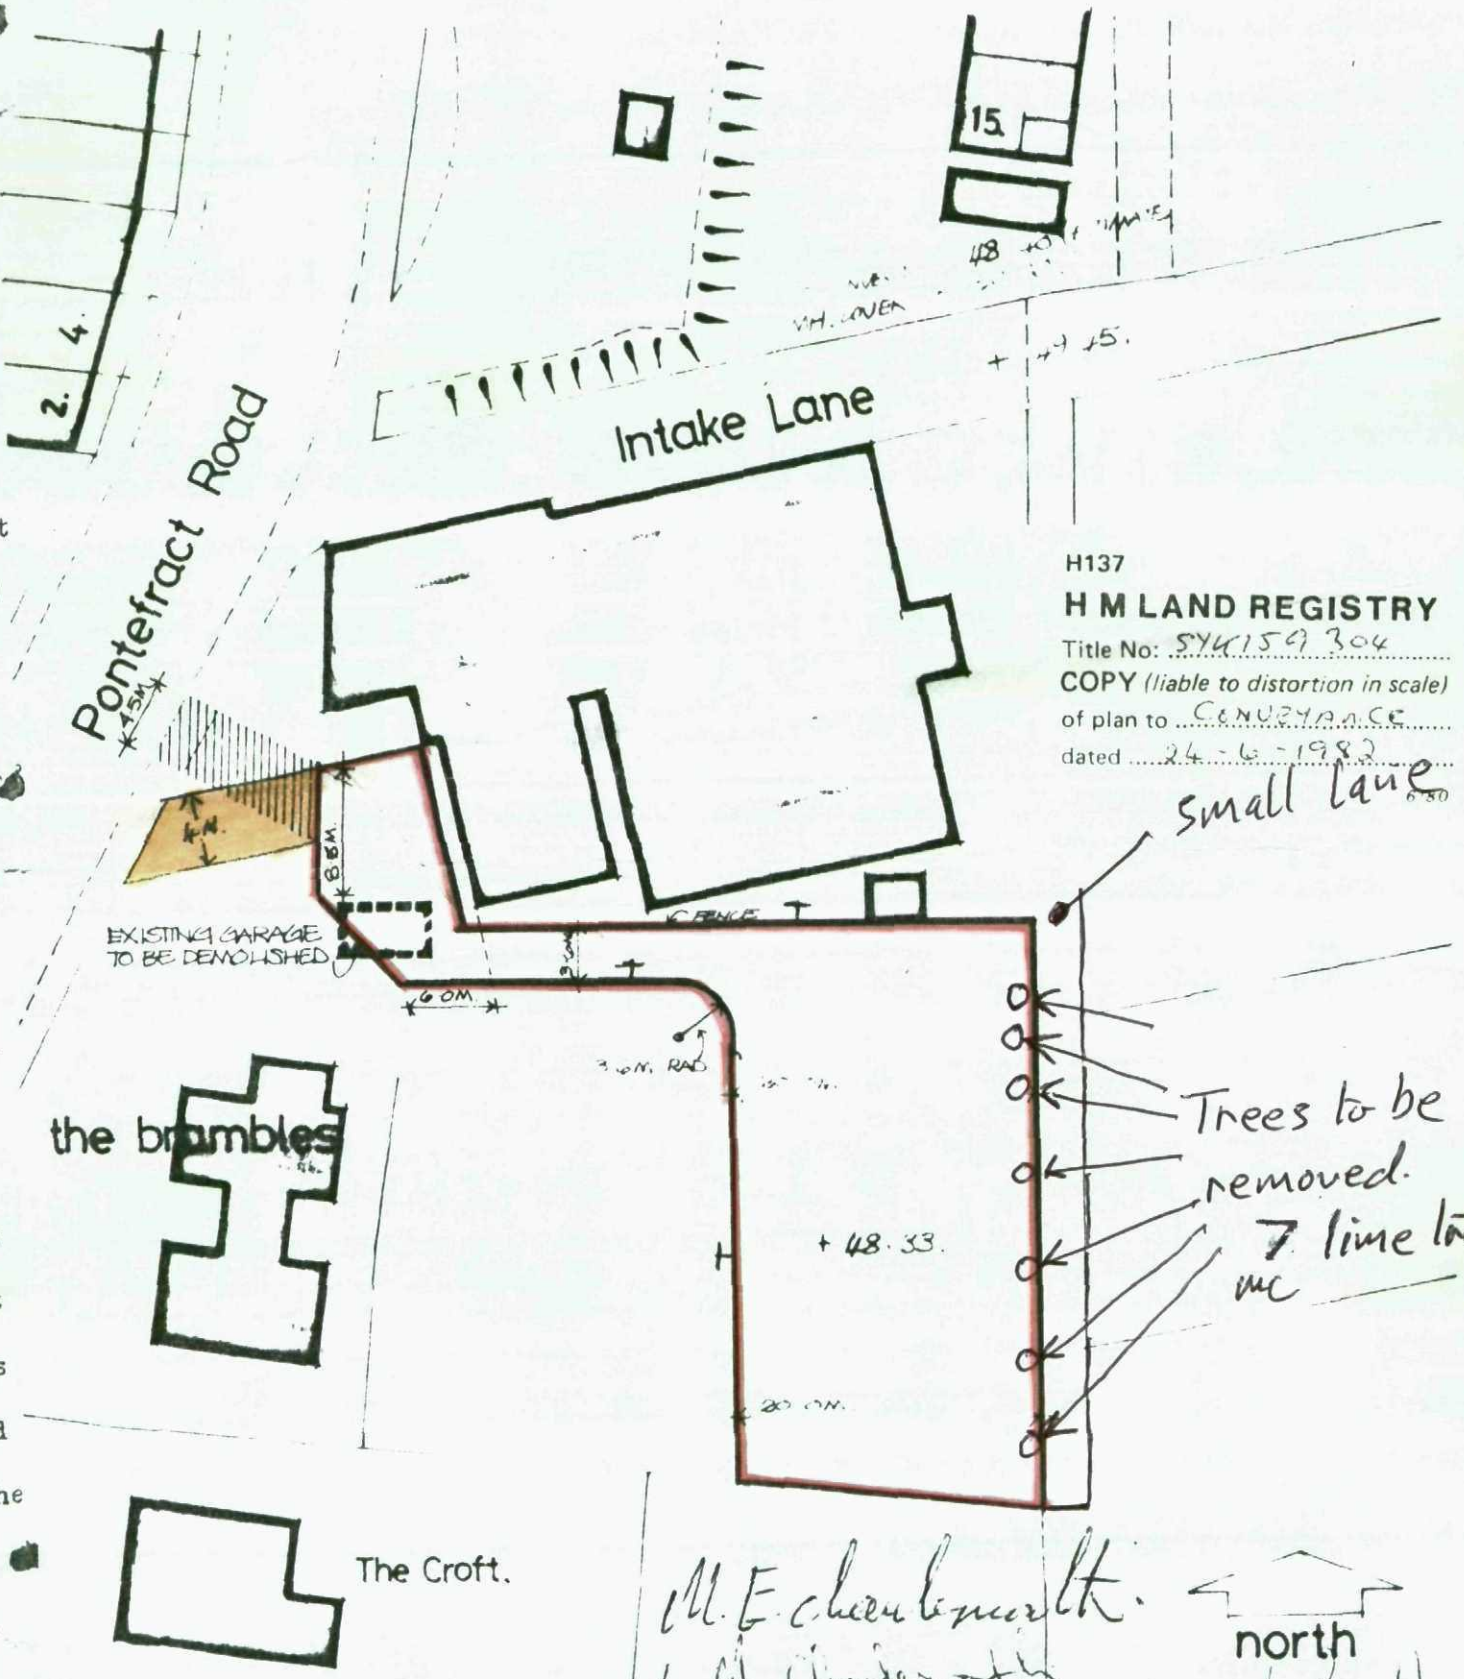

H137

H M LAND REGISTRY

Title No: SY415930 4

COPY *(liable to distortion in scale)*

of plan to CENTIMETRE

dated 24-6-1982

M. E. Charlesworth.
L. M. Charlesworth

architecture + design partnership.
58B Huddersfield Road. Holmfirth. Huddersfield. Tel 5411/2
scale: 1/500 metric date: Nov. 1981.