
A2

1) This drawing and the design and details depicted thereon are the copyright of Peter Dimberline Chartered Architect.
2) All dimensions on this drawing are to be checked by the Contractor and any discrepancies are to be reported to the Architect.
3) Do not scale critical dimensions off this drawing.
4) Contractor to ensure that all Health & Safety requirements (CDM Regulations) in relation to this project will be complied with.

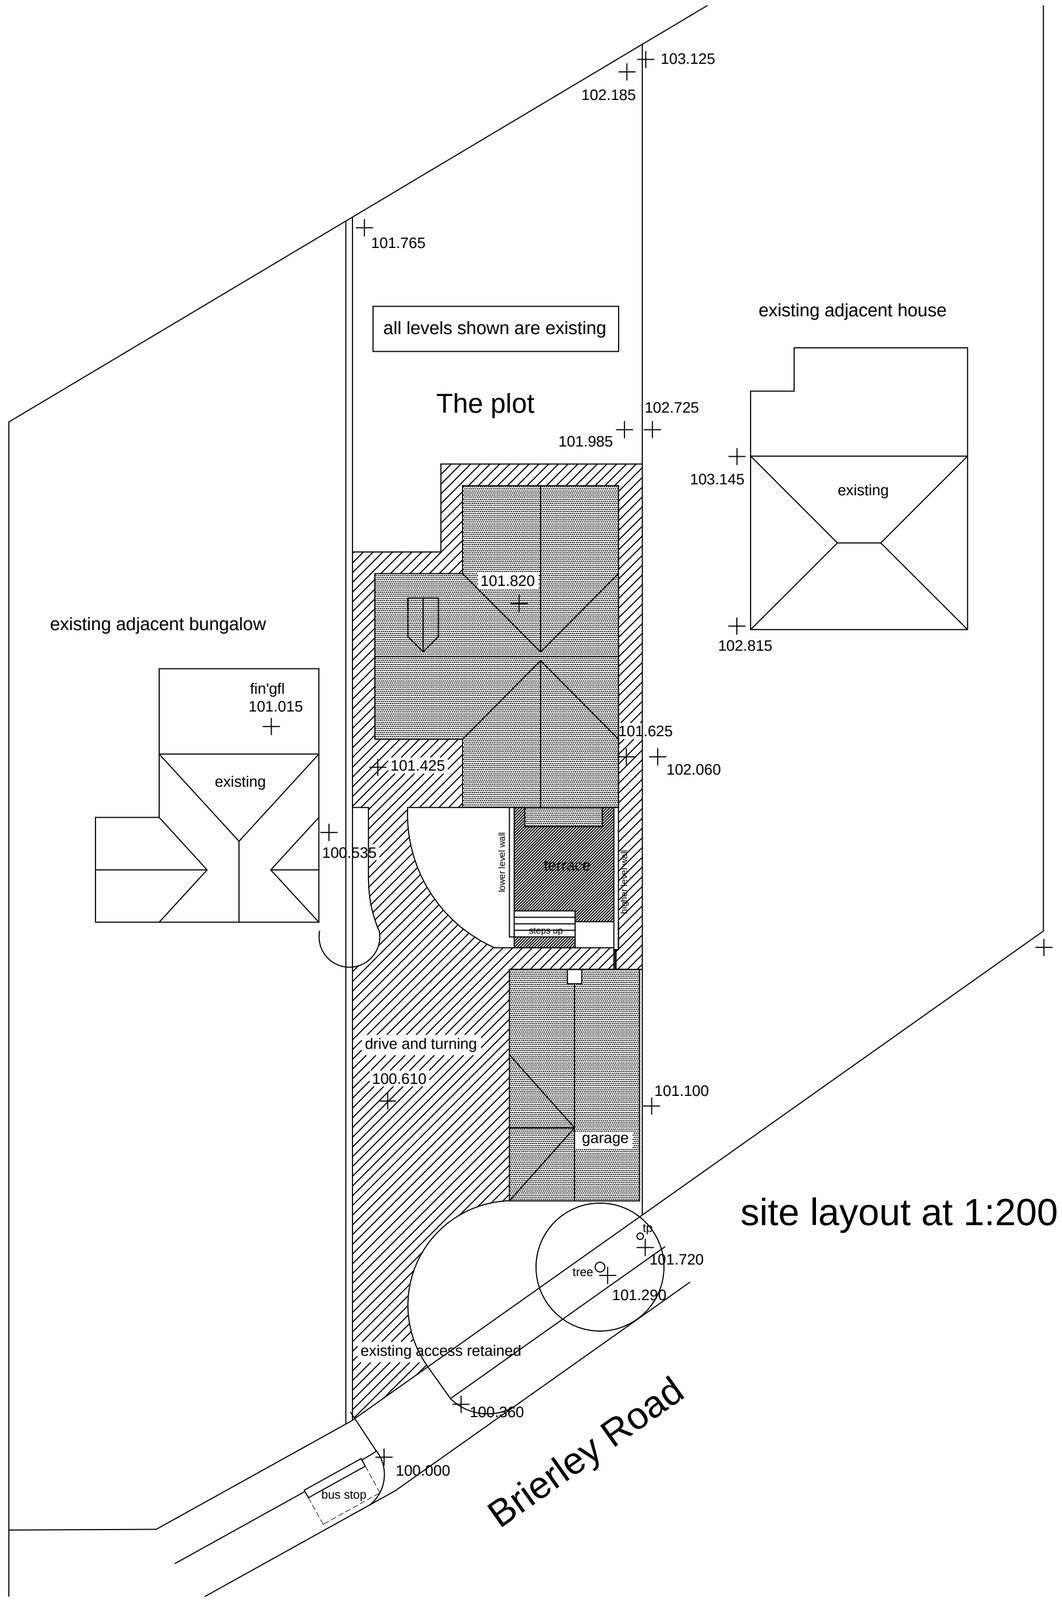

site layout at 1:200

Rev. A External terrace and screen walls added to link dwelling with garage

REVISIONS

PETER DIMBERLINE Dip Arch, RIBA
CHARTERED ARCHITECT

2 TIPSEY COURT, STAINCROSS
BARNSLEY, S75 6FZ

tel/fax (01226) 390947
email: pdimberline@tiscali.co.uk

CLIENT
Mr D Wiles

PROJECT
Proposed detached dwelling with detached garage

LOCATION
Site adjacent 197 Brierley Road, Grimethorpe, Barnsley S72 7AW

DRAWING
Proposed site layout

SCALES 1:200 **DATE** Sept' 14

DWING No. 2014/08/02 **REV.** A

DRAWN BY PD