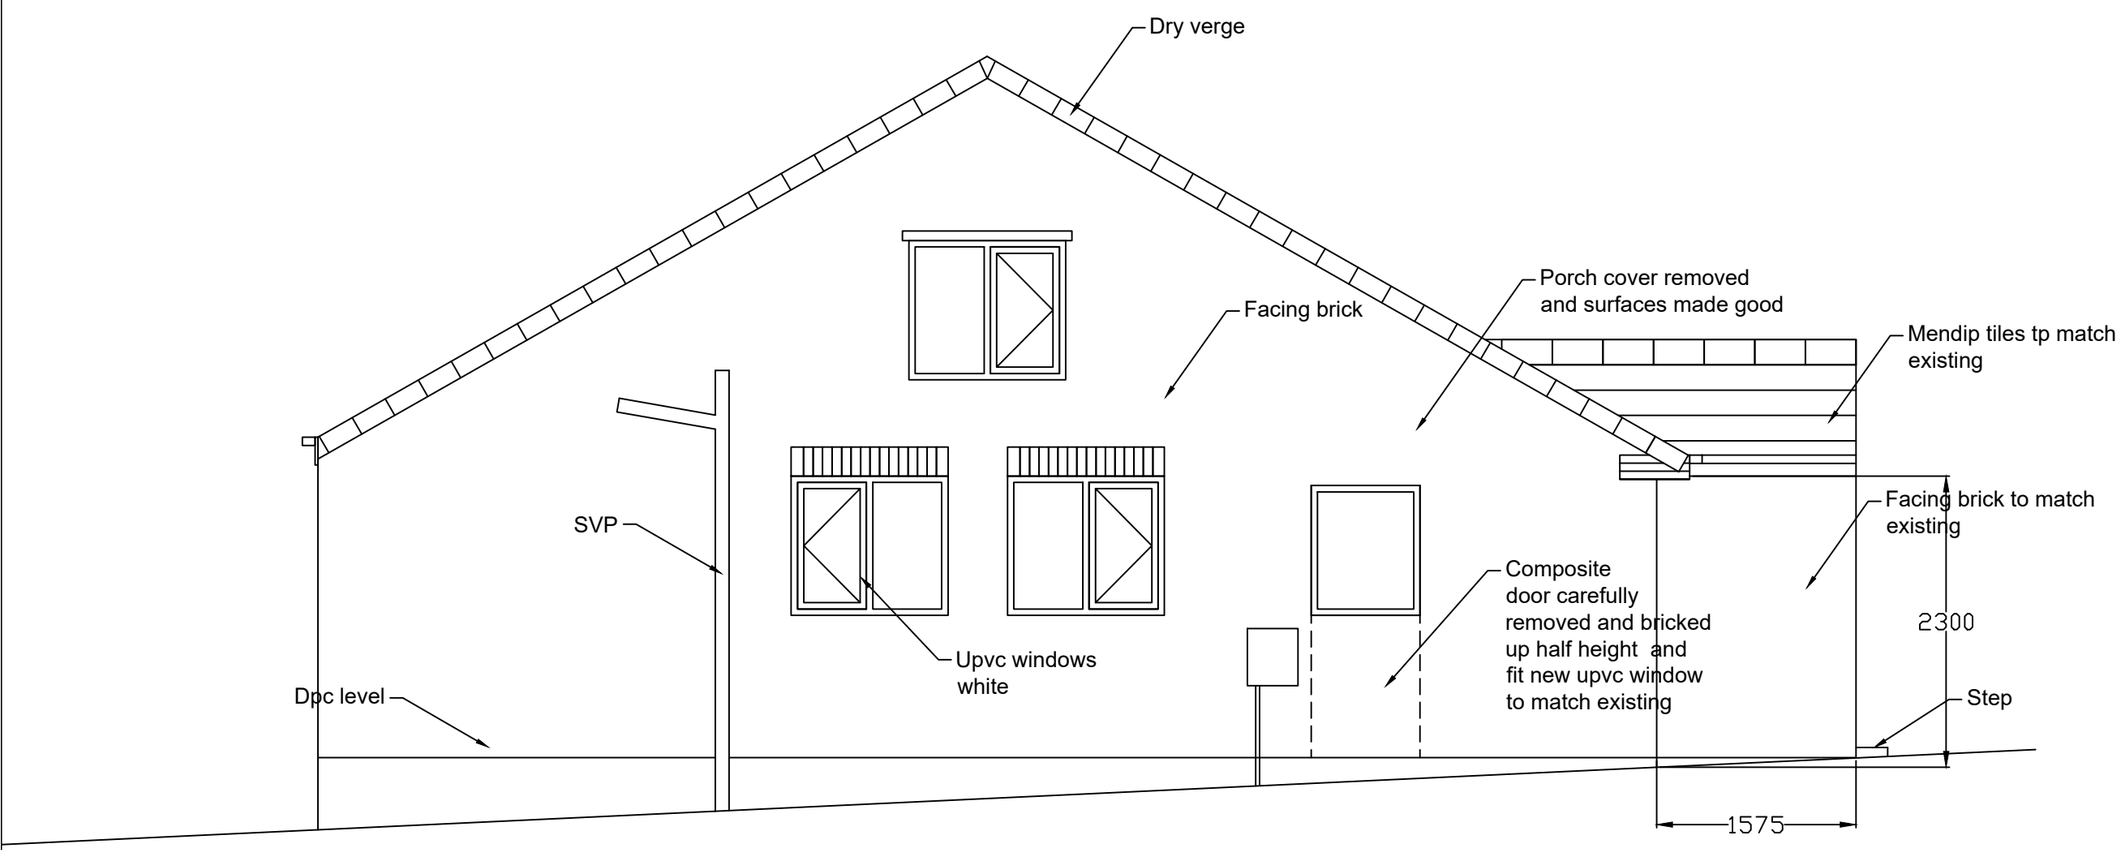


Proposed side elevation
1:50

Revisions	A. A-----	00-00-00

This drawing is for planning permission only and is not a construction drawing.

Drawing Title	PROPOSED-SIDE-ELEVATION		
Job No. - Dwg No.	RP/2021/5	.	-
Client:	Mr & Mrs Pownall 12 Thorne End Road Staincross; Barnsley S75 6NR .		
Scale.	1:50		