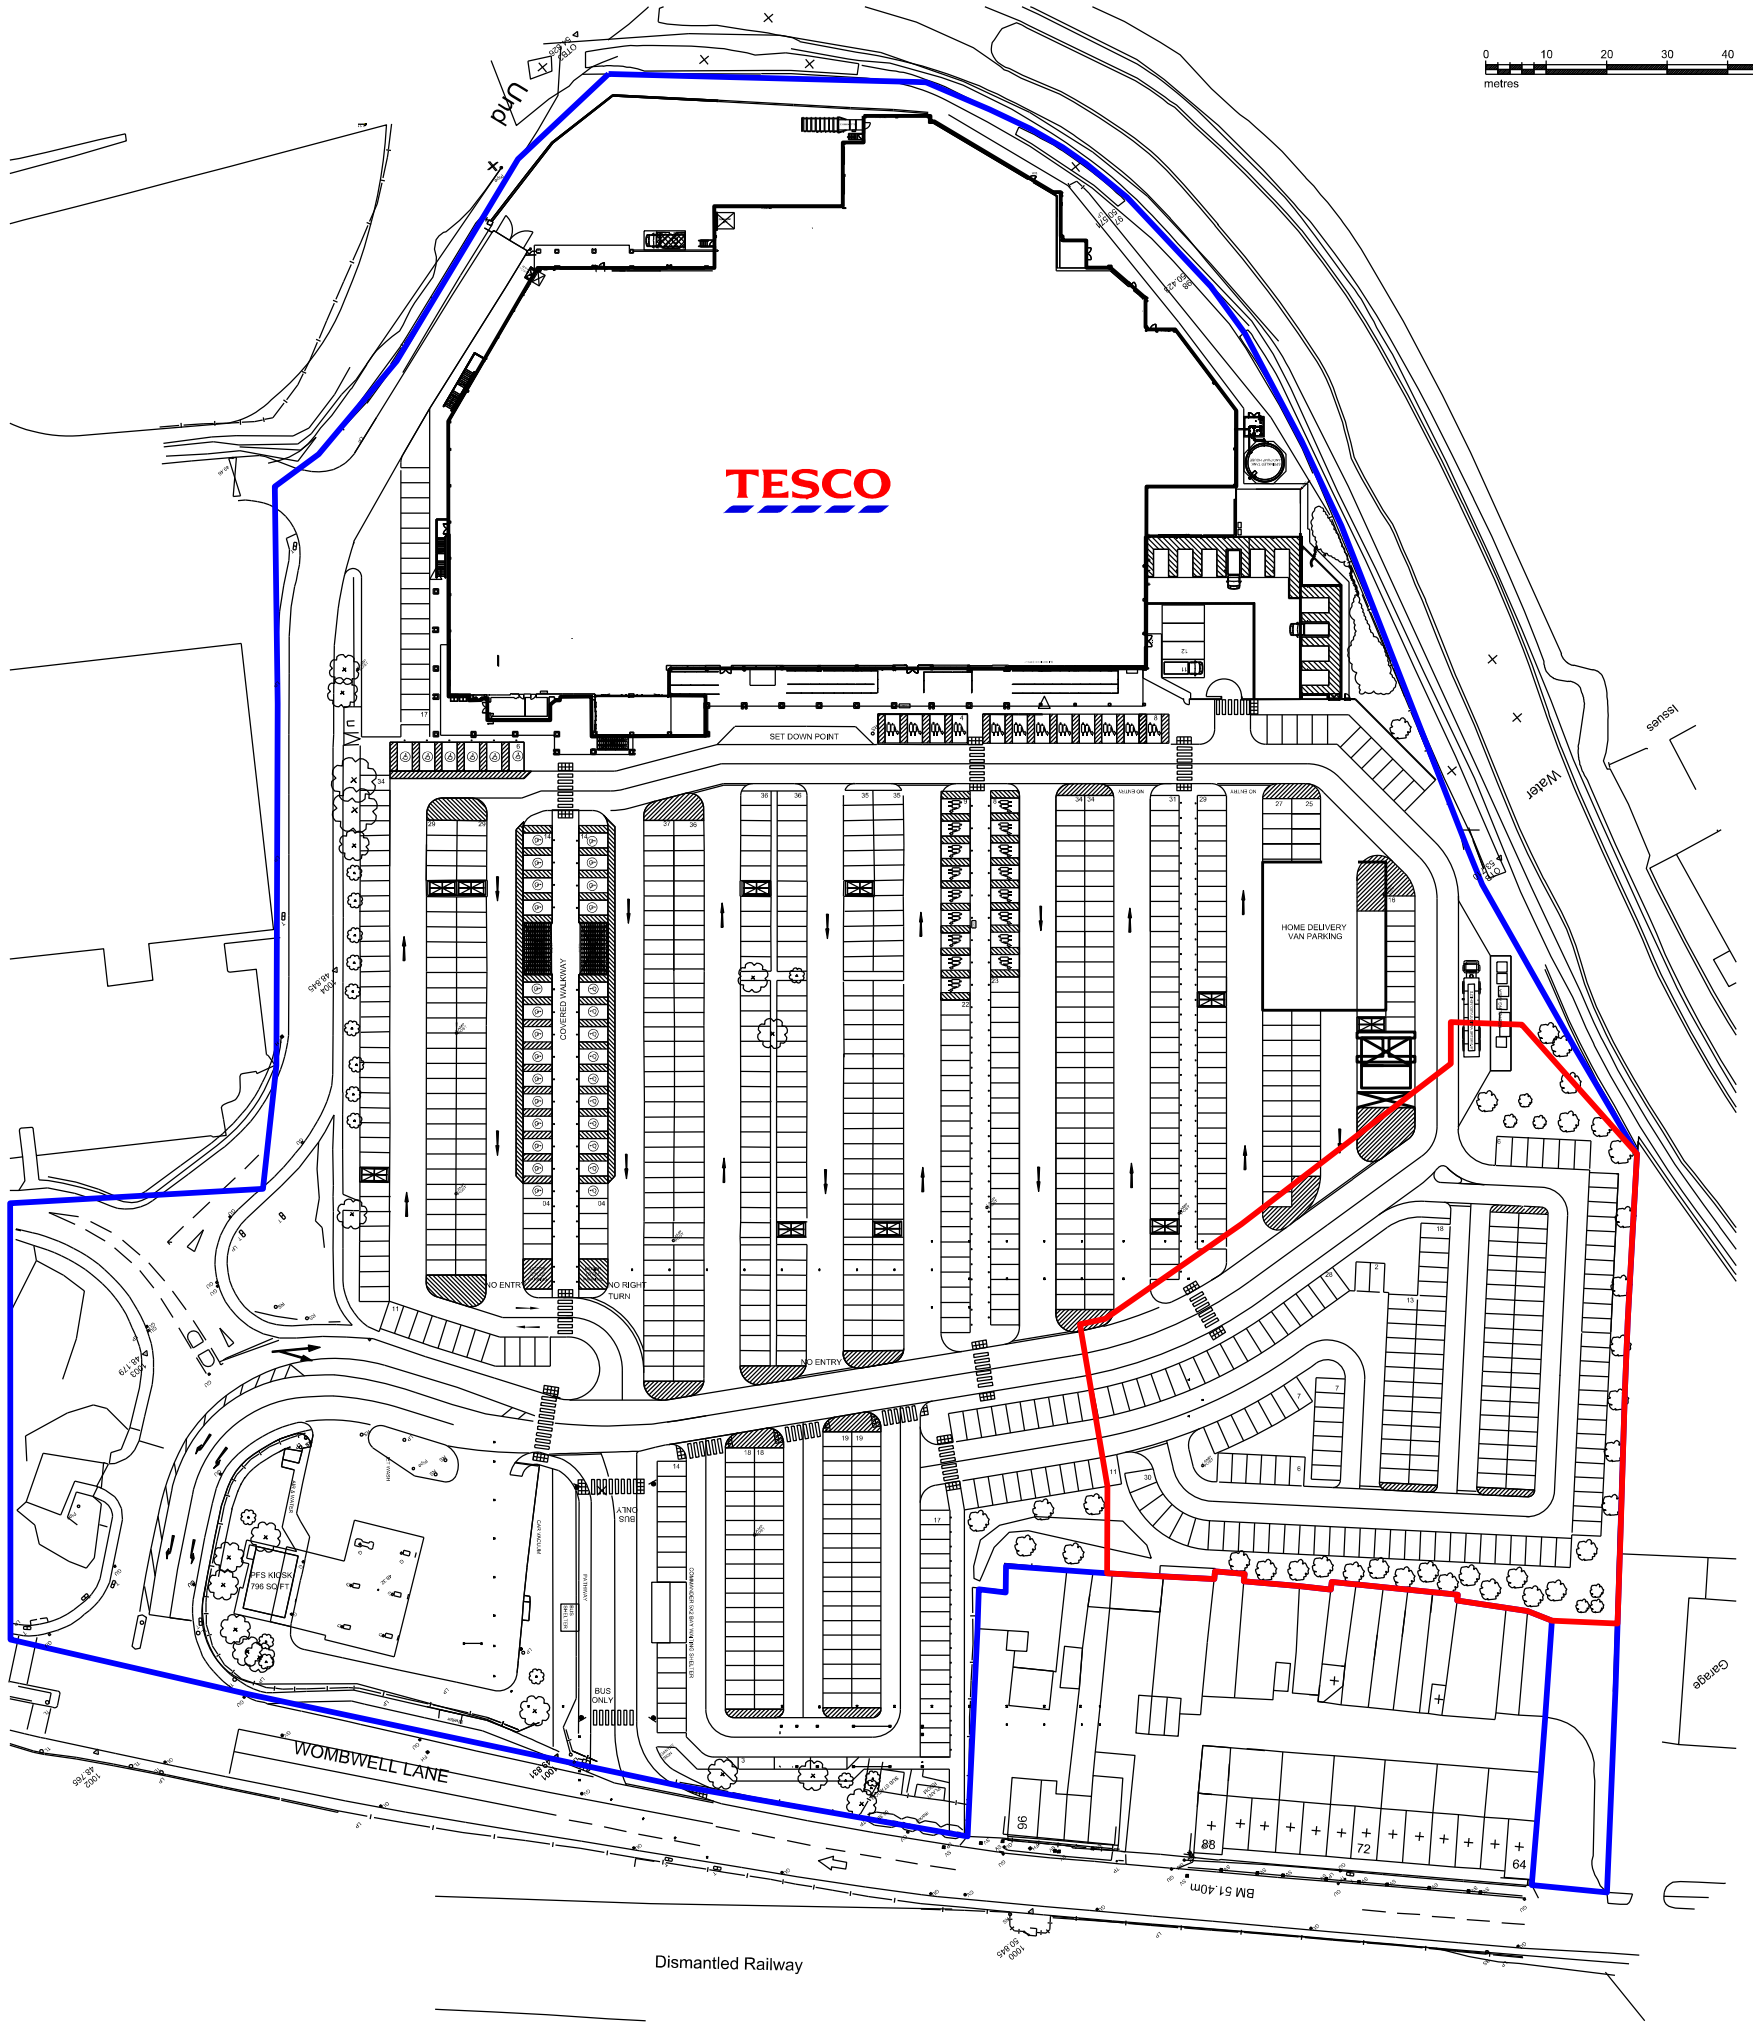


Architects are to be notified of any discrepancies.
Contractors must check all dimensions on site.
This drawing is subject to copyright laws and is for use on this project only.
This drawing is to be used solely for the information as titled only.
For other information refer to the latest revision of any cross referenced drawings.
To be read in conjunction with relevant design standards/protocols.

NORTH

REV	DATE	DESCRIPTION	DRN	CKD
		AMENDMENTS		
#		FIRST ISSUE	JML	MA
A	17/11/17	Redline updated	JML	MA
B	20/11/17	Redline updated	JML	MA

STATUS: PLANNING

CLIENT: TESCO

PROJECT NAME: 2071 BARNSLEY

PROJECT ADDRESS: WOMBWELL LANE, BARNSLEY, S70 3NS

DRAWING TITLE: SITE LOCATION PLAN

JOB NO:	DRG NO:	REVISION:
17-6201	P 01	B
DATE: Oct 17	SCALE: 1:1250	SHEET SIZE: A3

S+SA ARCHITECTS
CRAVEN LODGE, VICTORIA AVENUE,
HARROGATE, N.YORKSHIRE, HG1 5PX
WWW.SSA-ARCHITECTS.CO.UK
T: 01423 856999