
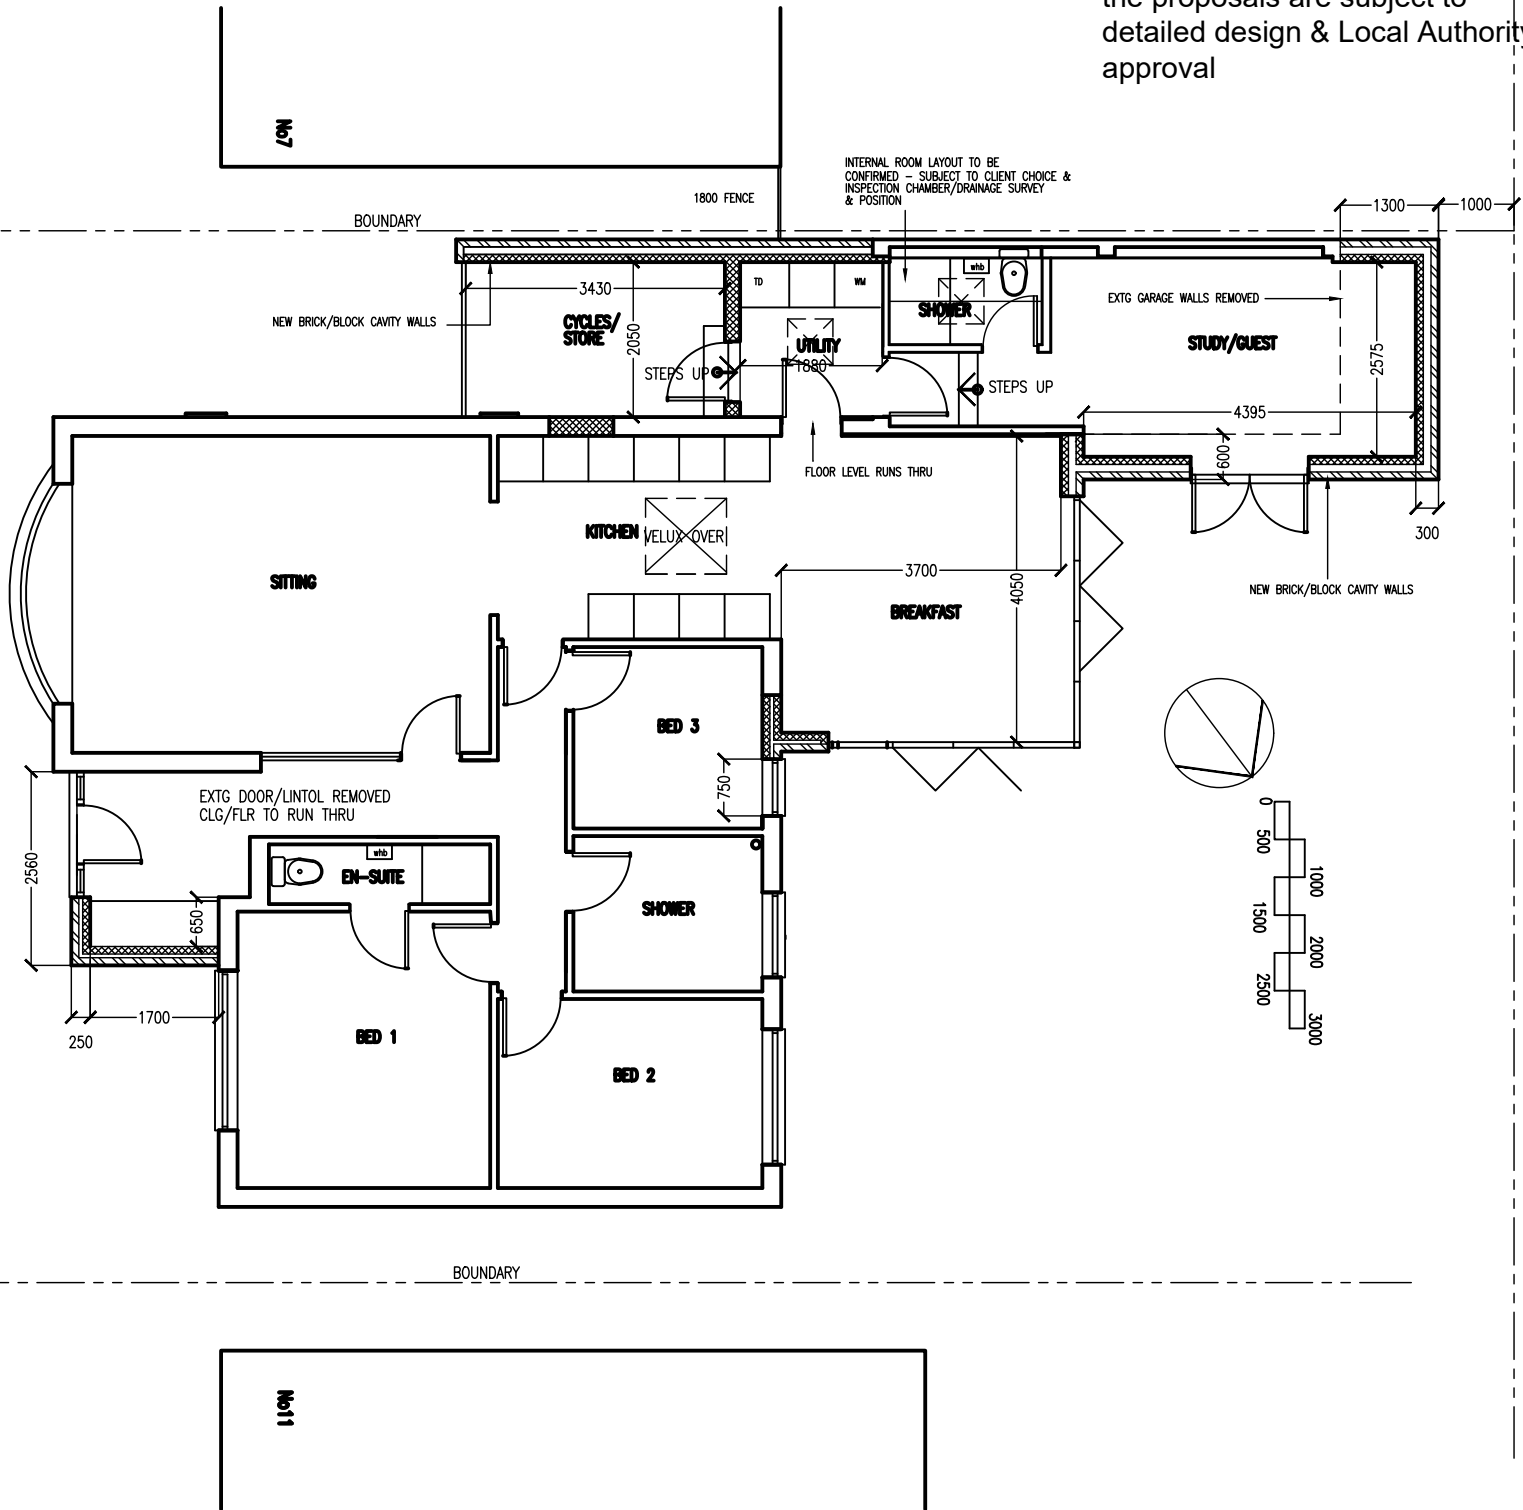


- NOTES:
- 1.All dimensions to be checked before construction.
 - 2.This drawing shows an intention of the proposed works the proposals are subject to detailed design & Local Authority approval

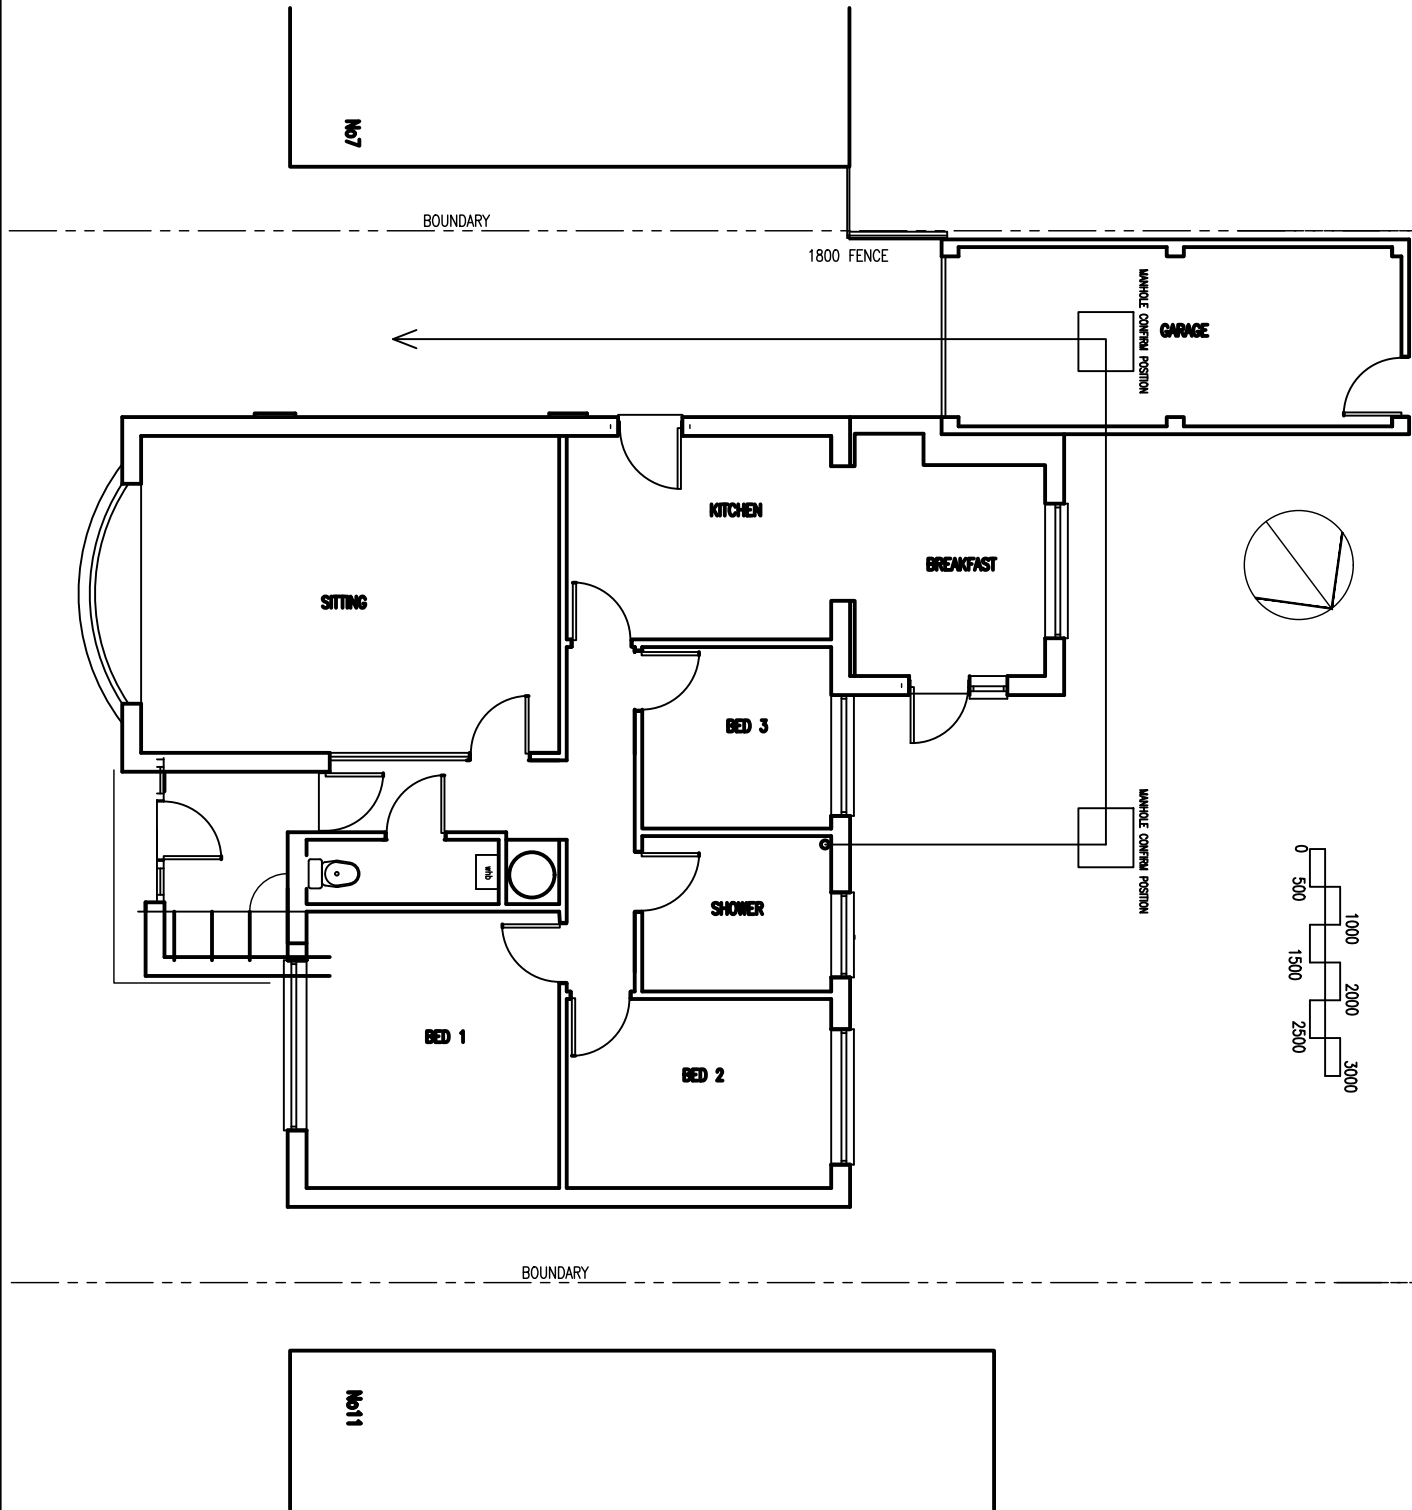

BUILD PROJECT SERVICES 5 STUART CRESCENT,SHIRLEY CROYDON CR0 8QP TEL 07774-863789 barry@buildprojectservcies.com	Premises: 9 BRADSHAW CLOSE POGMOOR BARNSELEY SOUTH YORKS S75 2JN	Title/Project: Proposed Rear, Side & Porch Extensions Existing & Proposed Plans	Scale: 1:100 A3	
			Date JUNE 2022	
			Drawn: BB	
			Drawing No: 192307	Revision: A