




Section 01

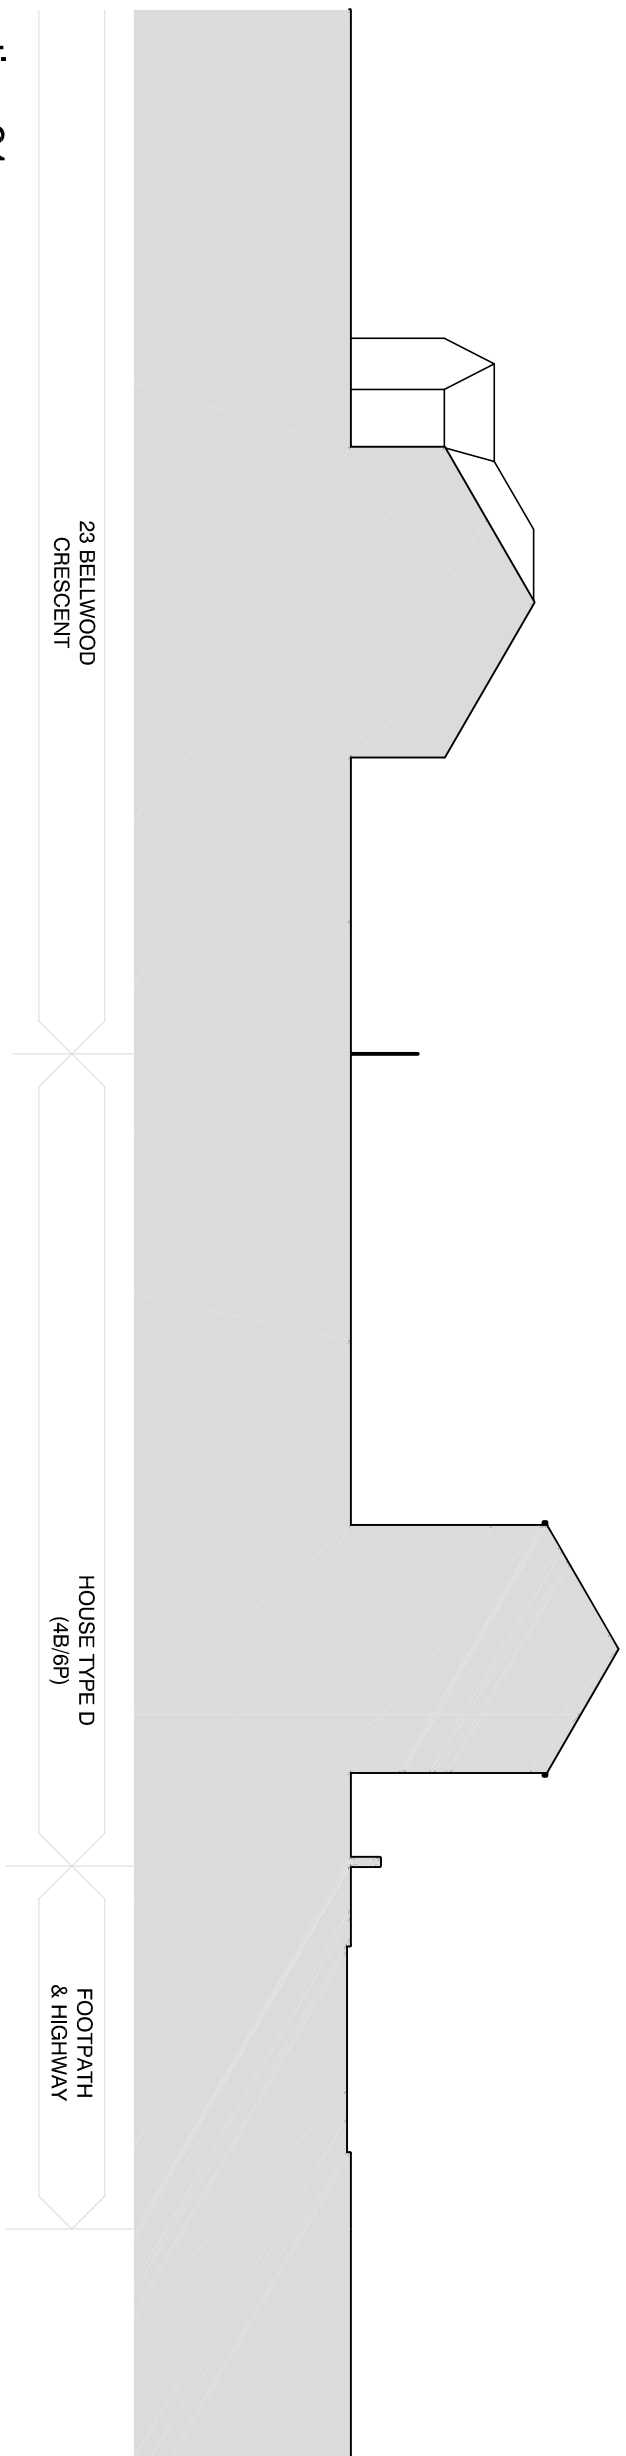


Section 02

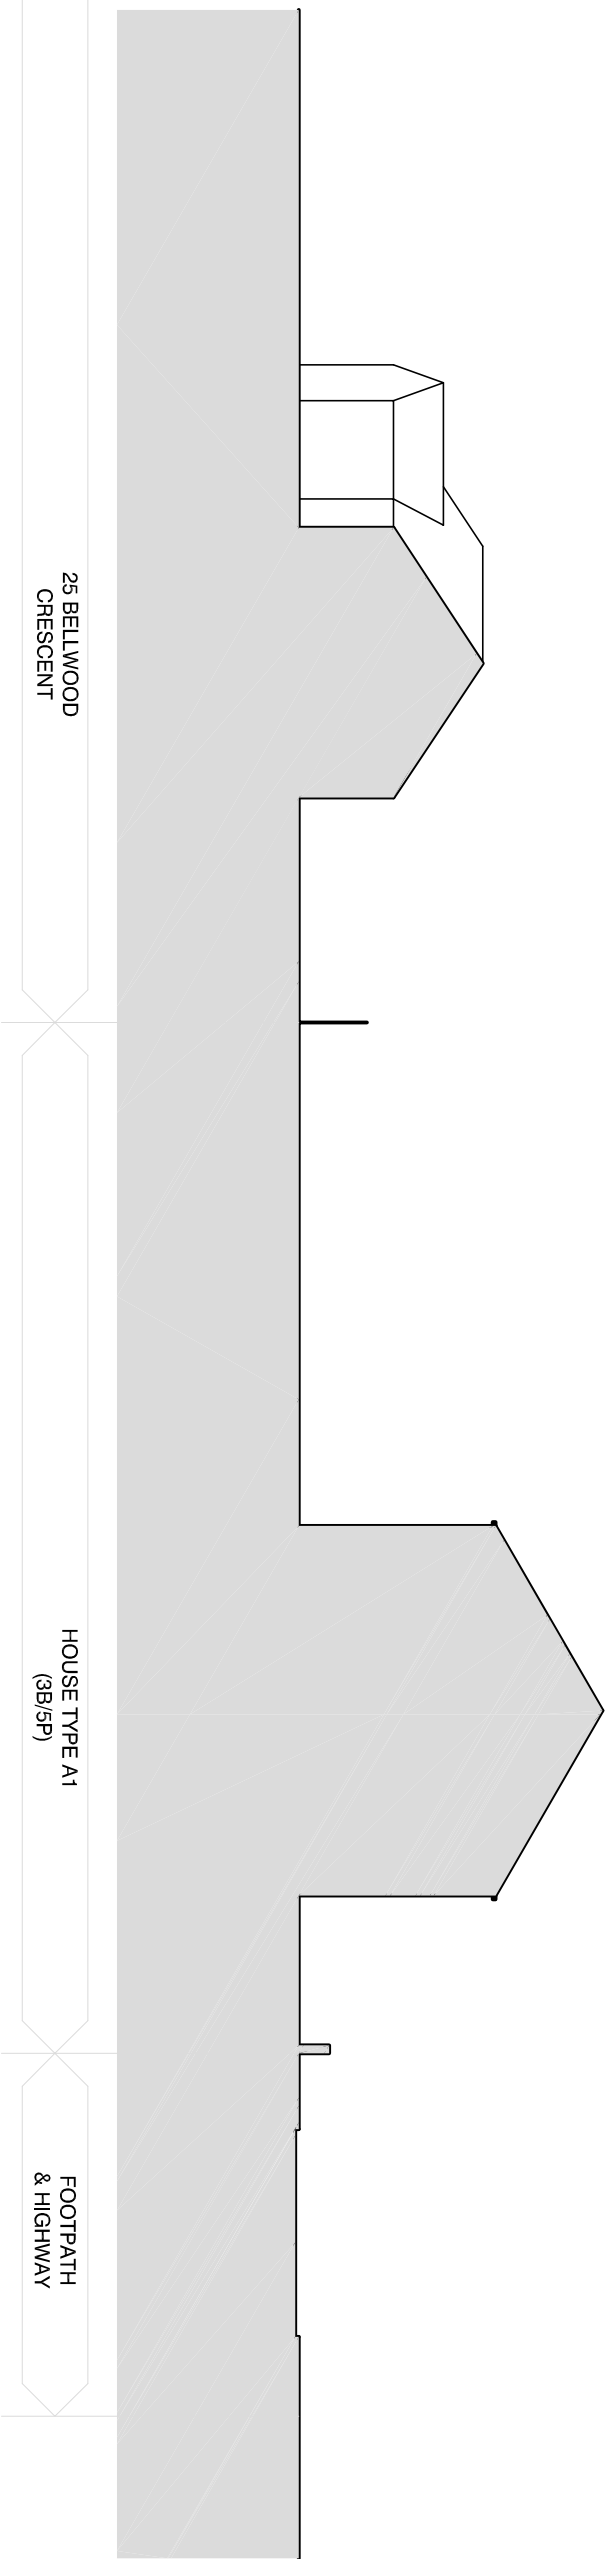


Section 03

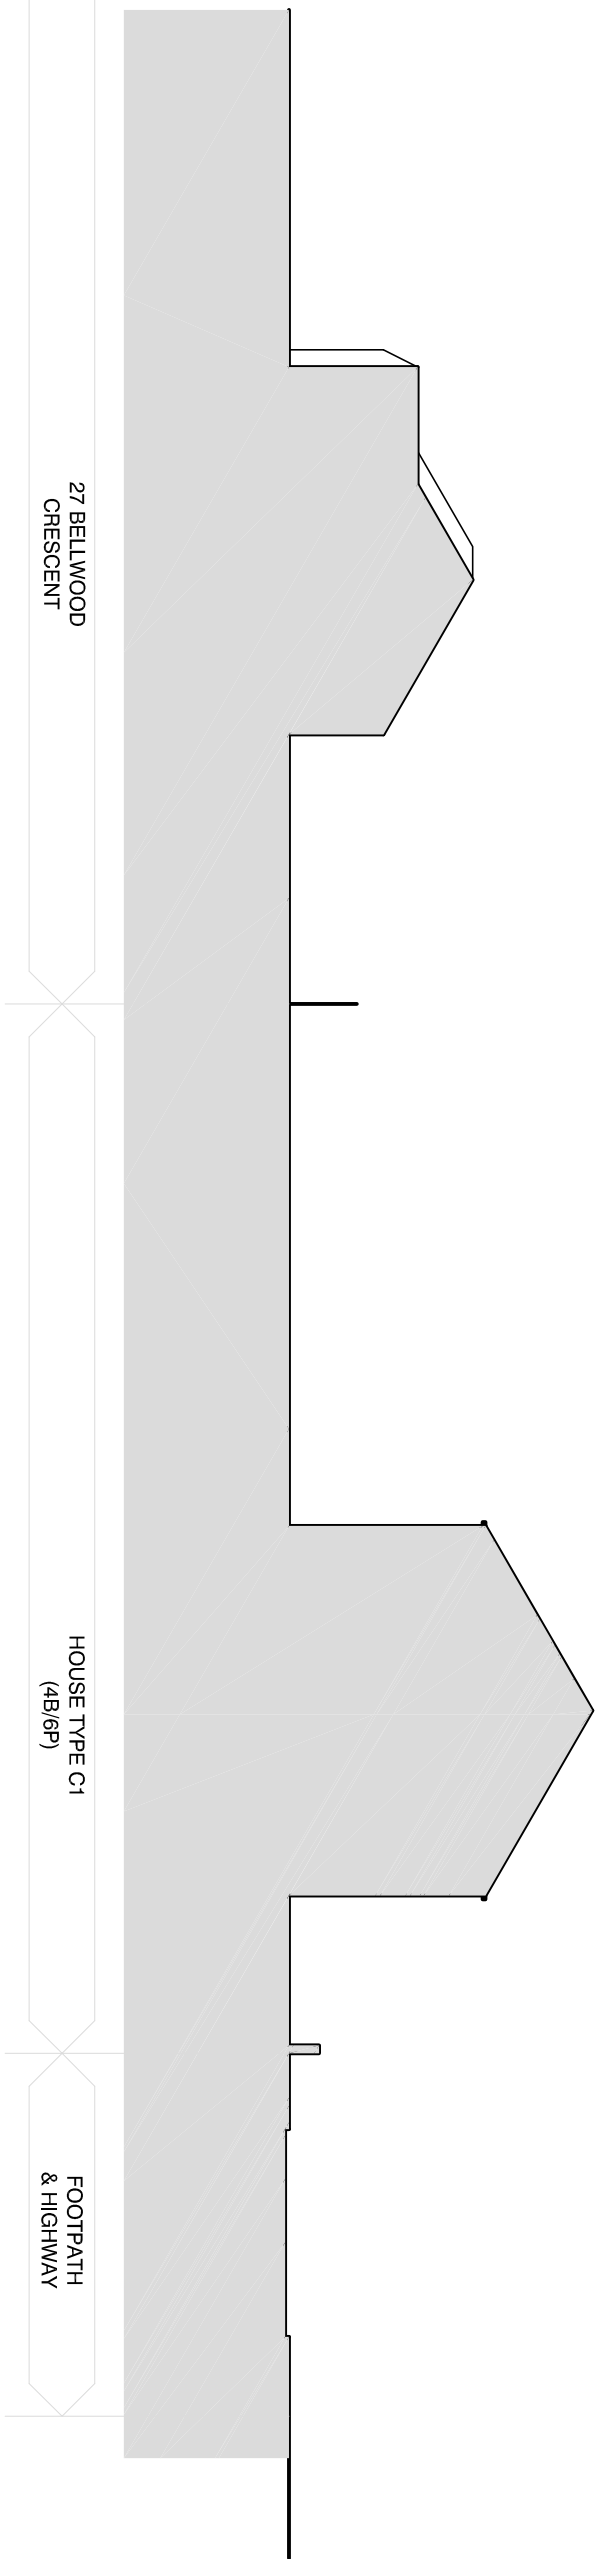

Section 04

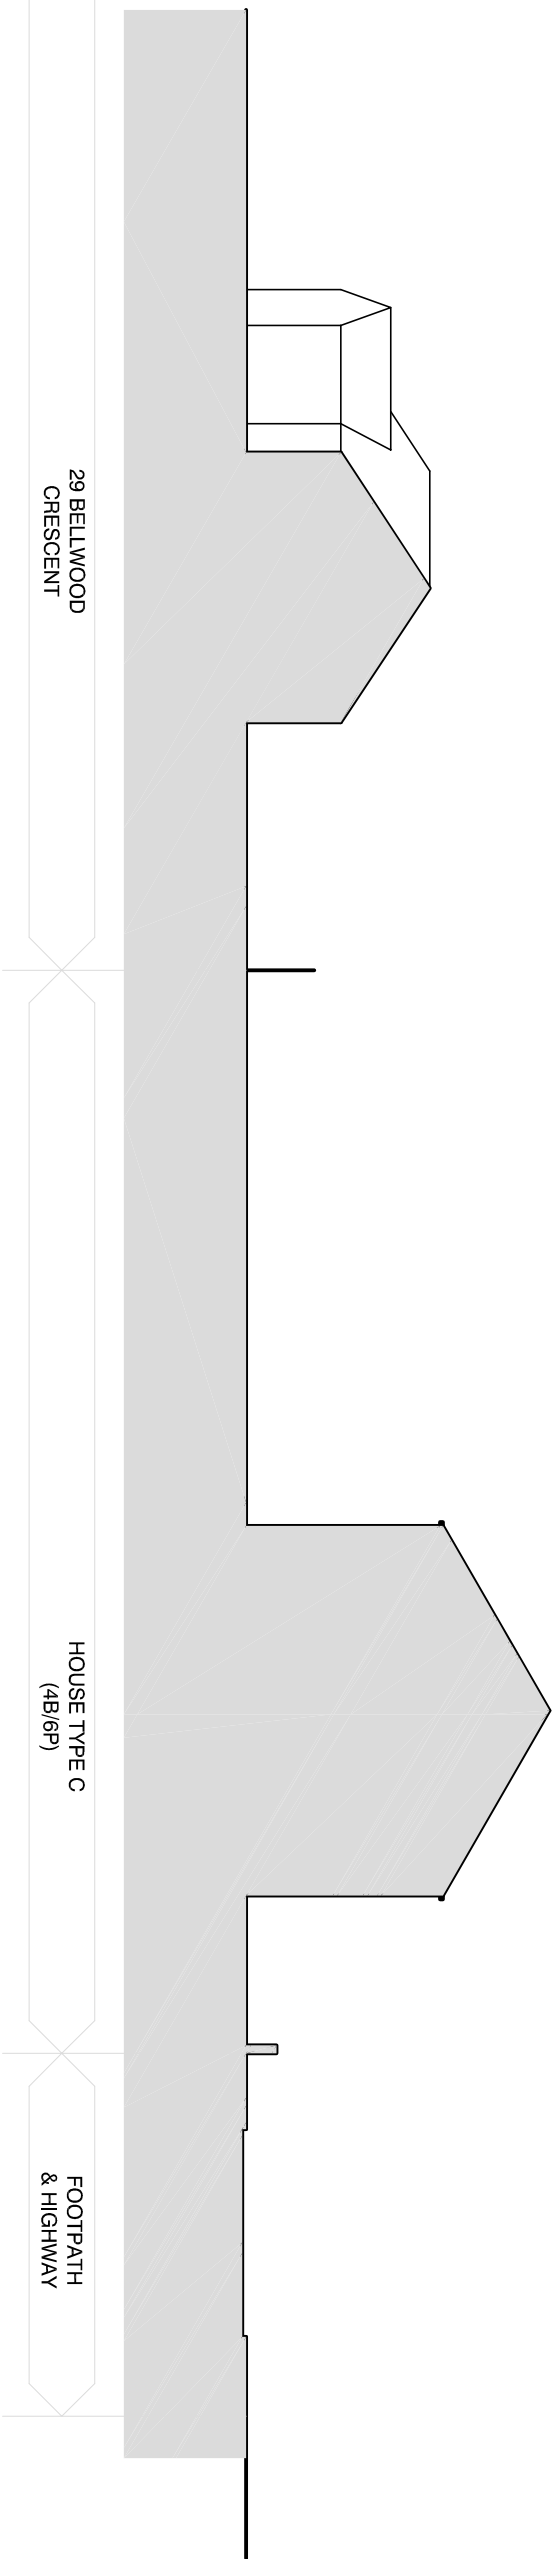

Section 05

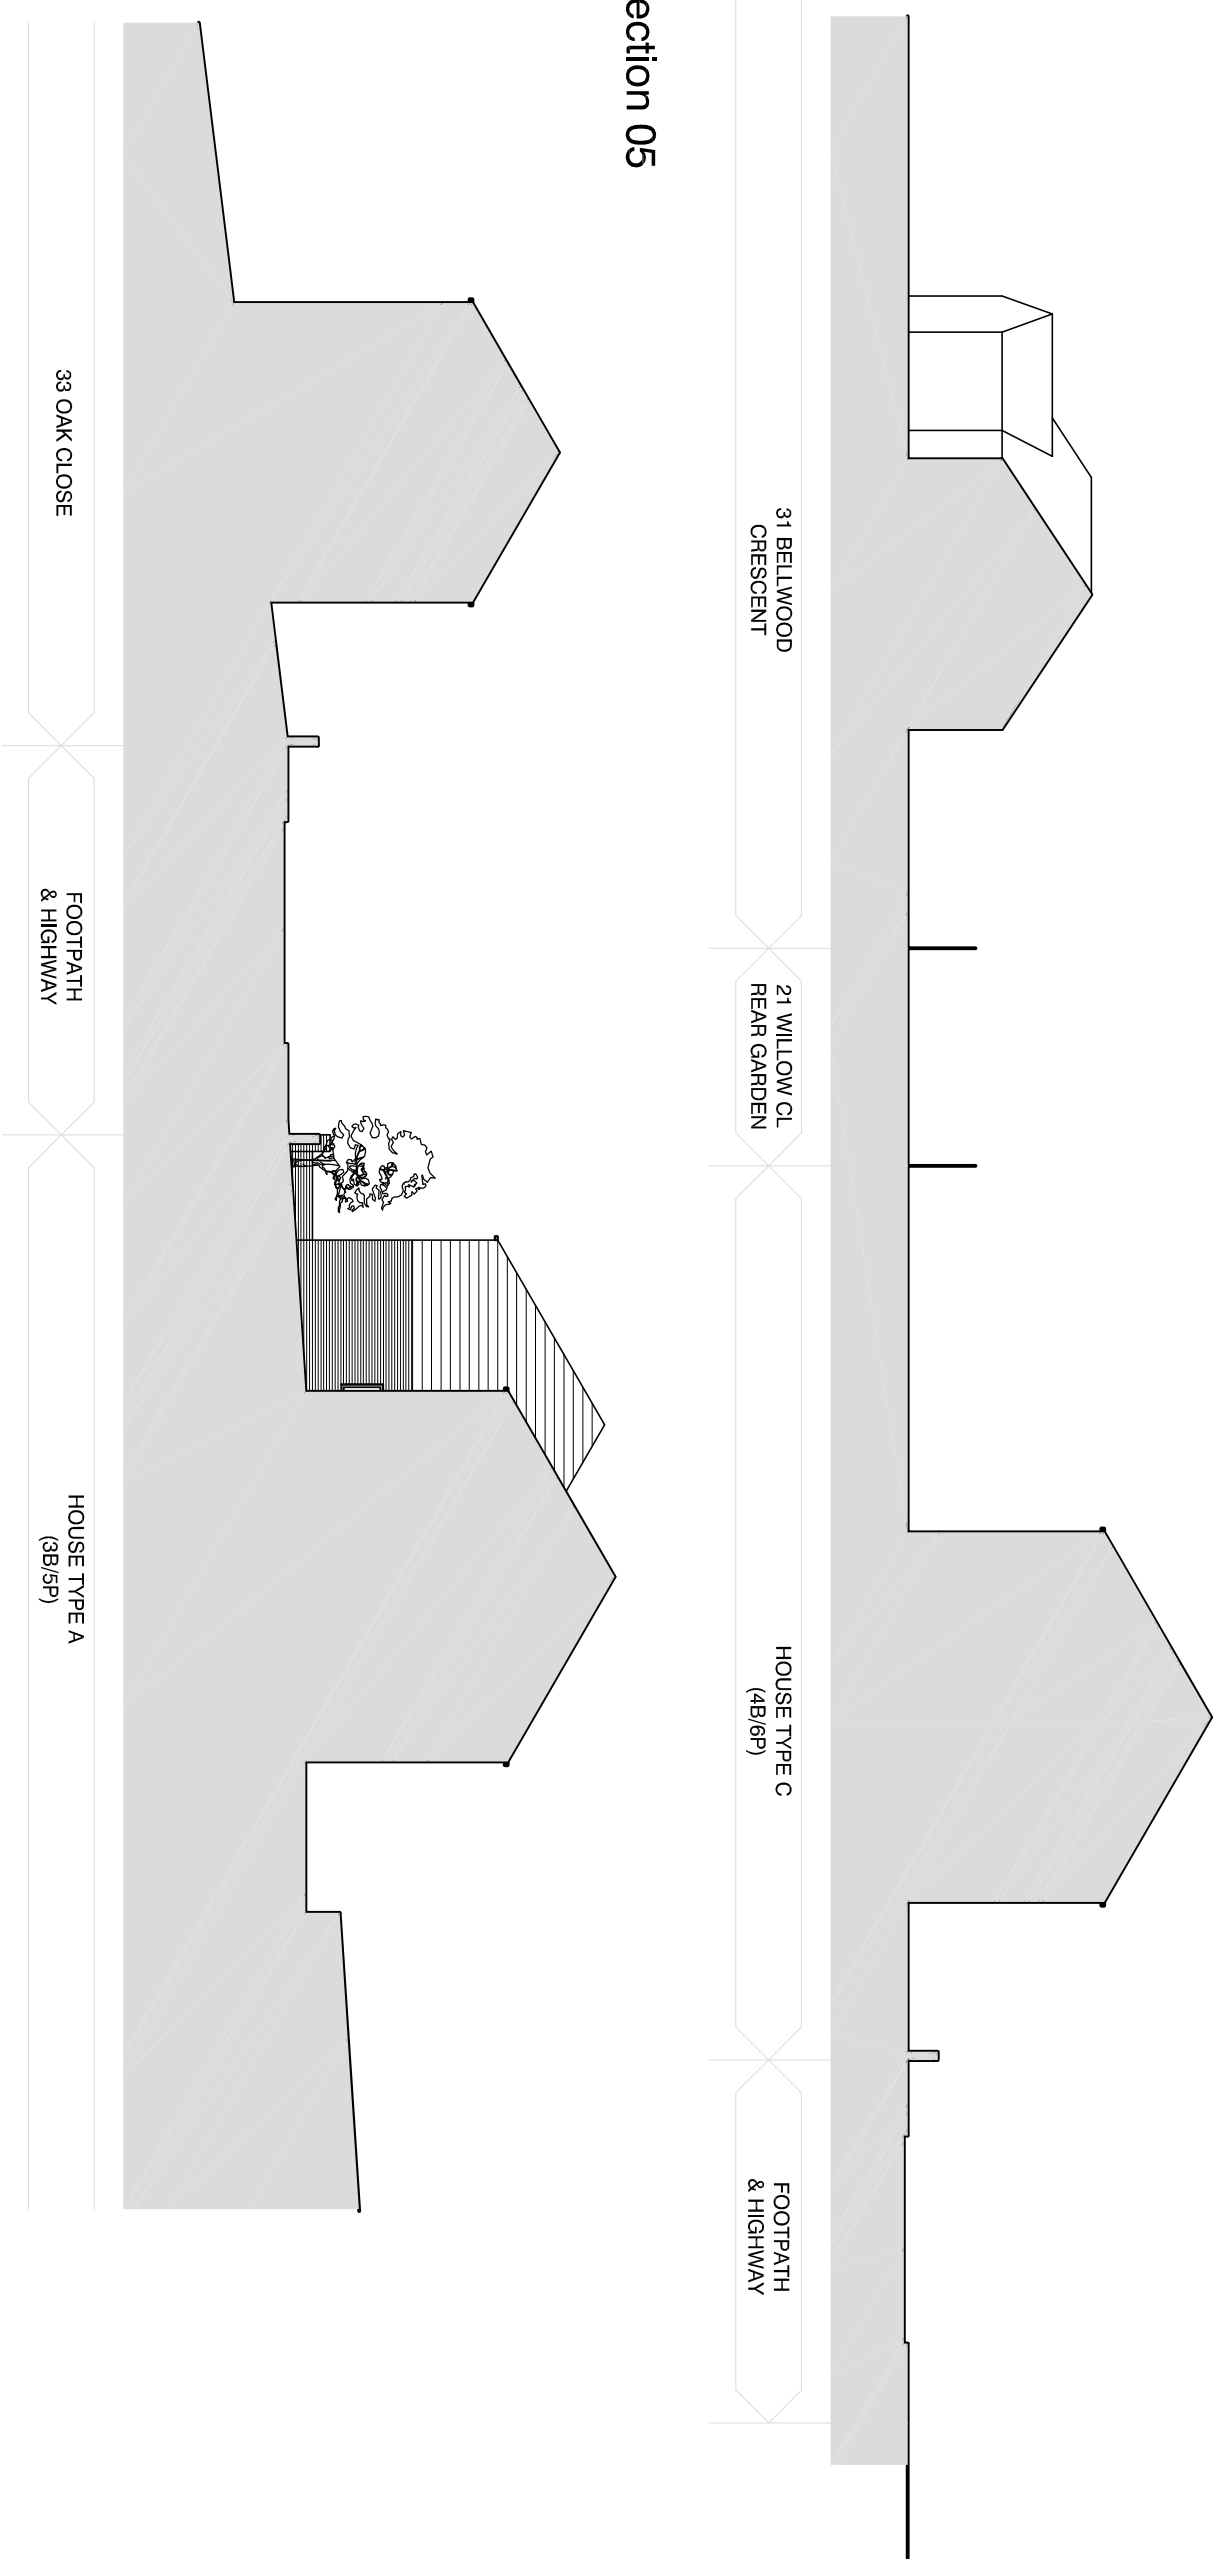

Section 06


GENERAL NOTES

- [illegible]

NOTE

- [illegible]


Section 07

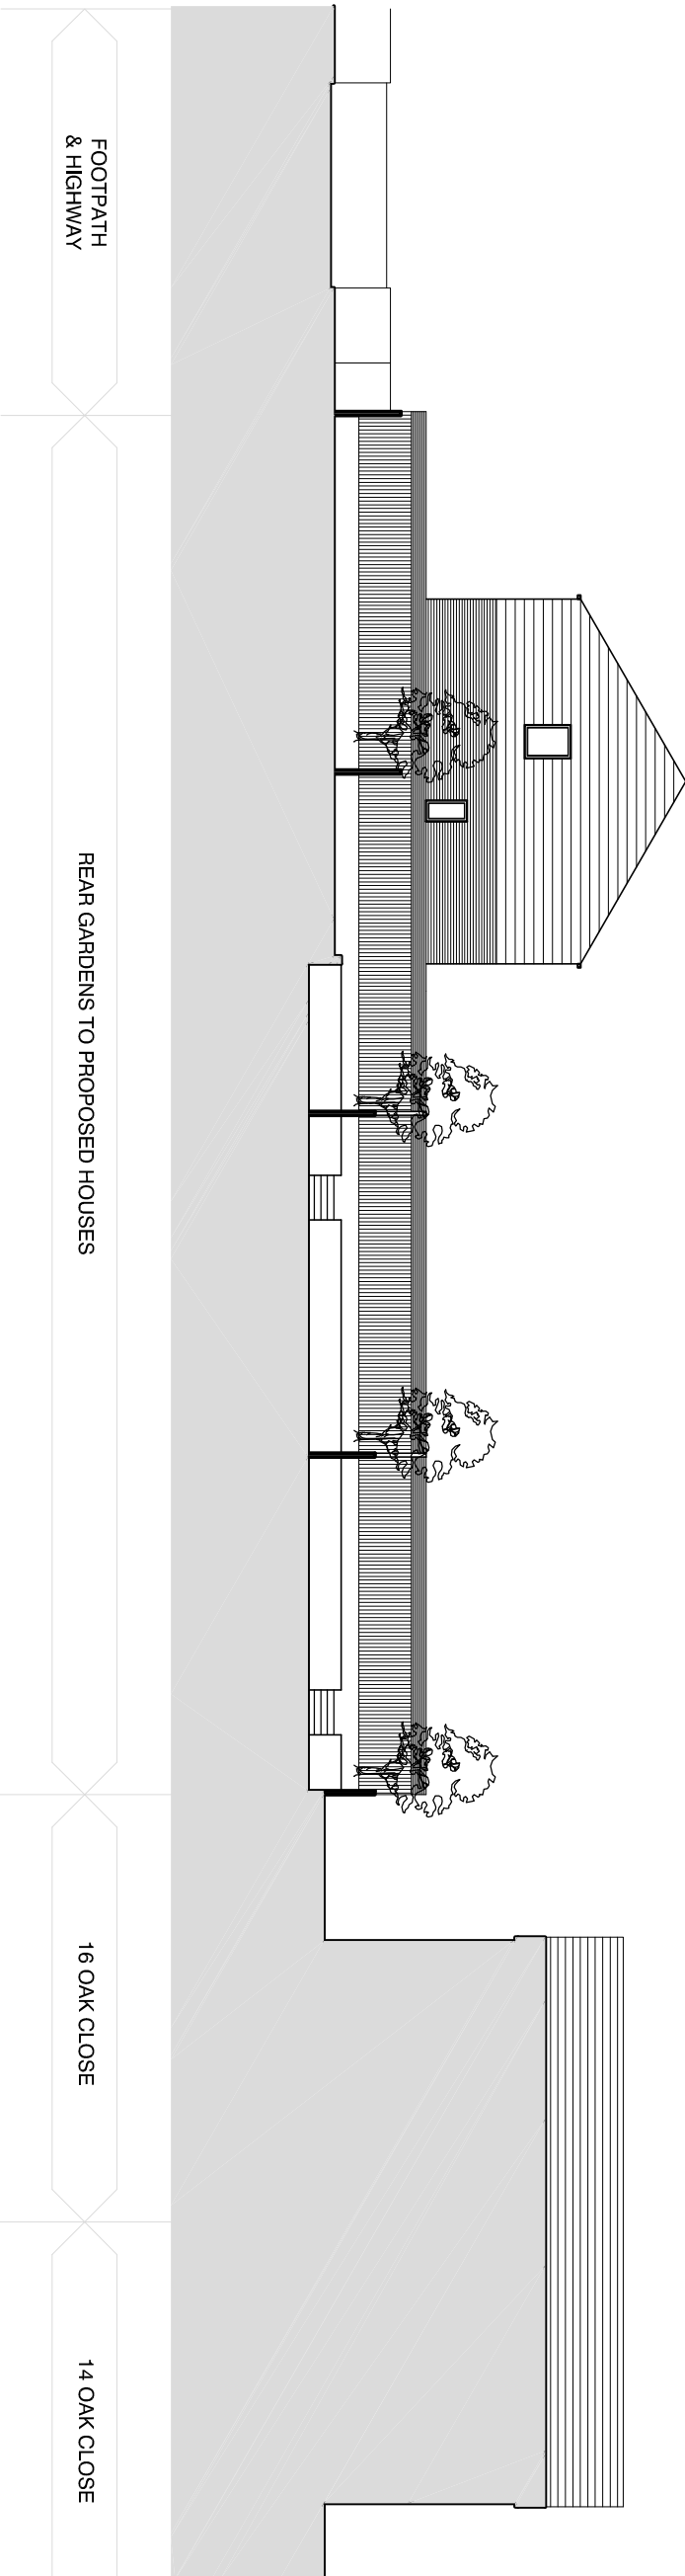

Section 08



Section 09

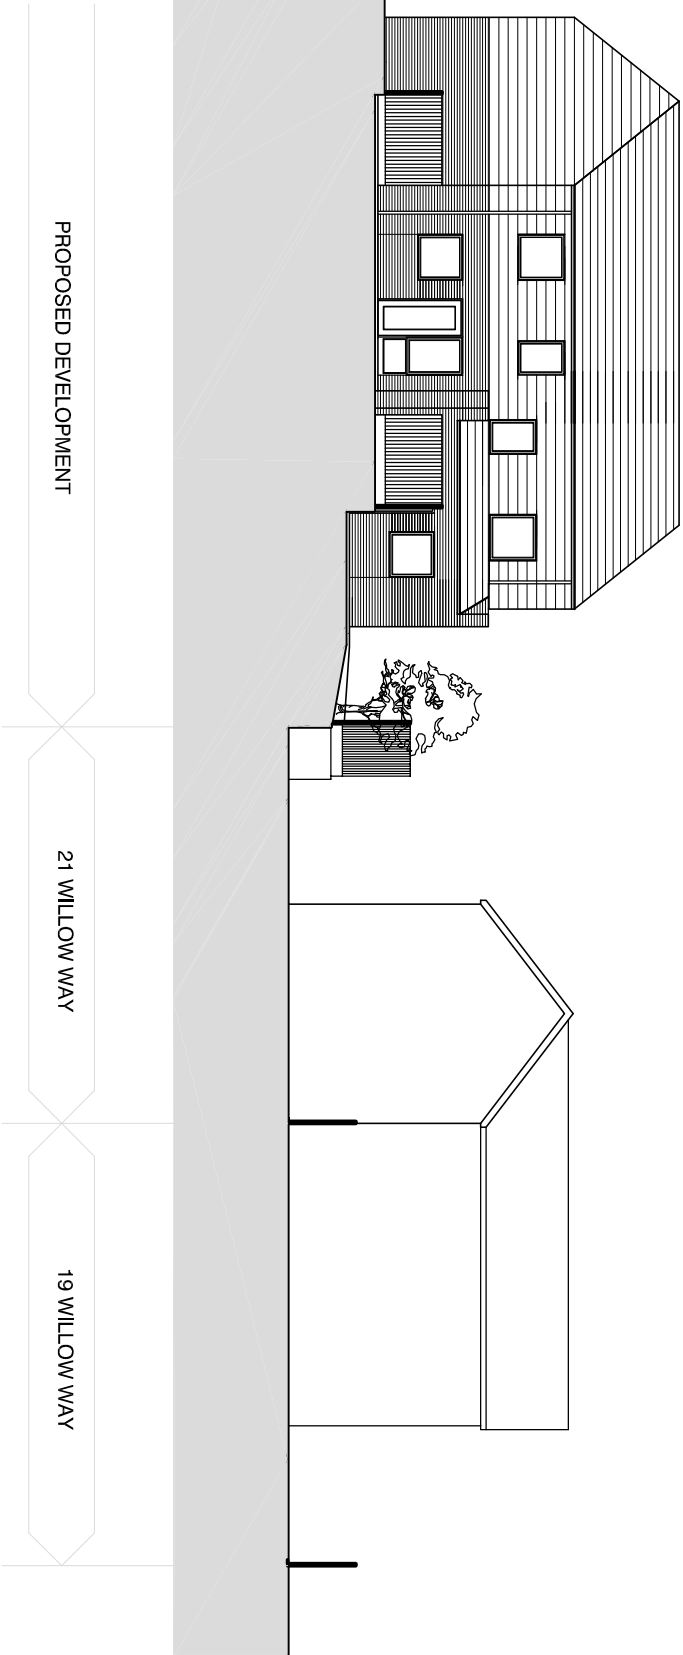

A		27.07.10		Sections 07, 08 & 09 added.		CW		and	
rev.	date	description							
drawing status									
PLANNING									
Unit S204, 2nd Floor Merchant Court, Derby Square Liverpool L2 1RS T: 0151 705 2220 URL: www.ptea.co.uk F: 0151 705 2229 E: forname.surname@ptea.co.uk PTea ROLAND THOMAS EDWARDS ARCHITECTS									
product	category	status	number	release	date	date			
OAK CLOUSE HOLDING SECTIONS		CW		1:200 @ A1	27.05.10				
PROPOSED GENERAL ARRANGEMENT			09_222	L(00) 200		A			