




PROPOSED BLOCK PLAN
SCALE 1:500

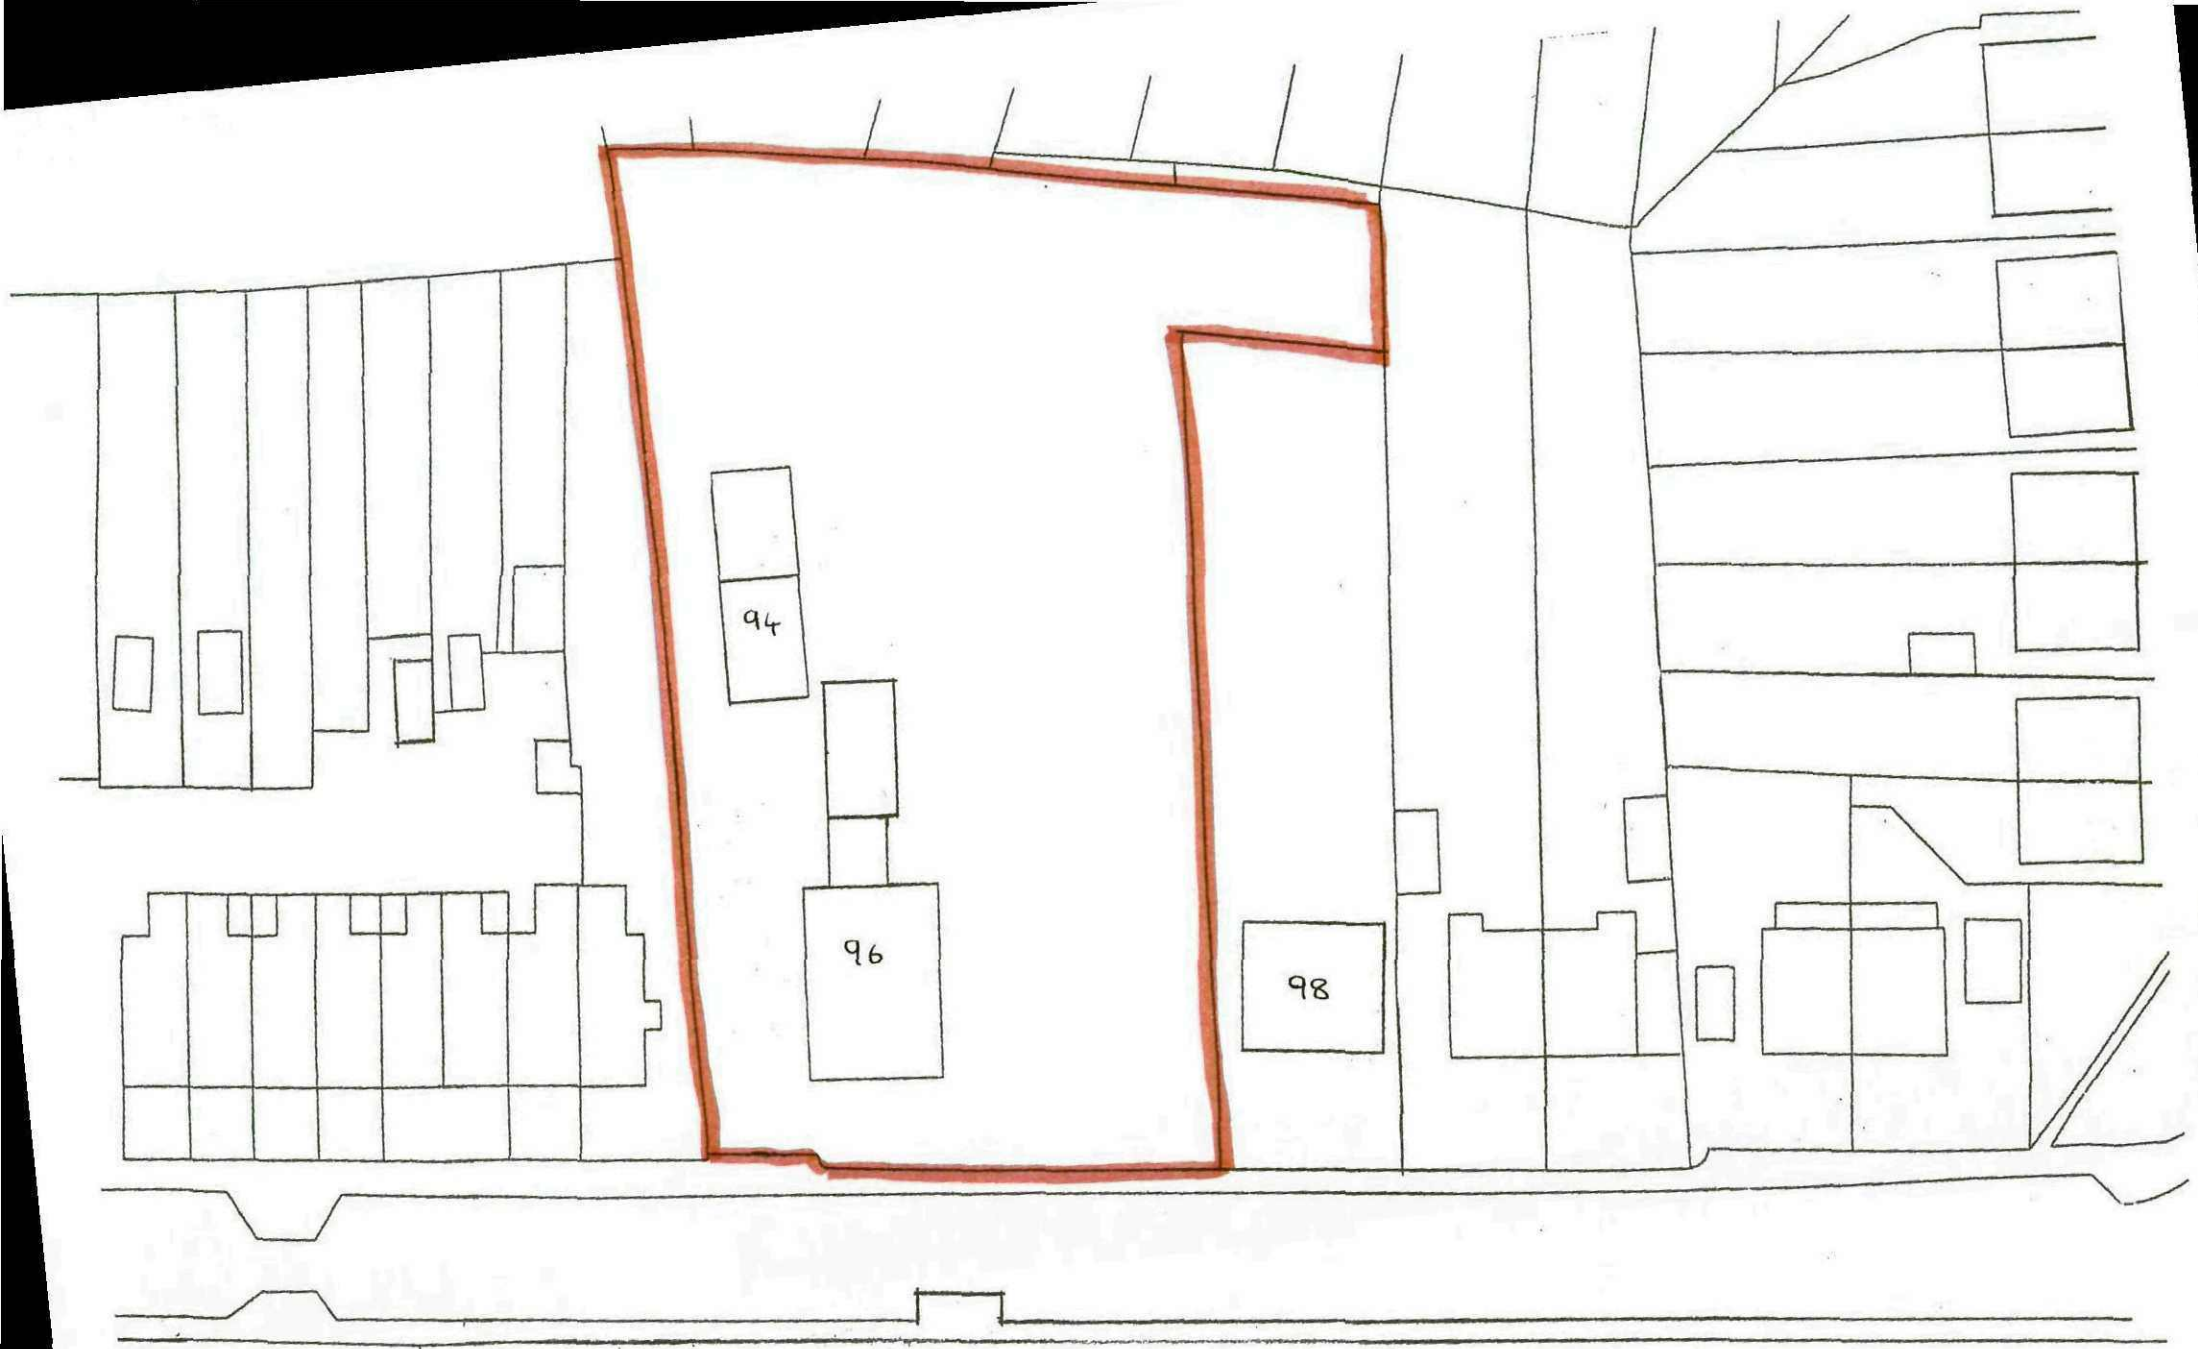

EXISTING BLOCK PLAN
SCALE 1:500

NORTH



LOCATION PLAN SCALE 1:1250