FRONT ELEVATION
AS PROPOSED

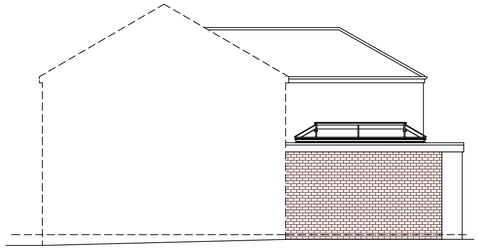

SIDE ELEVATION
AS PROPOSED

REAR ELEVATION
AS PROPOSED

SIDE ELEVATION
AS PROPOSED

FRONT ELEVATION
AS EXISTING

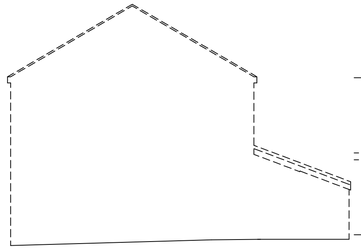

SIDE ELEVATION
AS EXISTING

REAR ELEVATION
AS EXISTING

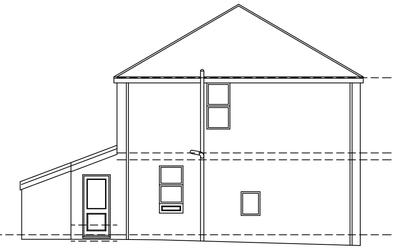

SIDE ELEVATION
AS EXISTING

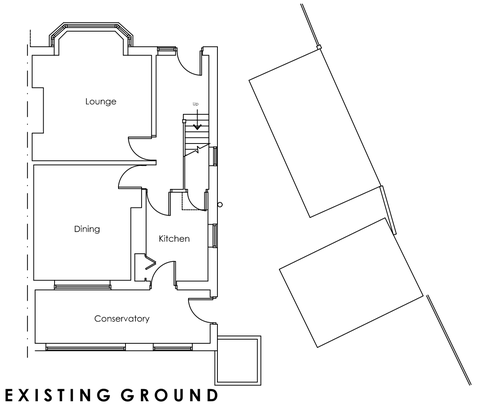

EXISTING GROUND FLOOR PLANS
SCALE 1:100

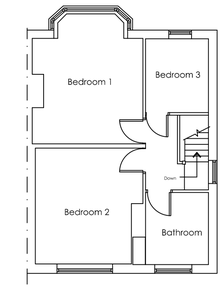

EXISTING FIRST FLOOR PLANS
SCALE 1:100

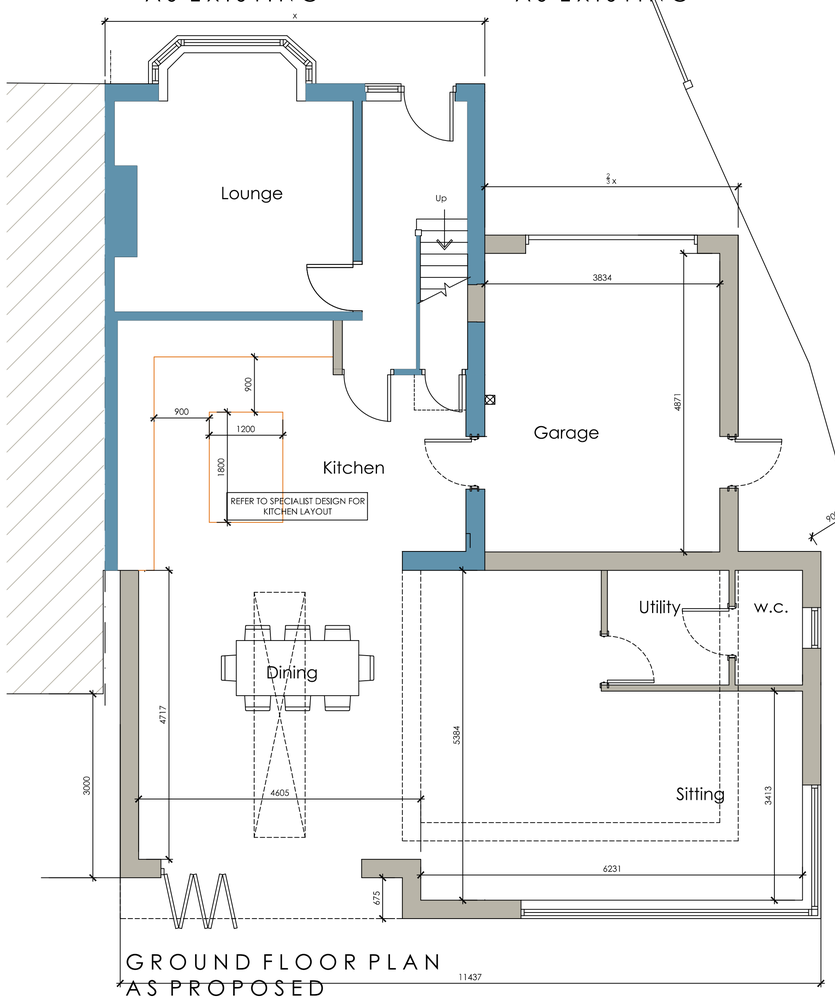

GROUND FLOOR PLAN
AS PROPOSED

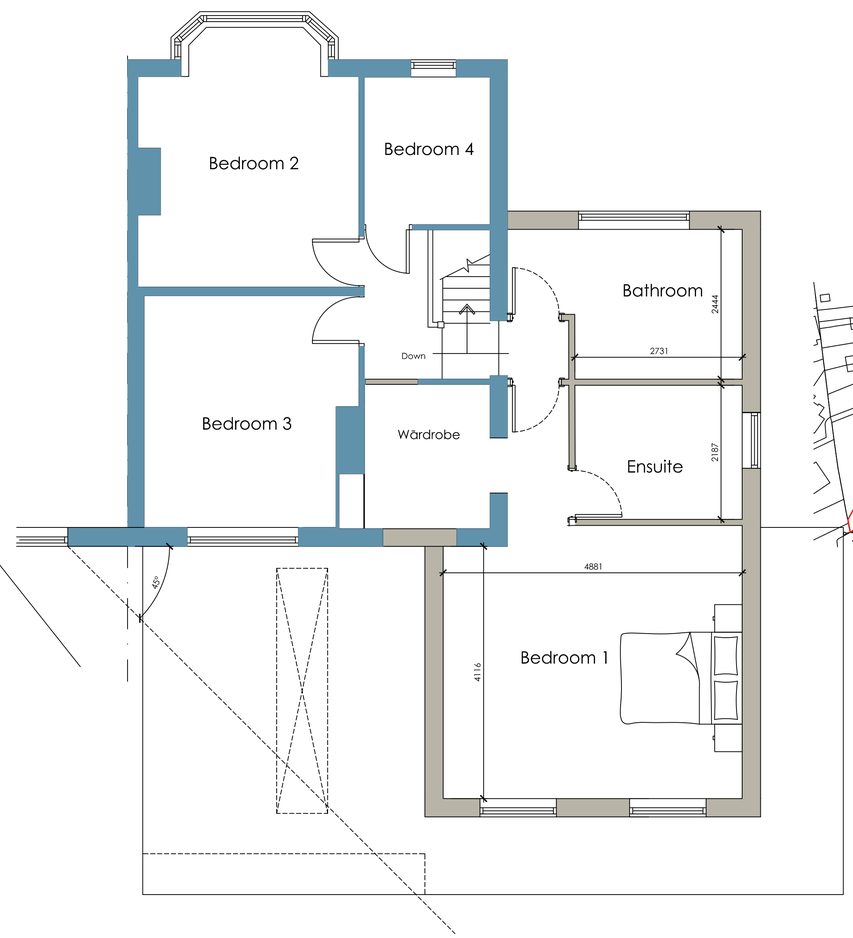

FIRST FLOORPLAN
AS PROPOSED

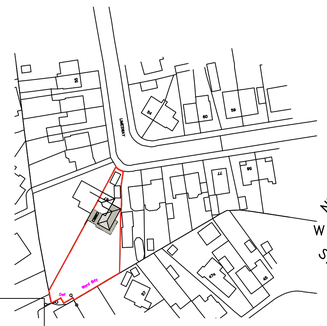

LOCATION PLAN
SCALE 1:1250

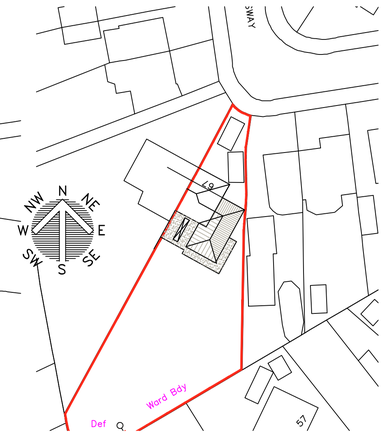

BLOCK PLAN
SCALE 1:500

White Agus Architectural Services

OFFICE ONE,
34 VICTORIA ROAD,
BARNSLEY,
S70 2BU

Phone: 01226 208482
Email: info@whiteagus.co.uk
Web: www.whiteagus.co.uk

Project.	Client.		
EXTENSION AT 67 LIMESWAY, BARNSLEY S75 2NR	MARK DUNLAVEY		
Drawing Title. PLANS AND ELEVATIONS	Date. JUL 2023	Scale. 1:50 & 1:100 @ A1	
	Ref. 23-067	Dwg. No. 01	Rev. C

Date	Suffix	Description	Date	Suffix	Description
17/08/2023	A	REVISED TO CLIENTS REQUIREMENTS			
22/08/2023	B	REVISED TO CLIENTS REQUIREMENTS			
30-11-23	C	GENERAL REVISIONS			