


**KEY**

- Planning Application Boundary
- Boundary of land ownership Windsor Life Assurance Company Ltd.
- 10m High twin arm bracket & 2 150W Son WRTL Arc Lantern
- 8m High twin arm bracket & 2 100W Son WRTL Arc Lantern
- Approximate location of proposed Totem Signs

| Rev. | By | Amendments | Date |
|---|---|---|---|
| A | NL | Land ownership boundary amended. Extent of planting reduced. | 04/11 |
| B | NL | Totem sign locations amended and red line boundary revised. | 06/11 |

BARNSLEY
Metropolitan Borough Council

Project
A61 Wakefield Road/Burton Road
QBC Phase 3


Drawing title
Proposed Accommodation Works
For Wickes

| Scale | Drawn | Checked | Date |
|---|---|---|---|
| 1:500 | KW | | 27/07/10 |

| Drawing No. | File |
|---|---|
| HD/A61.68.3/Wickes/PlanningApp/1/B | A61.68.3 |

D. A. Richardson BSc., M.C.I.O.B., M.I.H.T.,
Assistant Director, Highways, Engineering & Waste Management
PO Box 601, Barnsley,
S70 9FA.
Tel. (01226) 773555 Fax. (01226) 772110

COMPUTER FILE NAME

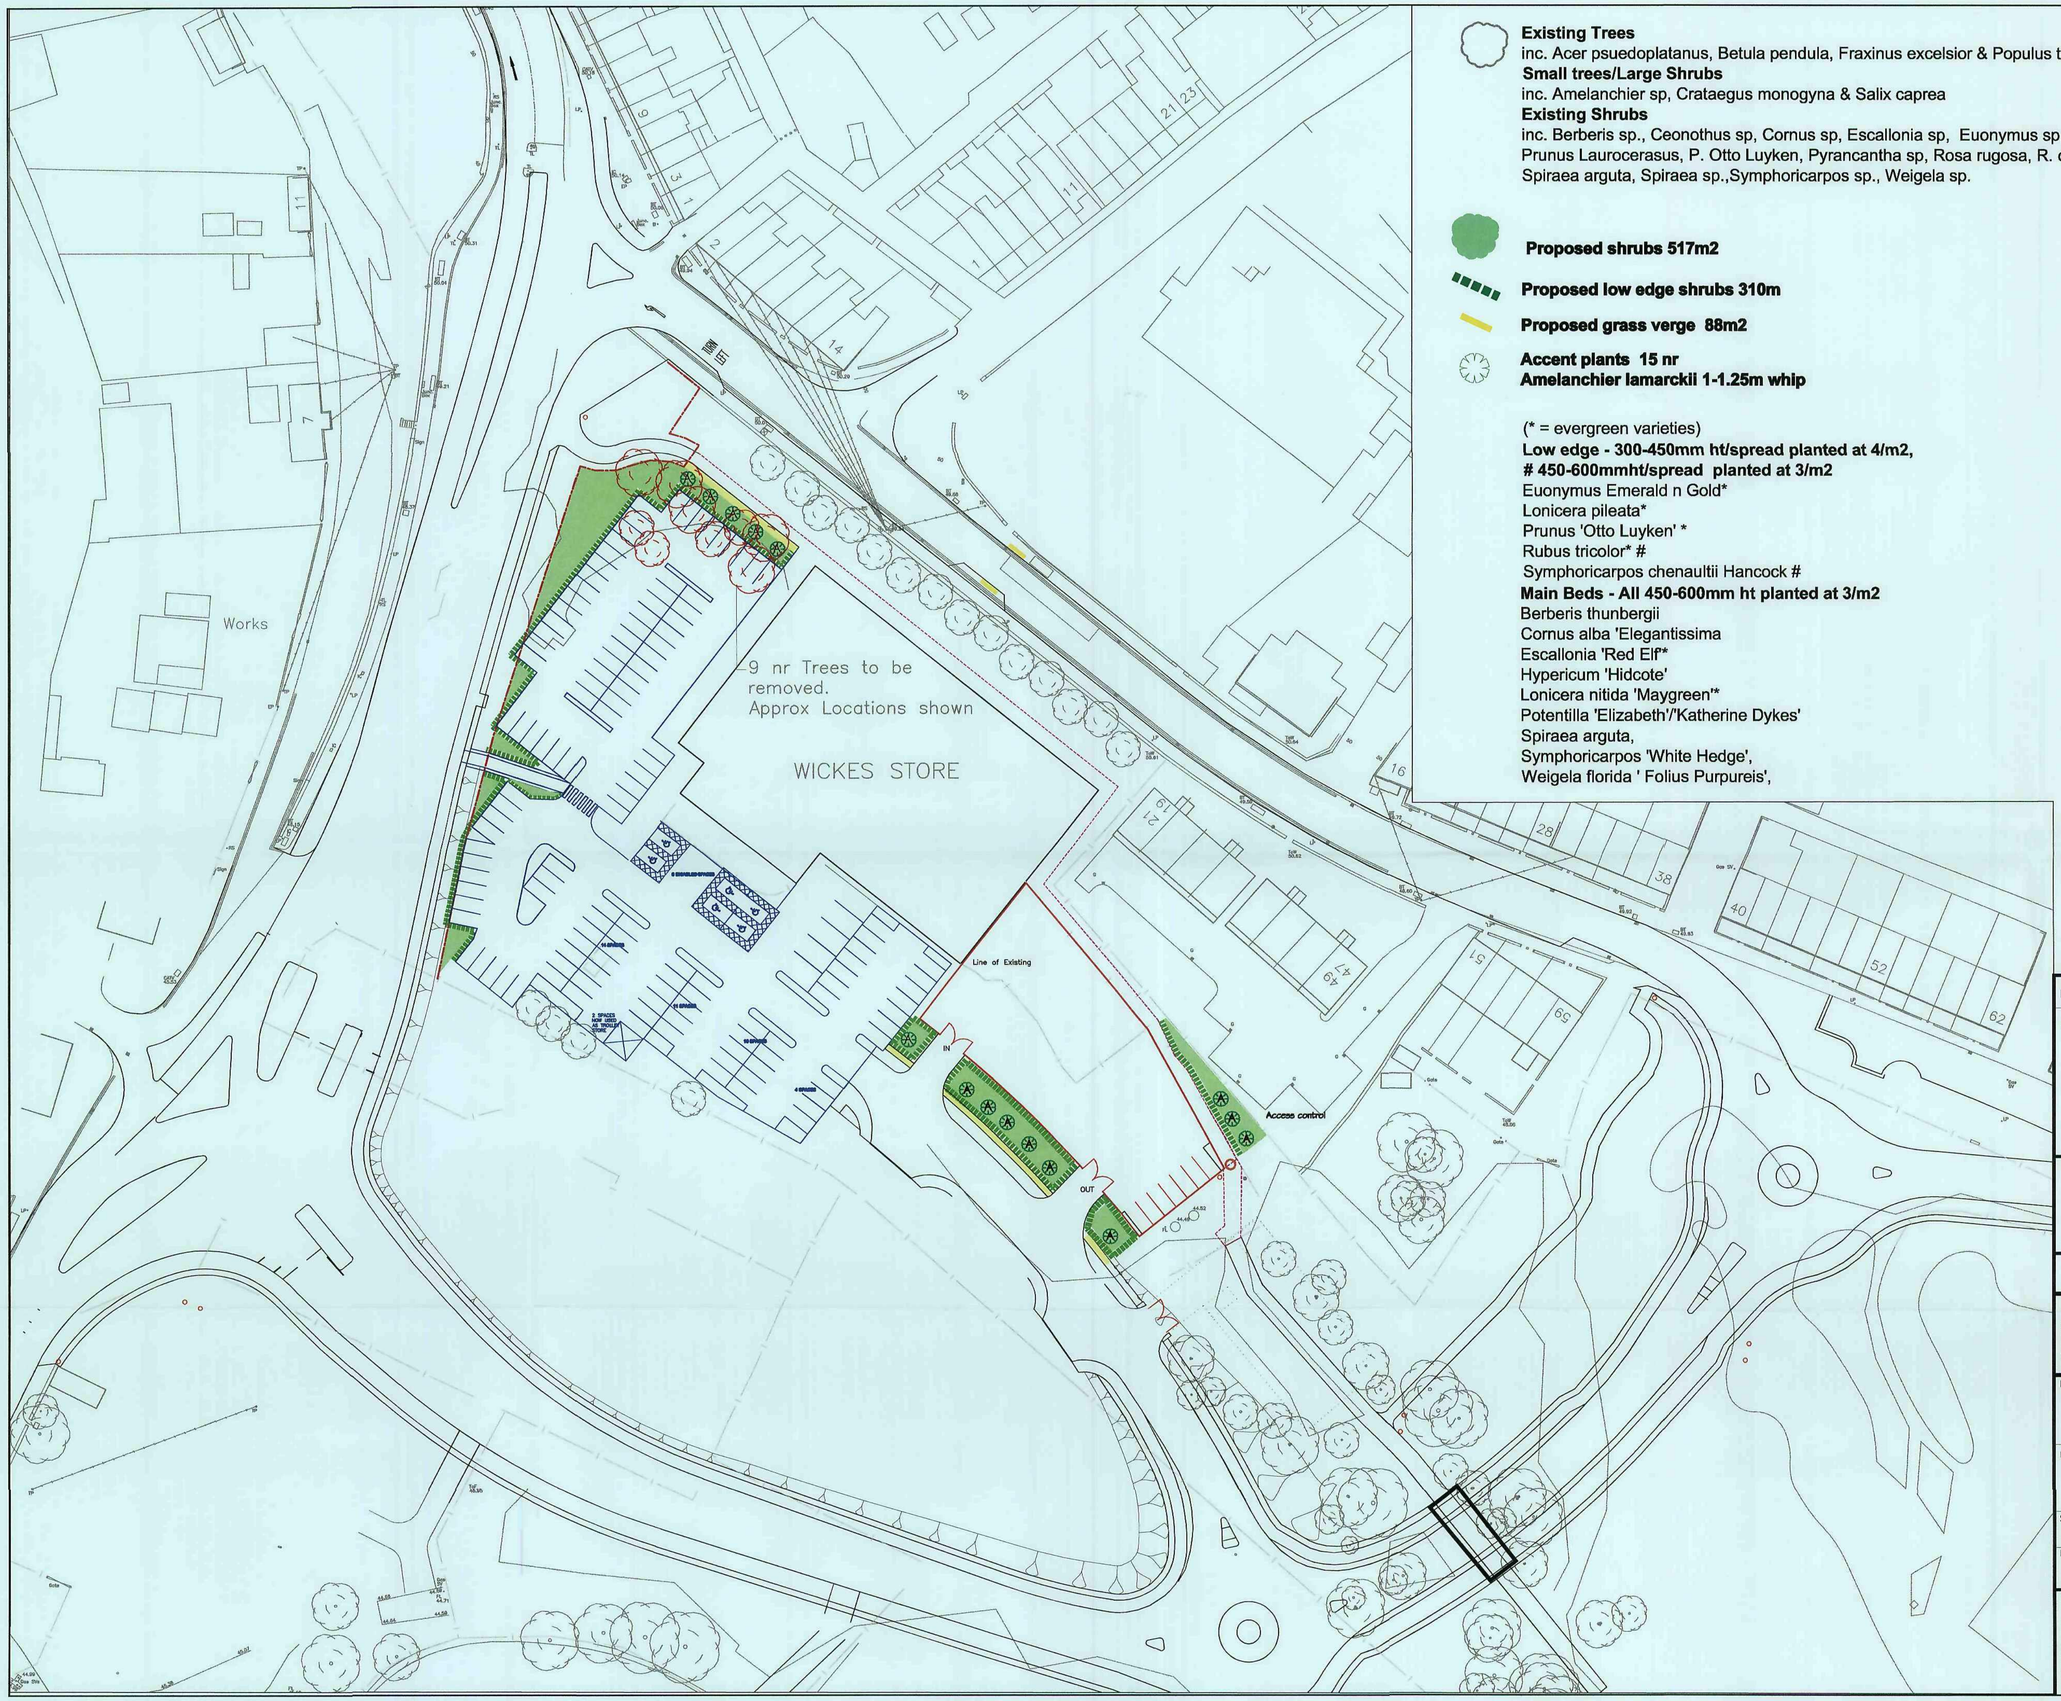


**Existing Trees**
inc. Acer psuedoplatanus, Betula pendula, Fraxinus excelsior & Populus tremula
**Small trees/Large Shrubs**
inc. Amelanchier sp, Crataegus monogyna & Salix caprea
**Existing Shrubs**
inc. Berberis sp., Ceonothus sp, Cornus sp, Escallonia sp, Euonymus sp, Hebe sp., Lonicera pileata, Prunus Laurocerasus, P. Otto Luyken, Pyrancantha sp, Rosa rugosa, R. canina, Santolina sp.,Sambucus sp., Spiraea arguta, Spiraea sp.,Symphoricarpos sp., Weigela sp.

**Proposed shrubs 517m2**

**Proposed low edge shrubs 310m**

**Proposed grass verge 88m2**

**Accent plants 15 nr**
**Amelanchier lamarckii 1-1.25m whip**

(* = evergreen varieties)
**Low edge - 300-450mm ht/spread planted at 4/m2,**
**# 450-600mmht/spread planted at 3/m2**
Euonymus Emerald n Gold*
Lonicera pileata*
Prunus 'Otto Luyken' *
Rubus tricolor* #
Symphoricarpos chenaultii Hancock #
**Main Beds - All 450-600mm ht planted at 3/m2**
Berberis thunbergii
Cornus alba 'Elegantissima
Escallonia 'Red Elf'*
Hypericum 'Hidcote'
Lonicera nitida 'Maygreen'*
Potentilla 'Elizabeth'/'Katherine Dykes'
Spiraea arguta,
Symphoricarpos 'White Hedge',
Weigela florida ' Folius Purpureis',

| Rev. | By | Amendments | Date |
|---|---|---|---|
| A | jsm | Amended planting beds ajacent new ramp | 10.10 |

This map is reproduced from Ordnance Survey material with the permission of Ordnance Survey on behalf of the Controller of Her Majesty's Stationery Office
© CROWN COPYRIGHT
Unauthorised reproduction infringes Crown Copyright and may lead to prosecution or civil proceedings
LICENCE No. LA 100022264
Date of Issue .....

©BMBC

BARNSLEY
Metropolitan Borough Council

Project
**A61 WAKEFIELD RD/BURTON RD**

**QBC PHASE 3**

Drawing title
**Wickes Landscape - Planting Proposals**

| Scale | Drawn | Checked | Date |
|---|---|---|---|
| 1:500 | | | |

Drawing No. **HD/A61.68.3/WICKES/PLANNINGAPP/2** File

LANDSCAPE DESIGN GROUP
Assistant Director Mr.D.Williams,
Neighbourhood Services,
BMBC, Westgate Plaza 1,
PO Box 605, Barnsley. S70 9FF.
Tel. (01226) 770770 Fax. (01226) 772219