NOTES

Levels are based on OS Datum and MET Geo Environmental project number P20-00036

External materials are subject to approval of samples and any condition of planning permission that may apply

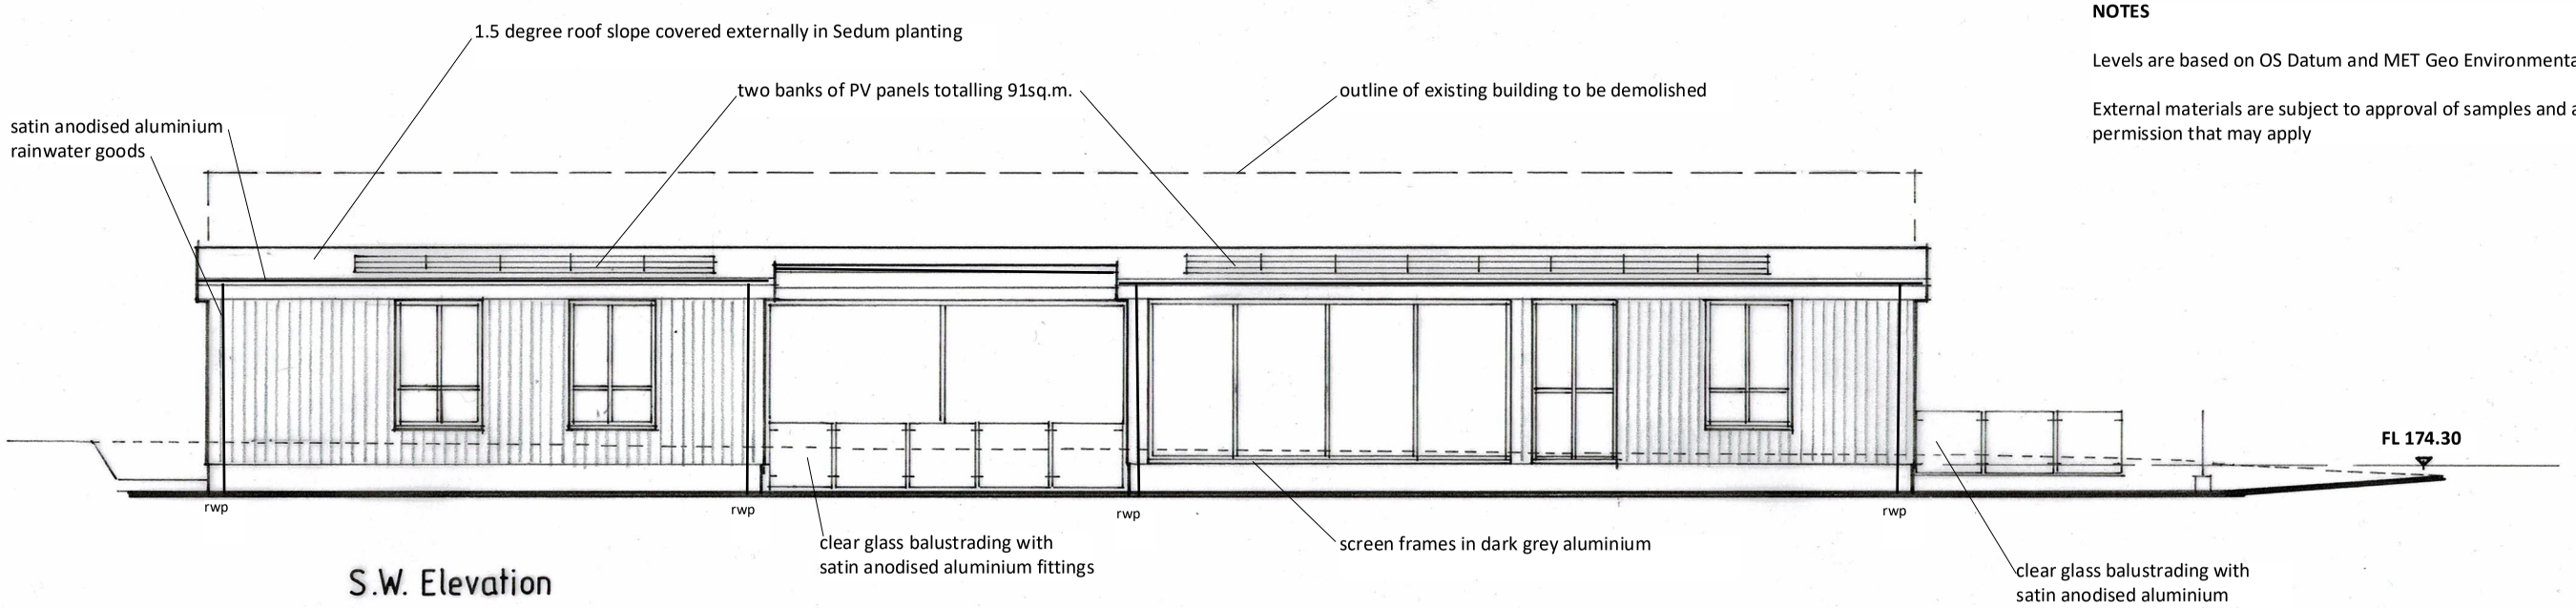

S.W. Elevation

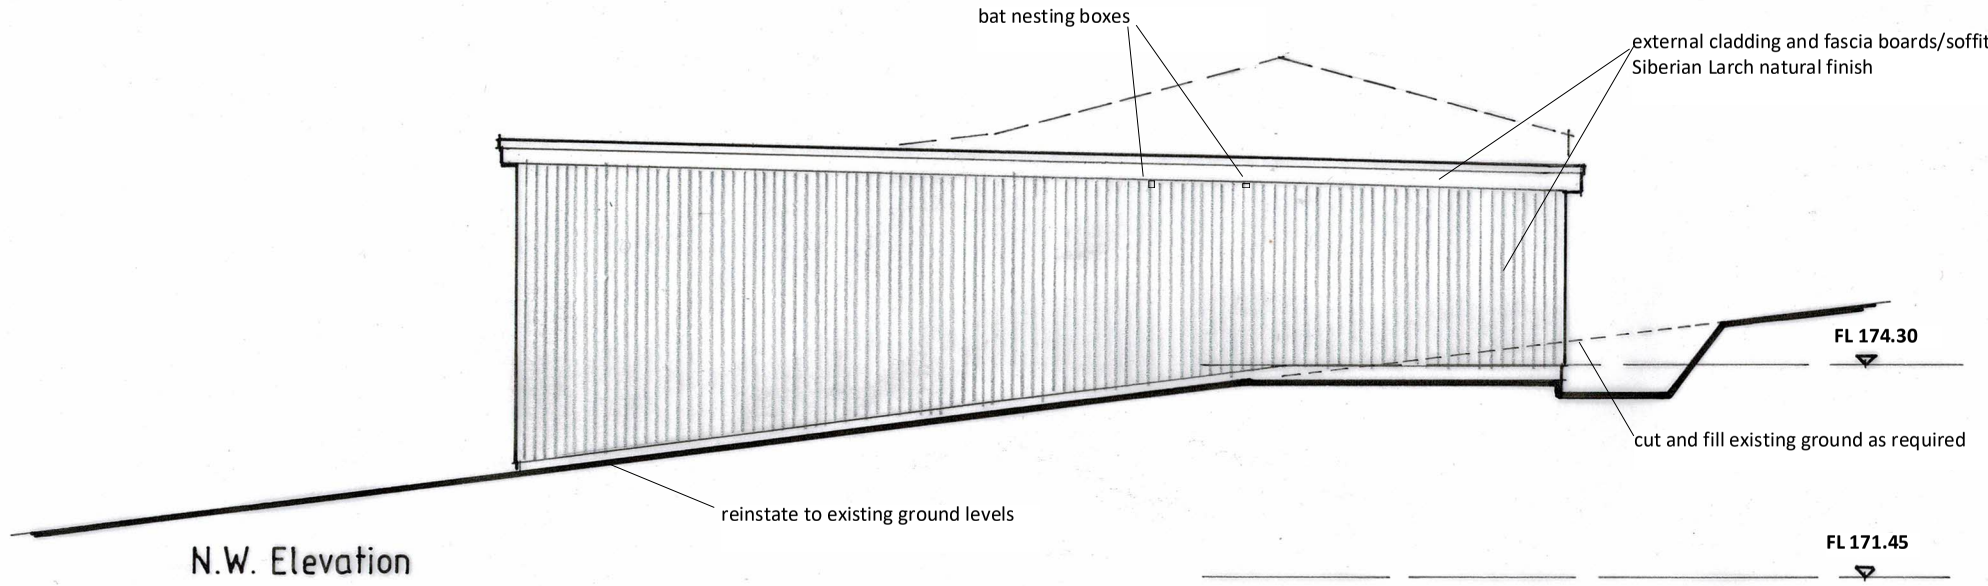

N.W. Elevation

revision	description	date

The contractor shall check all dimensions on site and report discrepancies.
No dimension shall be scaled off this drawing.
© Copyright of this drawing is retained by A L Turner.

client	**R. Logan**	Date 02.20	dwg size A3
project	**Proposed Demolition of Existing Redundant Barn and Erection of Two Storey Dwelling at Mystery Wood Farm, Cooper Lane, Hoylandswain, S36 7JE**	Scale 1:100	drawn ALT
title	**Proposed Building Elevations – sheet 1 of 2**	issue planning	

A L Turner + Associates
1 LORING ROAD, RAVENSCAR, SCARBOROUGH, YO13 0LY
07976 397307
tonyturner829@btinternet.com
www.yorkshirearchitectural.co.uk

drawing no. **2428 : 4** rev.