
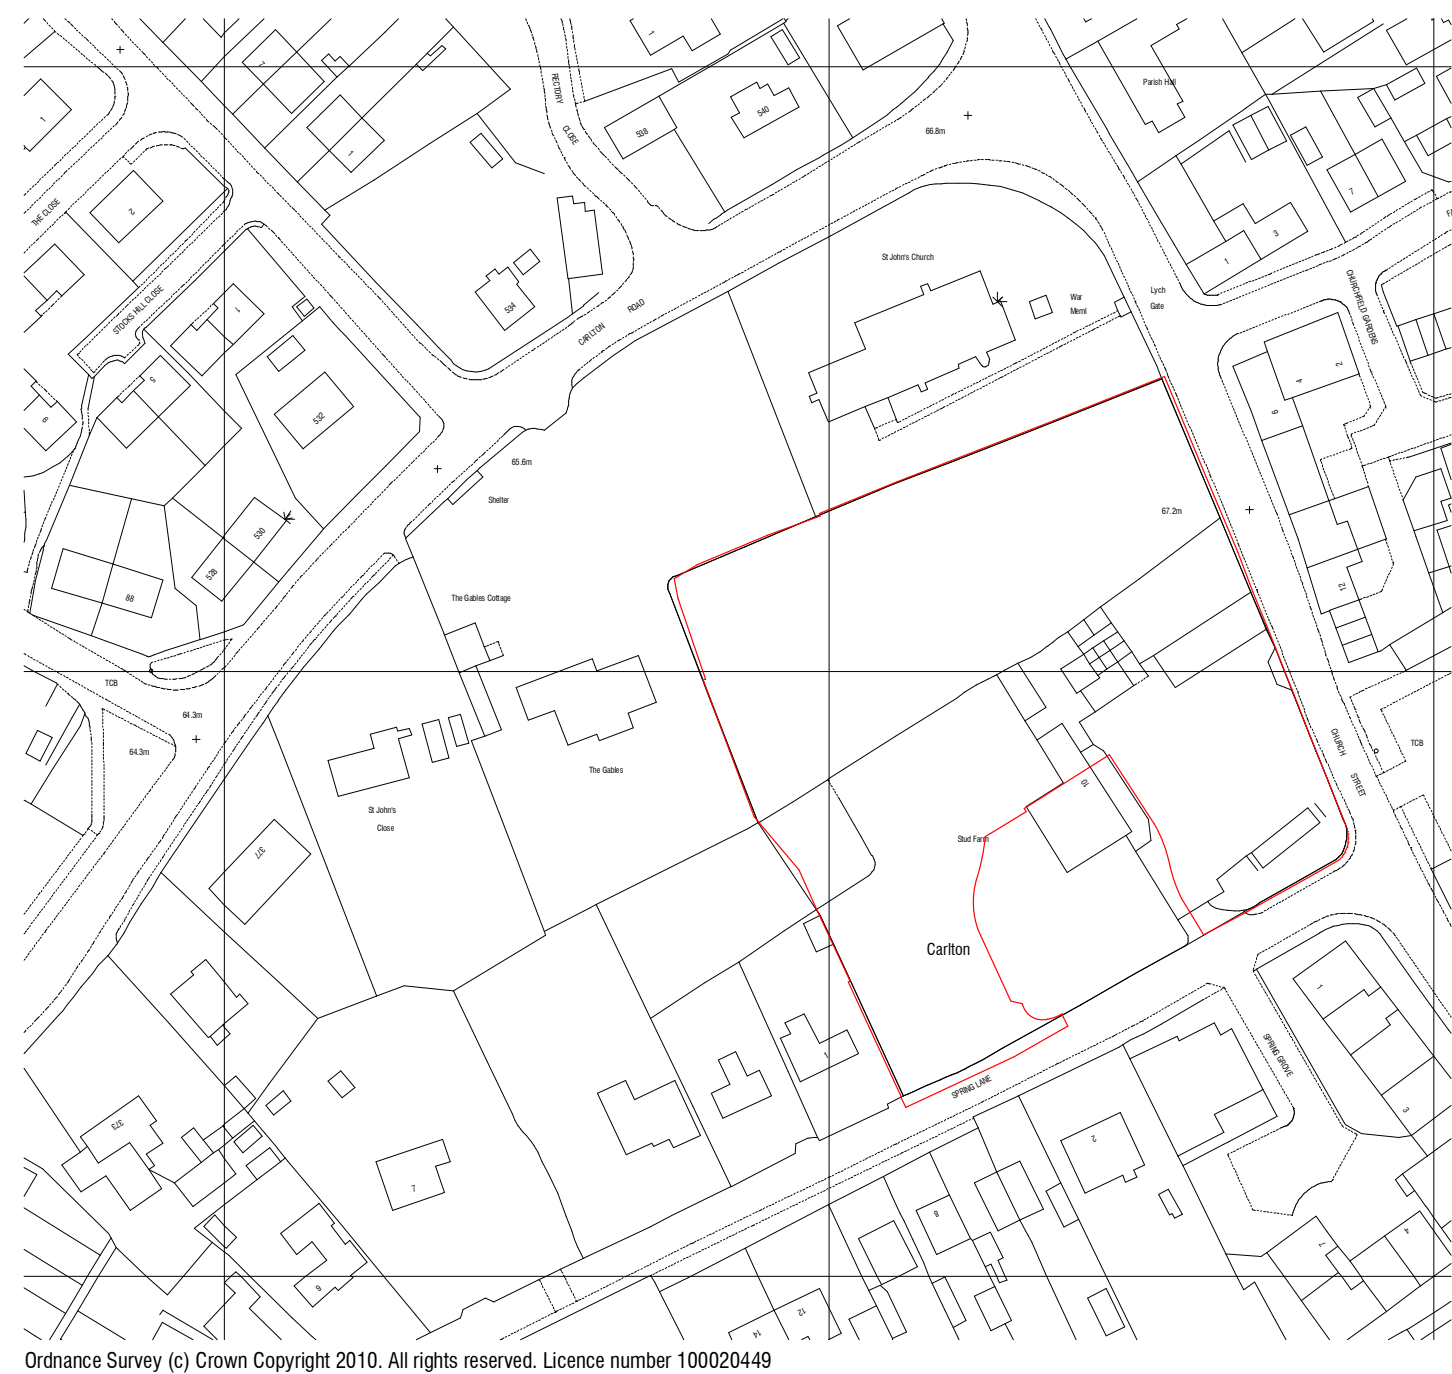


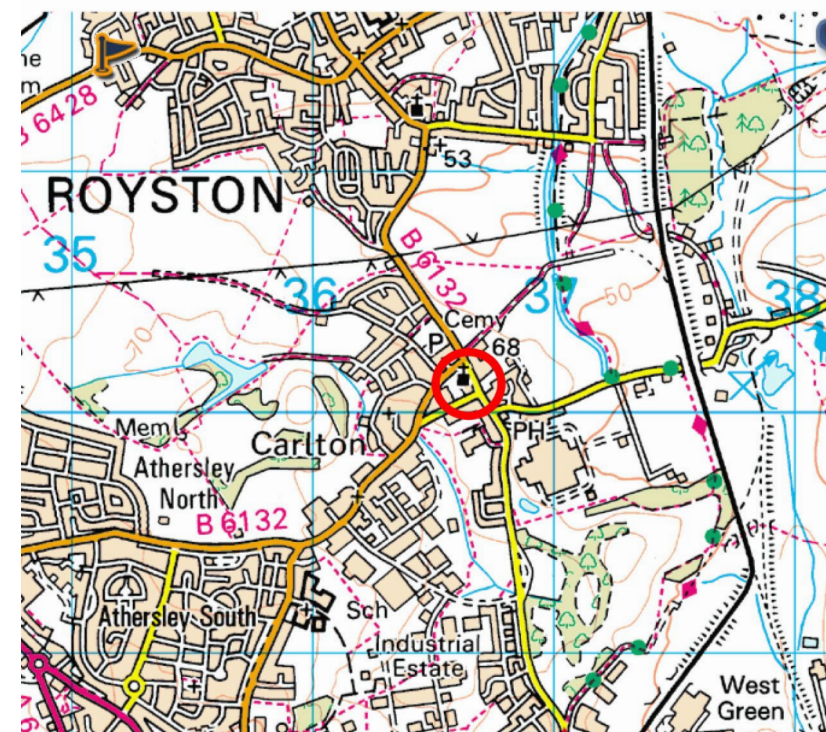

Ordnance Survey (c) Crown Copyright 2010. All rights reserved. Licence number 100020449

TOPOGRAPHICAL AND TREE SURVEY 1:250

Indicative

Scale 1:250

Date: 10/11/2023

DWG: 10/11/2023

This is a reproduction of the original drawing.

PROPOSED DEVELOPMENT
CARLTON STUD FARM
CARLTON
BURNSLEY, SOUTH YORKSHIRE

OS/TOPOGRAPHICAL/TREE SURVEY

ARCHITECTS

Scale. 1:250/1250 AT A1 Drawn.

Date. 24.01.12 Ref. No. 11.002

DWG. No. CSF 01

0 cm	2 cm	4 cm	6 cm
------	------	------	------

This drawing and the copyright is the Architects property and maybe used or reproduced only by agreement. All Dimensions in Millimetres Unless specified otherwise and subject to verification on site.

TOPOGRAPHICAL AND TREE SURVEY 1:250