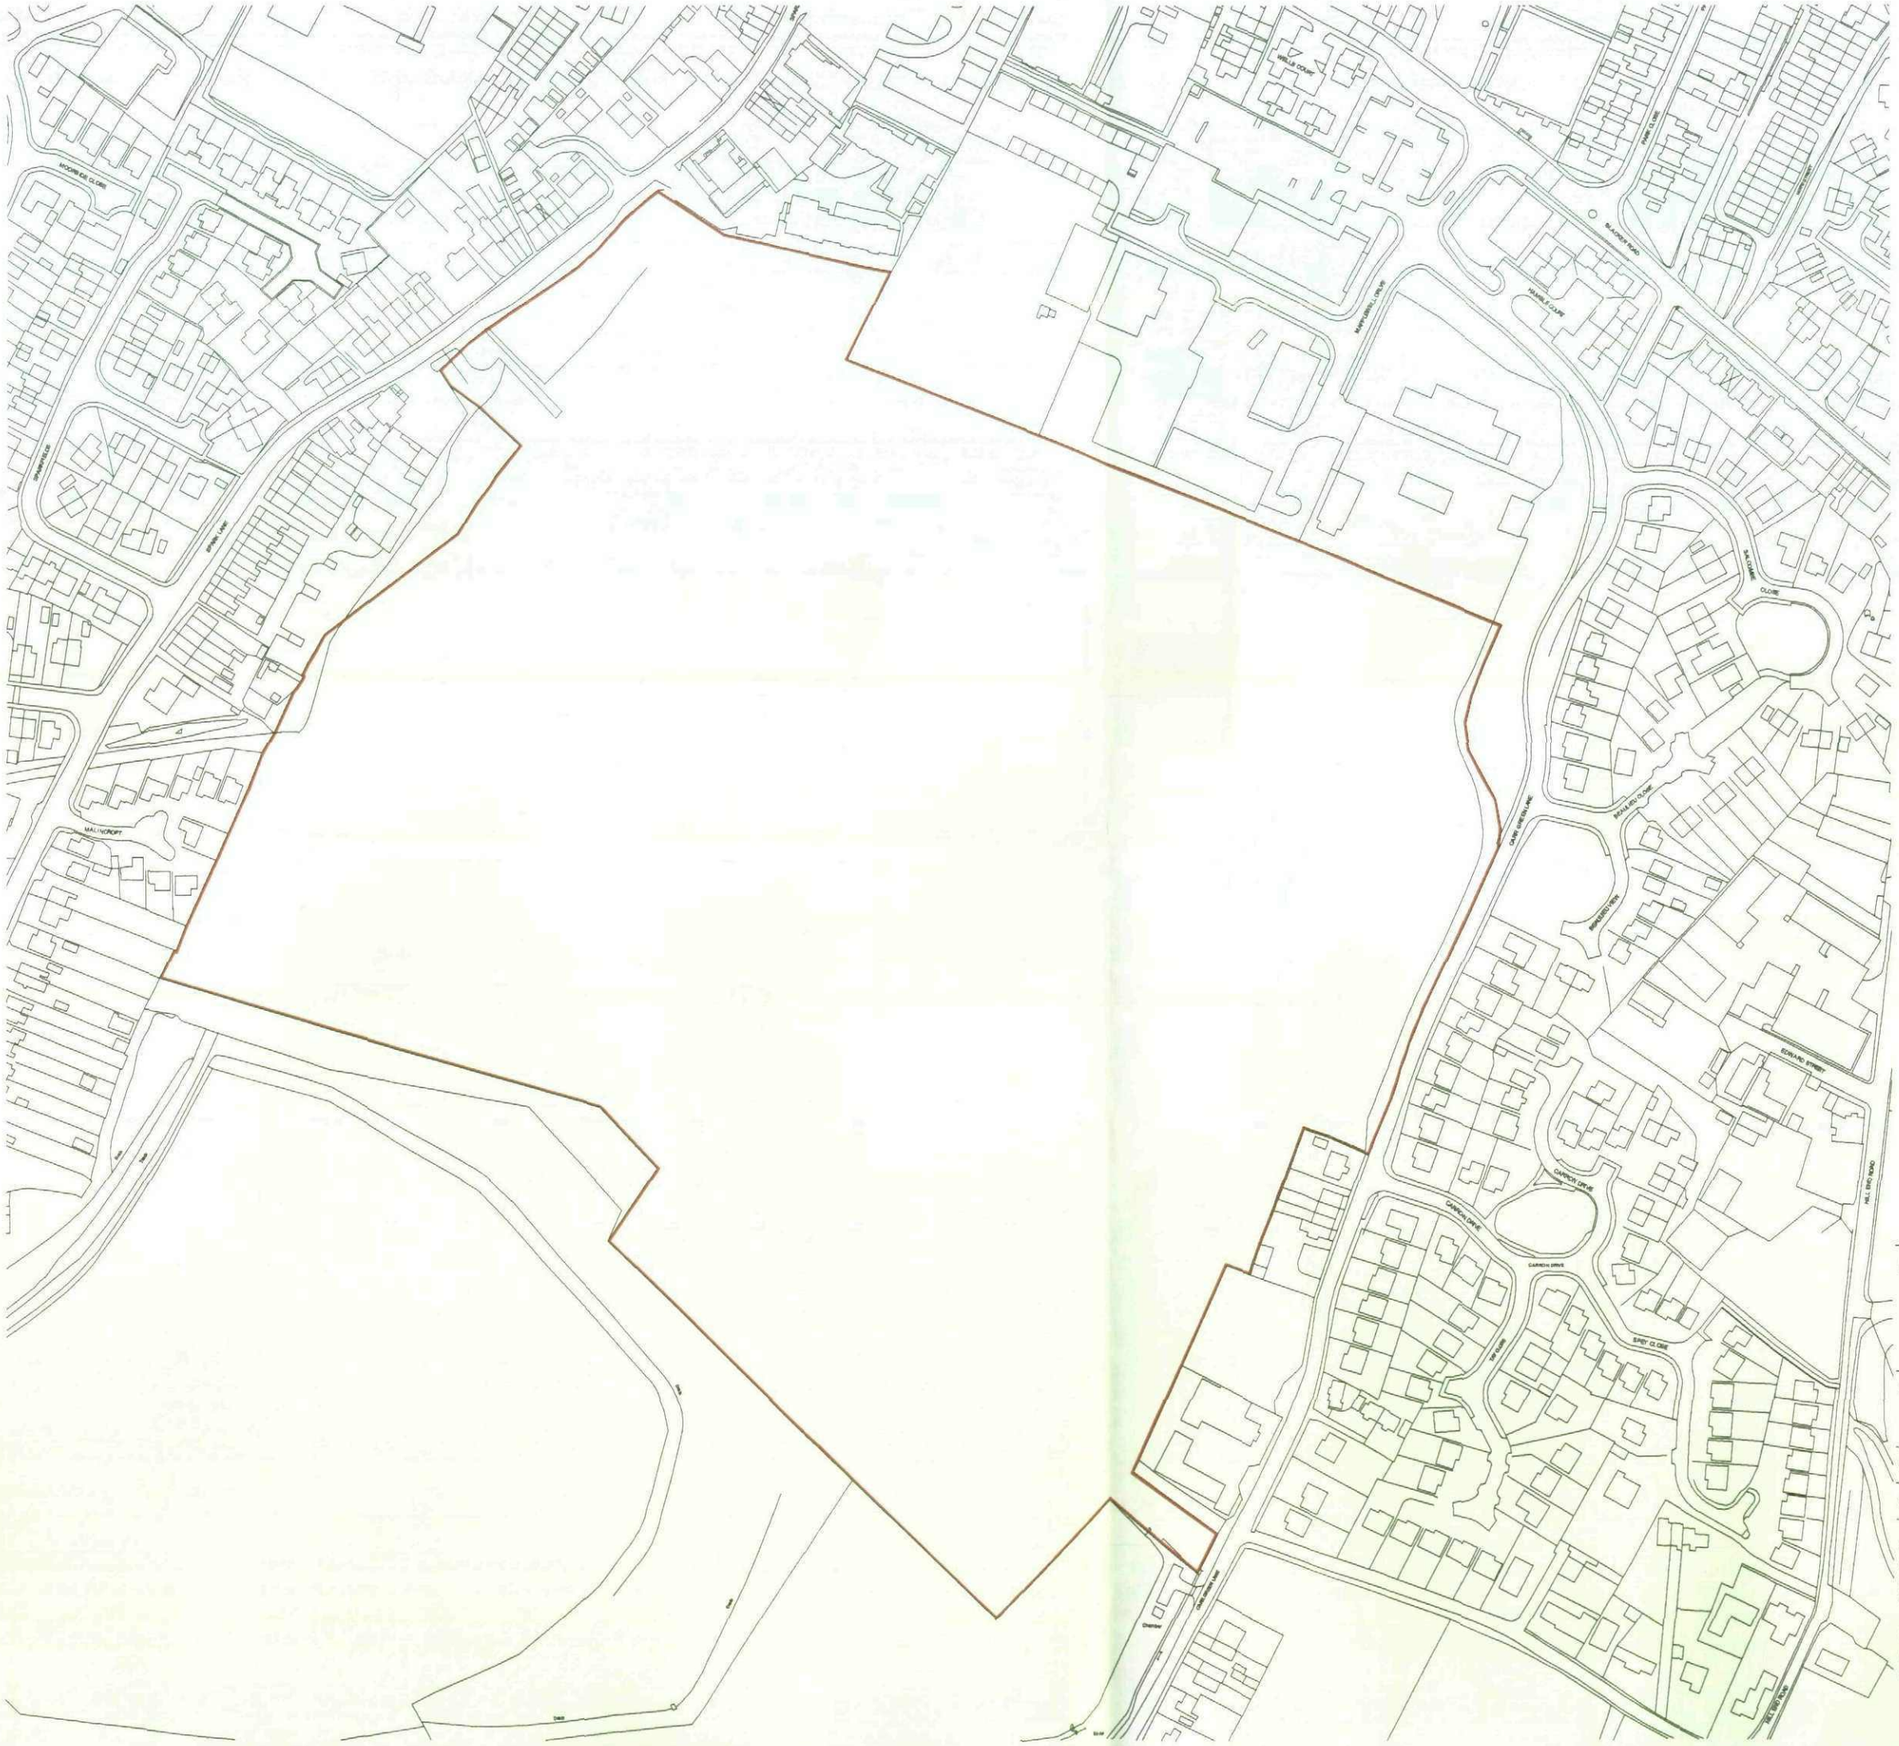


© Crown Copyright 2009. All rights reserved. Licence number 100020449

Harworth Estates
A division of UK COAL PLC

Job
proposed residential development
Former North Gawber Colliery
Mapplewell

Title
Location Plan

Drawn	mpj	Date	Oct 09
Scale	1/2500	Dwg No	09/032-02

MPJ DESIGN ASSOCIATES ltd
6 SHUNTERS DRIFT
BARLBOROUGH
CHESTERFIELD, S43 4WL

tele: 01246 819032
mob: 07841 353141
martynpjones@btinternet.com

mpj DESIGN