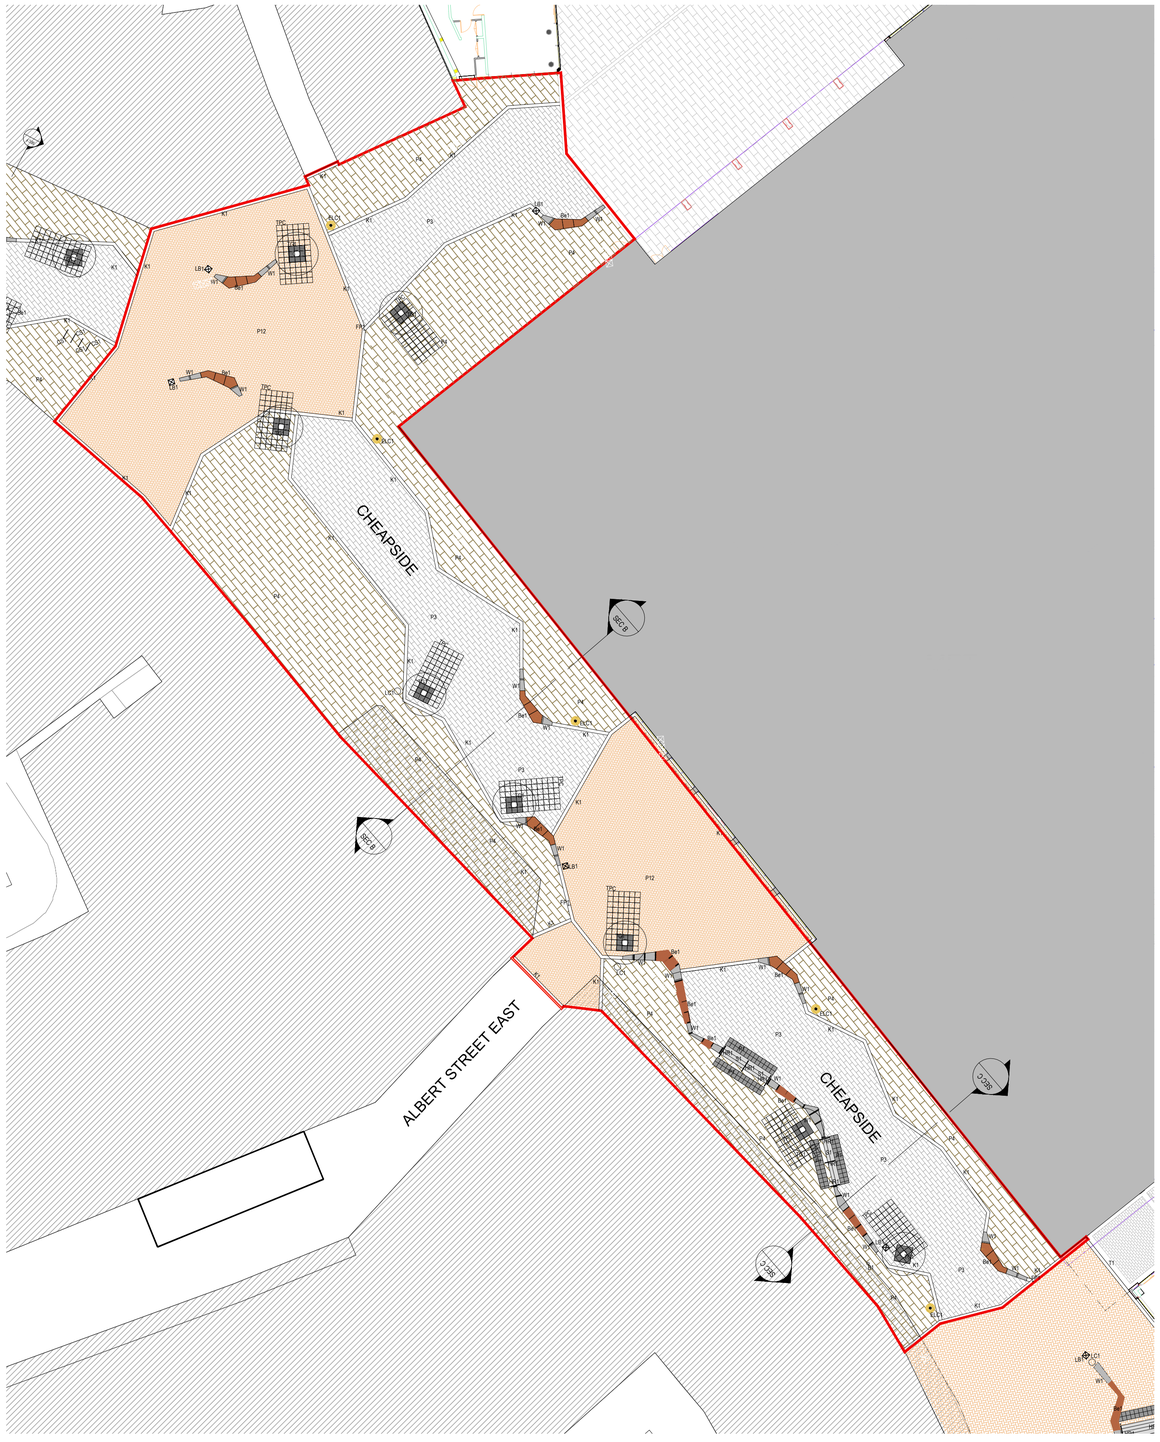

EXISTING HARD SURFACES

- **Existing paving retained:** Market Gate Car Park
  - Marshalls La Linia Grey Flags
- **Existing paving retained:** Peel Square
  - Kellen paving
- **Existing paving retained:** Eldon Street, Market Hill
  - Yorkstone paving
- **Existing paving bands retained:** Eldon Street
  - Natural stone setts
- **Existing tactile paving retained**

EXISTING KERBS

- EK1 **EK1 Kerb Type 1**
- EK2 **EK2 Kerb Type 2**
- EK3 **EK3 Kerb Type 3**
- EK4 **EK4 Kerb Type 4**
- EK5 **EK5 Kerb Type 5**

PROPOSED HARD SURFACES

- P1 **P1 Paving Type 1:** Tactile Hazard Warning Corduroy Flags - *Q25 / 320A*
- P2 **P2 Paving Type 2:** Tactile Blister Flags *Q25 / 320*
- P3 **P3 Paving Type 3:** Natural Coated Concrete Setts *Q25 / 335*
- P4 **P4 Paving Type 4:** Natural Coated Concrete Flags *Q25 / 315*
- P5 **P5 Paving Type 5:** Yorkstone Flags *Q25 / 310*
- P6 **P6 Paving Type 6:** Granite Setts *Q25 / 330*
- P7 **P7 Paving Type 7:** Granite Flags *Q25 / 310A*
- P8 **P8 Paving Type 8:** Cambrian Sandstone Flags *Q25 / 310B*
- P9 **P9 Paving Type 9:** Granite Flags to base of Weir Feature *- see detail drawing BBTC-IBI-N1-L-G700-DT-00-26 and NBS Q25 / 310G*
- P10 **P10 Paving Type 10:** Granite textured flags to base of Water Rill 1 *- see detail drawing BBTC-IBI-N1-L-G700-DT-00-27 and NBS Q25 / 310I*
- P11 **P11 Paving Type 11:** Granite Flags to sides and base of Water Rills *Q25 / 310C*
- P12 **P12 Paving Type 12:** Natural Coated Concrete Flags *Q25 / 315A*
- P13 **P13 Paving Type 13:** Hot Rolled Asphalt with Chippings *Q22 / 140 & to engineers details*
- P14 **P14 Paving Type 14:** Fan Pattern Granite setts *Q25 / 330A*
- P15 **P15 Paving Type 15:** Parking Layby - To match existing - Yorkstone setts *Q25 / 330B*
- P16 **P16 Paving Type 16:** Vehicular Grade Asphalt *Q22 / 110 & to engineers details*
- P17 **P17 Paving Type 17:** Yorkstone Setts *- Q25 / 310E*
- P18 **P18 Paving Type 18:** Stepping Stones *- see detail drawing BBTC-IBI-N1-L-G700-DT-00-25 and Q25 / 310F*
- P19 **P19 Paving Type 19:** Natural Coated Concrete Flags *To match existing - Two colours of grey PCC flags Q25 / 315B*
- P20 **P20 Paving Type 20:** Granite Slabs *- Q25 / 310H*
- P21 **P21 Paving Type 21:** Stainless Steel Corduroy Hazard Warning Strips *- N91 / 330*

PROPOSED WALLS

- W1 **W1 Wall Type 1: Solid Granite** Seating Walls *- Q50 / 220A*
- W2 **W2 Wall Type 2:** Clad Granite Walls *- Height Varies, Grey Colour, Cropped Finish F10 / 110A*
- W3 **W3 Wall Type 3:** Low Brick wall with concrete coping *- Buff brick Colour, Coping to match white concrete on buildings F22 / 110*
- GBA **GBA Balustrade:** Glass Balustrade *- 900mm (fixed to W2 & W3 Wall) - L37 / 160*
- F1 **F1 Fence Type 1:** *Metal Profile clad Fencing - 2100mm high fence to match bridge stair enclosure*
- F2 **F2 Fence Type 2:** *Decorative Metal Screen - 2100mm high fence to match market stalls*
- F3 **F3 Fence Type 3:** *Metal Profile clad Fencing - 2100mm high fence to match bridge stair enclosure*

PROPOSED KERBS & EDGES

- B1 **S1 Step Type 1:** Solid Granite Steps *Q25 / 310D*
- K1 **K1 Kerb Type 1:** 300mm wide Flush Granite Kerb *Q10 / 120*
- K2 **K2 Kerb Type 2:** 300mm wide, 125mm Upstand Granite Kerb *Q10 / 120A*
- K3 **K3 Kerb Type 3:** 300mm wide, 150mm Upstand Granite Kerb *Q10 / 120B*
- K4 **K4 Kerb Type 4:** 300mm wide, 50mm Upstand Granite Kerb *Q10 / 120C*
- K5 **K5 Kerb Type 5:** 350mm wide, Flush Yorkstone trim *Q10 / 120D*
- K6 **K6 Kerb Type 6:** 125mm wide, 125mm upstand Concrete kerb *Q10 / 110 Half battered* to match existing.
- T1 **T1 Trim Type 1:** *500mm wide Flush Granite Trim Q10 / 120E*
- DK **DK Kerb:** *125mm wide, Concrete drop kerb [Right and Left hand sided] Q10 / 110*
- DK-l / DK-ls **DK Kerb:** *300mm wide, 100mm high - 6mm high, Concrete drop kerb [Left hand sid Q10 / 120B*
- DK-2r / DK-2 **DK Kerb:** *300mm wide, 100mm high - 6mm high, Concrete drop kerb [Right hand si Q10 / 120B*
- K7 **K7 Kerb Type 7:** 300mm wide, Flush Granite Kerb, 6mm Upstand *Q10 / 120L*
- K8 **K8 Kerb Type 8:** 300mm wide, Flush Granite Kerb, 25mm Upstand *Q10 / 120M*
- K9 **K7 Kerb Type 7:** 125mm wide, flush Concrete kerb *Q10 / 110 Half battered* to match existing.
- PK **Pin Kerb:** *50mm wide PCC Pin Kerb laid flush with adjacent hard standing Q10 / 110A*
- T2 **T2 Trim Type 2:** Double row of Granite setts *Q10 / 120F*
- T3 **T3 Trim Type 3:** Single row of Granite setts *Q10 / 120G*
- T4 **T4 Trim Type 4:** 320mm wide Flush Yorkstone Trim *Q10 / 120H*
- T5 **T5 Trim Type 5:** 425mm wide Flush Yorkstone Trim *Q10 / 120K*
- E1 **E1 Edging Type 1:** Lawn Steel Edging *Q10 / 200*

SOFT SURFACES

- G1 **G1 Grass Type 1** *Artificial: Q26 / 350A*
- PL1 **PL1 Planting Type 1 - See Planting Plan**: *Q31 + Q28*

TREES

- **Proposed Tree**: *Q31 + Q28*
- TPC **TPC - Tree pit Cells:** Indicative position only. See Detail DT_00_03 for further tree pit detail information.

STREET FURNITURE

- TG1 **TG1 Tree Grille & Guard Type 1:** *- Q50 / 262+260*
- HR1 **HR1 Handrail Type 1** *- L37 / 150*
- Be1 **Be1 Bench Type 1** *- Q50 / 220A*
- Be2a **Be2a Bench Type 2a** *Timber bench - Concave - Q50 / 220B*
- Be2b **Be2b Bench Type 2b** *Timber bench - Convex - Q50 / 220B*
- Se1 **Se1 Seat Type 1** *Timber & Steel Seat: Q50 / 225A*
- Se2 **Se2 Seat Type 2** *Timber & Steel Seat: Q50 / 225B*
- RPL1 **RPL1 Raised Planter Type 1** *Steel Raised Planter with Artificial Plants: Q50 / 225C*
- LB1 **LB1 Litter Bin Type 1** *Q50 / 240A*
- LB2 **LB2 Litter Bin Type 2** *Q50 / 240B*
- B1 **B1 Bollard Type 1** *Fixed Bollard: Q50 / 190*
- B2 **B2 Bollard Type 2** *Removable Bollard: Q50 / 196A*
- CS1 **CS1 Cycle Stand Type 1** *Cycle Stand: Q50 / 210A*
- FP1 **FP1 Finger Post Sign** *Q50 / 320A (clause detail TBC)*
- **Outdoor Dining Furniture - Indicative only**
- Phone Booth **Existing Phone Booth re-positioned** *- Indicative position only. Final details TBC on-site*
- Phone Stand **Existing Phone Stand re-positioned** *- Indicative position only. Final details TBC on-site*
- CCTV **Existing CCTV position to be retained** *- Position to be confirmed by contractor on-site*
- **In-ground studs** *- To demarcate extent of Highway. [TBC]*
- **Existing Pay & Display Machine to be retained**
  Pay & Display
- **Existing Bench position to be retained**
  Bench
- **Existing Bin position to be retained** *- New positions to be confirmed by client if necessary*
  Bin
- **Existing Grit Bin position to be retained**
  Grit
- **Existing Timber Bollard position to be removed off-site** *- to be re-used at client's discretion*
  B3
- **Existing Guard Rail to be retained**
  EGR
- **GU1 Guard Rail Type 1 - to match existing** *- Q41 / 130*
  GU1
- **Existing Sign to be retained** *- Positions to be re-positioned as necessary. To be confirmed by contractor on-site.*
  S

LIGHTING

- LC1 **LC1 - Lighting Column 1** *- V91 / 3456A and Lighting Engineers Details*
- ELC1 **ELC1 - Existing Lighting Column 1** *- lighting columns repositioned as necessary. Final details [location / height TBC. - see Lighting Engineers Details*

Notes:
- This drawing is copyright.
- Do not scale dimensions from this drawing.
- This drawing is to be read in conjunction with all other relevant drawings.
- All discrepancies on this drawing are to be reported to the architect.
- Do not modify any element of this drawing.
- Use drawing only for purpose(s) issued.

North Sign / Key Plan

The following external model files are included within this drawing:

Rev	Date	Revision Notes	DR	Rv
H	27/11/18	K1 kerb added to end of Burlington Arcade. Tree omitted from May Day Green.	DW	RW
G	21/09/18	Paving amended to corner of MET Centre on Cheapside / MDG Junction	DMa	DW
F	30/07/18	Minor updates to legend and trim lines to bottom of Albert Street East	DMa	DW
E	05/07/18	Minor updates to legend and trim lines to MDG. MDG tree section updated to suit. Low wall and balustrade omitted. Lighting positions updated. Bin positions updated.	DW	DM
D	04/06/18	Minor updates to legend. Armrest to seat at northern end of retaining wall extended across full width of seat	DW	DM
C	11/05/18	Issued for Construction. Minor amends to layout. Minor amendments to kerb line on May Day Green. Phone and CCTV furniture positions shown.	DW	DM
B	01/05/18	Issued for Tender. Retaining wall layout at eastern end of Cheapside amended.	DW	DM
A	04/04/18	- preliminary issue for costing	DM	BR

Client / Contractor

IBI Intelligence Buildings Infrastructure www.ibigroup.com

Project
BETTER BARNSLEY TOWN CENTRE

Drawing Title
PUBLIC REALM
GENERAL ARRANGEMENT PLAN
- PHASE 1 CONSTRUCTION AREA

Job Number	Drawing Originated Date	PAS 1192 Status Code
51184	16/03/2018	-
Scale@A3	**Purpose**	
1:200	CONSTRUCTION	

Drawing Number	Revision
BBTC_IBI_N3_L_G700_PL_00_05	H