


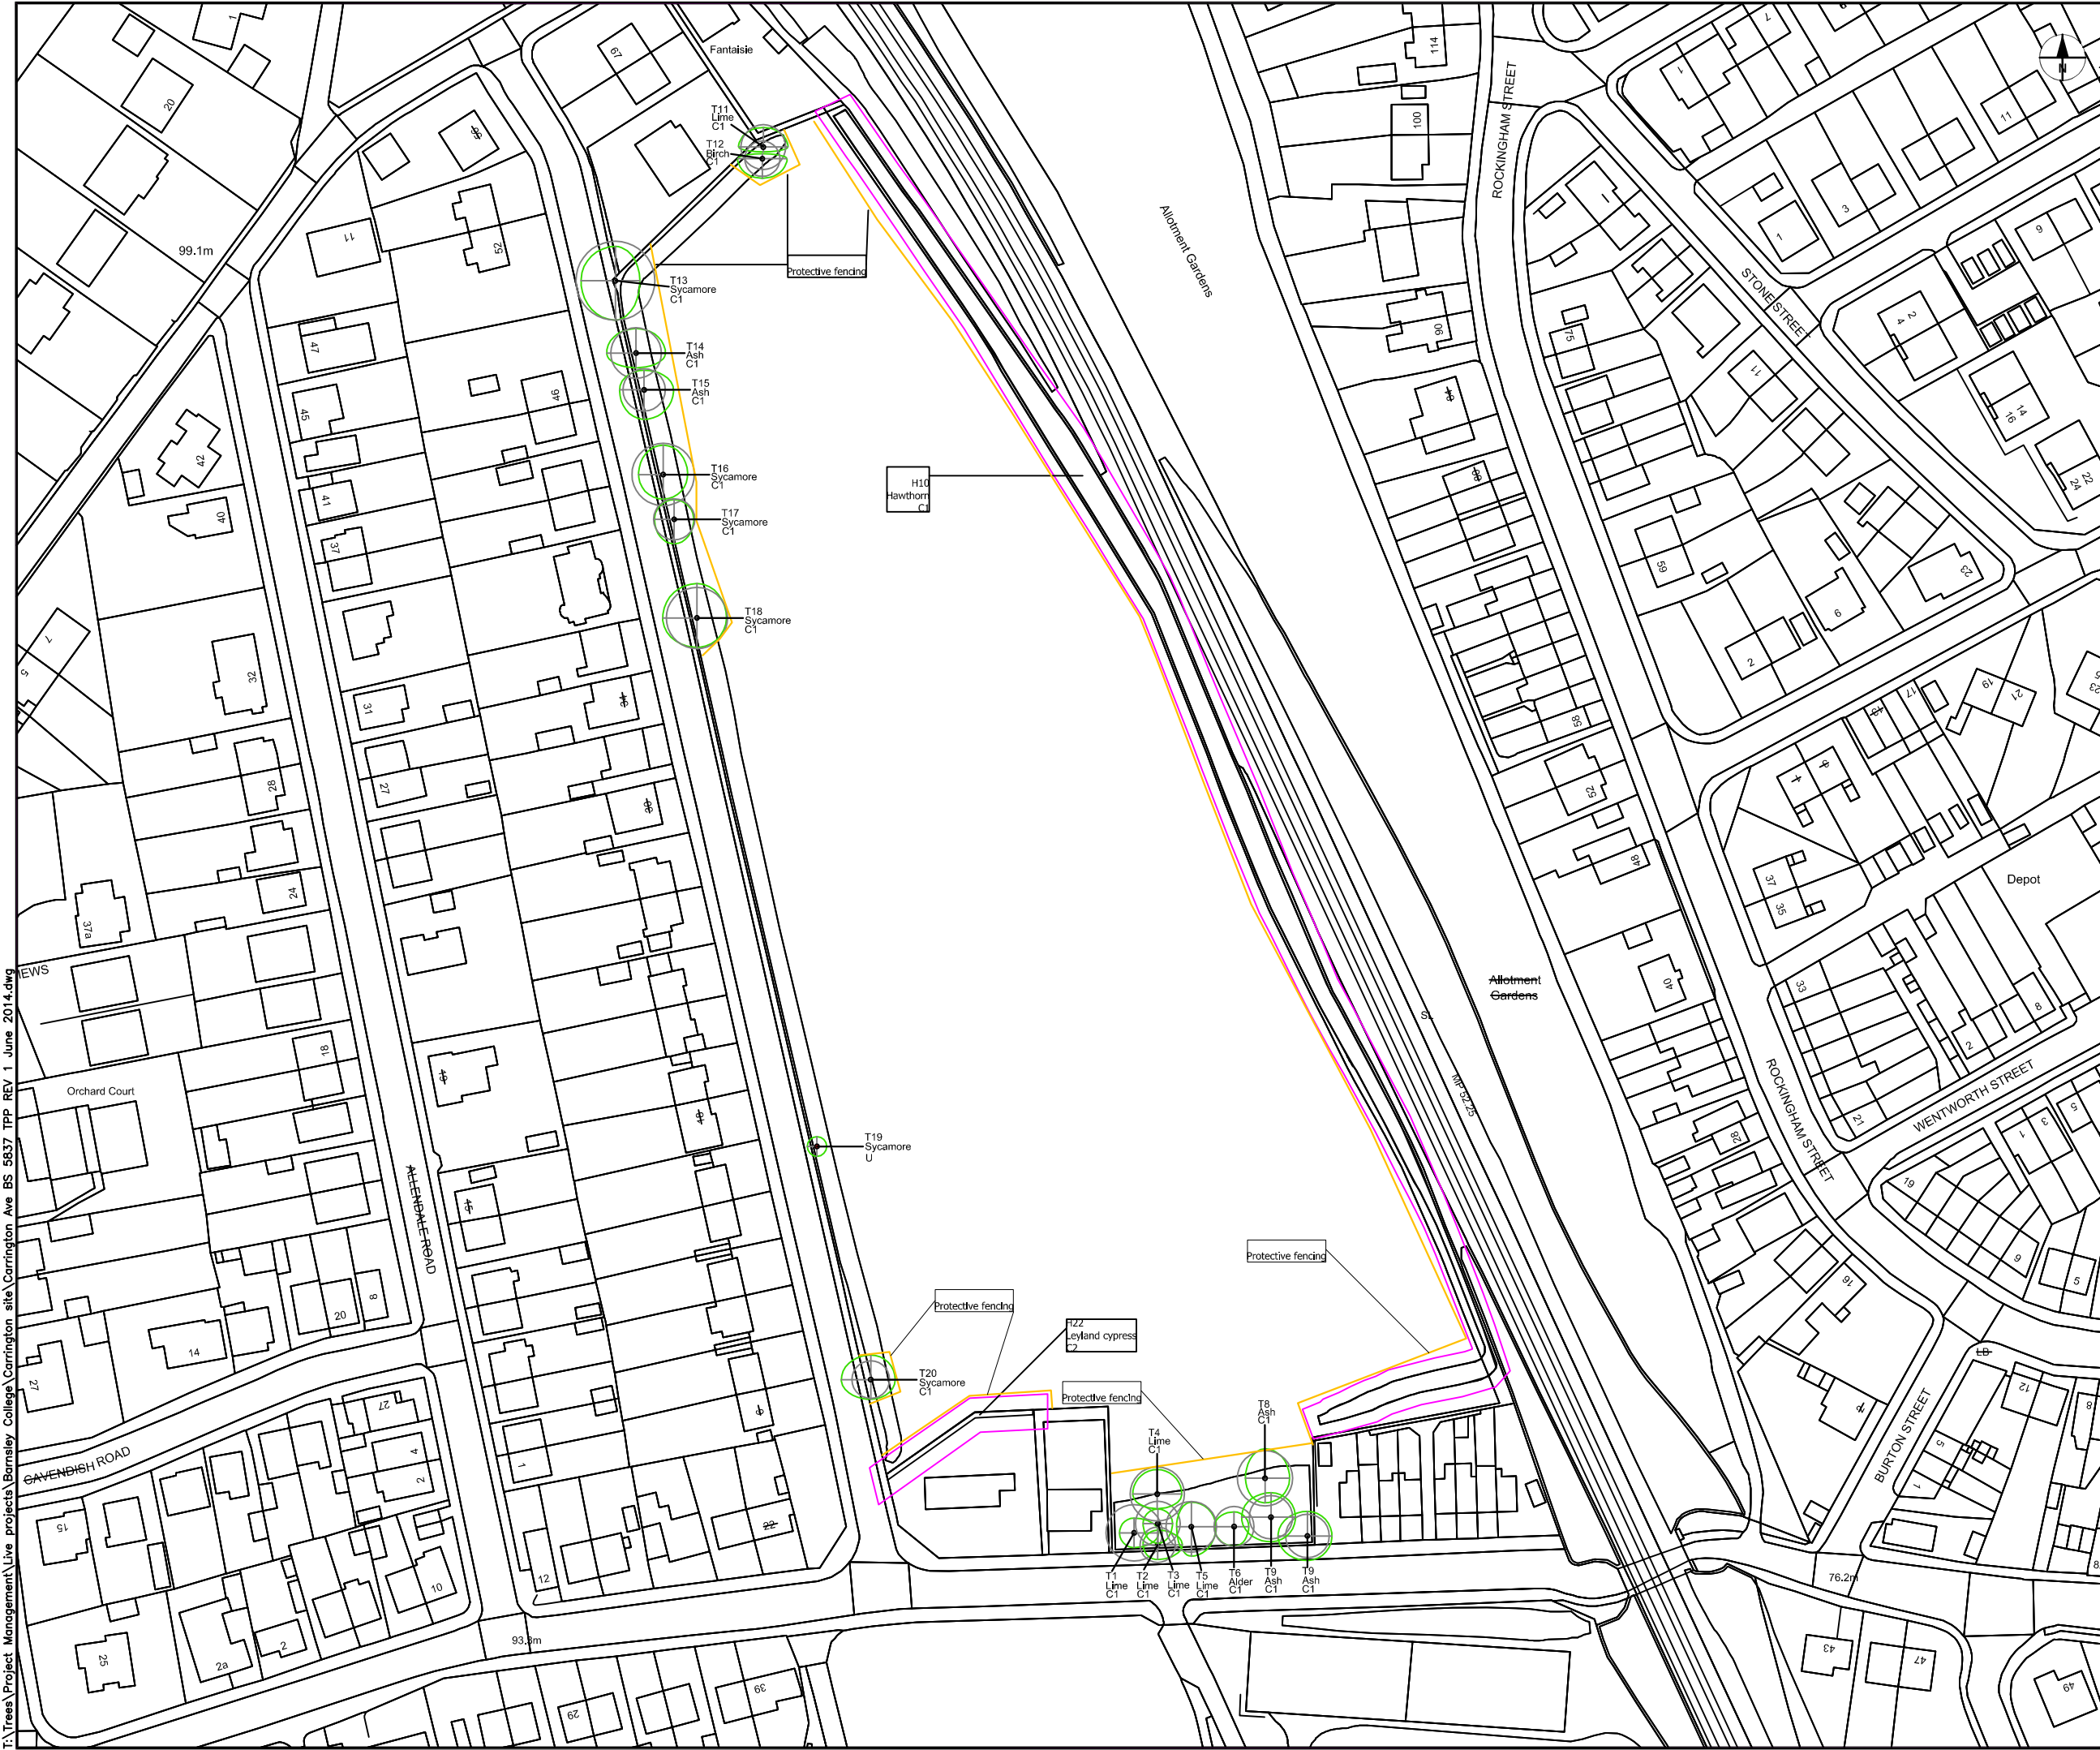

COPYRIGHT, DESIGNS and PATENTS ACT 1988:

This drawing may not be reproduced, copied or used in any way without the written permission of the Director of Transport, Environmental & Community & Services.

Notes

Reproduced from the Ordnance Survey mapping with the permission of the Controller of Her Majesty's Stationary Office. © Crown Copyright. Unauthorised reproduction infringes Crown copyright and may lead to prosecution or civil proceedings.

LEGEND:

BS 5837 : 2012
TREES IN RELATION TO DESIGN, DEMOLITION & CONSTRUCTION

- **TREE STEM LOCATION (+/- 2m)**
- **ACCURATE CROWN SPREAD – BS5837 RETENTION CATEGORY A (green continuous line)**
- **ACCURATE CROWN SPREAD – BS5837 RETENTION CATEGORY B (blue continuous line)**
- **ACCURATE CROWN SPREAD – BS5837 RETENTION CATEGORY C (grey continuous line)**
- **ACCURATE CROWN SPREAD – BS5837 RETENTION CATEGORY U (red dashed line)**
- **INDICATION OF THE REALISTIC ROOT PROTECTION AREA. POLYGON AREAS ARE INDICATED IN BOX.**
- **POSITION OF CONSTRUCTION EXCLUSION ZONE FENCING. TO BE CONSTRUCTED IN ACCORDANCE WITH BS 5837 : 2012 – SECTION 6.2**

T1 TREE/GROUP IDENTIFICATION NUMBER

THIS TREE PROTECTION PLAN IS TO BE READ IN CONJUNCTION WITH THE ATTACHED TREE SURVEY REPORT

Revision	Details	By	Date	Suff

CAPITA

The Capita Building
Kingmoor Business Park
CARLISLE
Cumbria
CA6 4SJ

Tel. 01228 673000
Fax. 01228 673111

Client

Barnsley College

Project

CARRINGTON AVENUE

Title

Tree Protection Plan

Scale (at A1)

1:1250

Drawn	TC	Date	17/06/2014
Checked	JM		

Project No:	CS/071060	
Drawing No:	CARRINGTON_AVENUE_TPP_01_REV2	Rev:
		02

I:\Trees\Project Management\Live projects\Barnsley College\ Carrington site\ Carrington Ave BS 5837 TPP REV 1 June 2014.dwg