Rev	Notes	Date


B/Regs:

Planning:


Garry Greetham Associates
Residential Design Consultant
Westwood House
18 Carr Lane
Tankersley
Barnsley S75 3BE
Tel(01226)746573


PROJECT	Residential Dwelling
CLIENT	Addy Builders
TITLE	Site & Location Layouts
ADDRESS	108 Church Street, Gawber, Barnsley. S75 2RL
DRAWN BY	ggg
SCALE	as shown
DATE	Mar 17
DRAWING No	851-02
REV	

Member of the Chartered Institute of Architectural Technologists

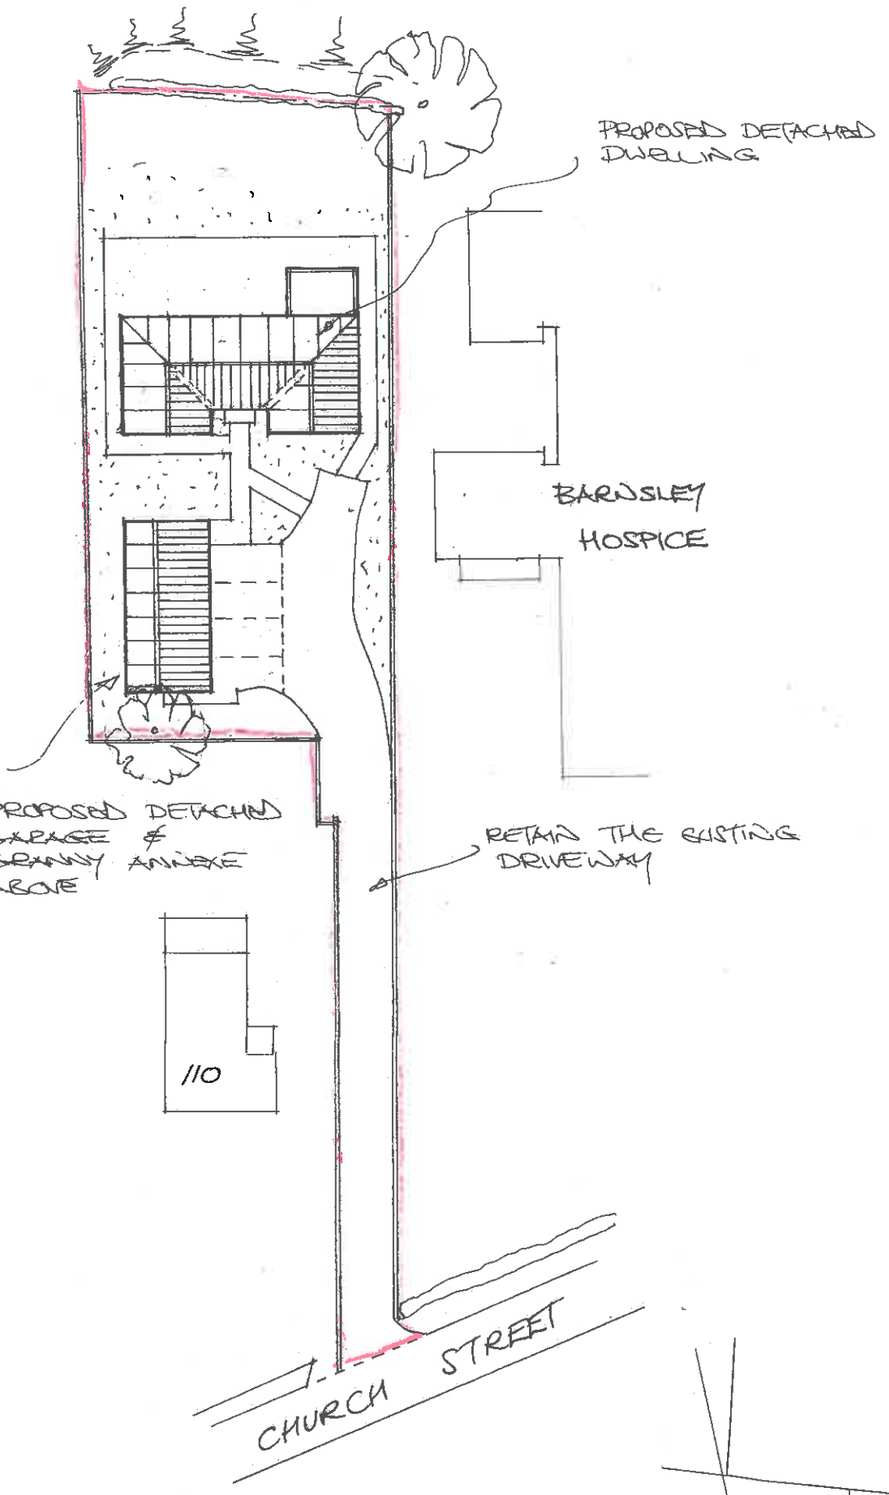

Site Layout 1:500

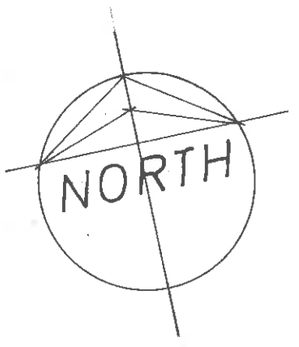

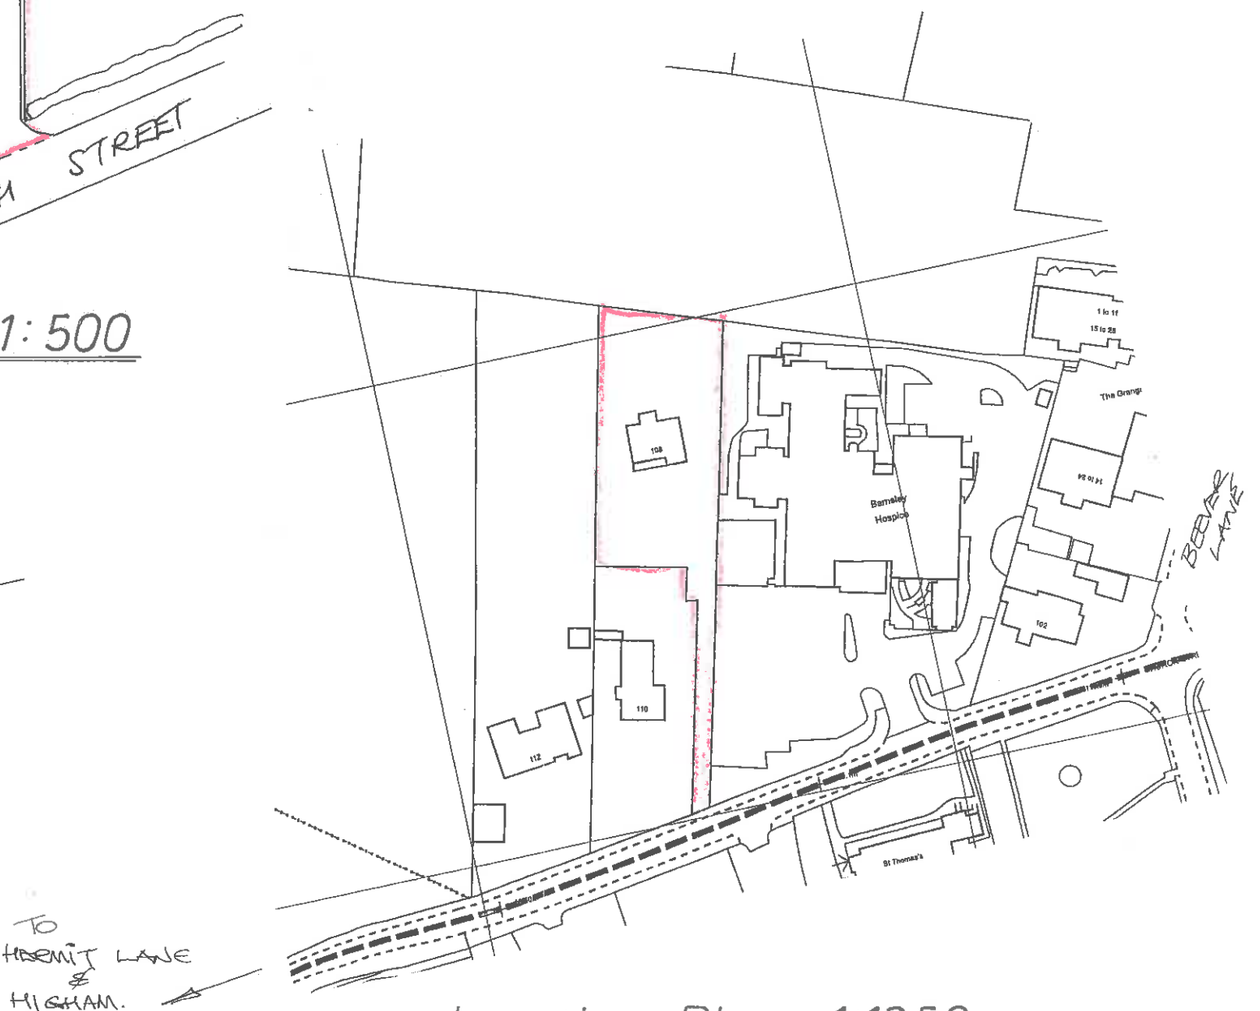

Location Plan 1:1250