


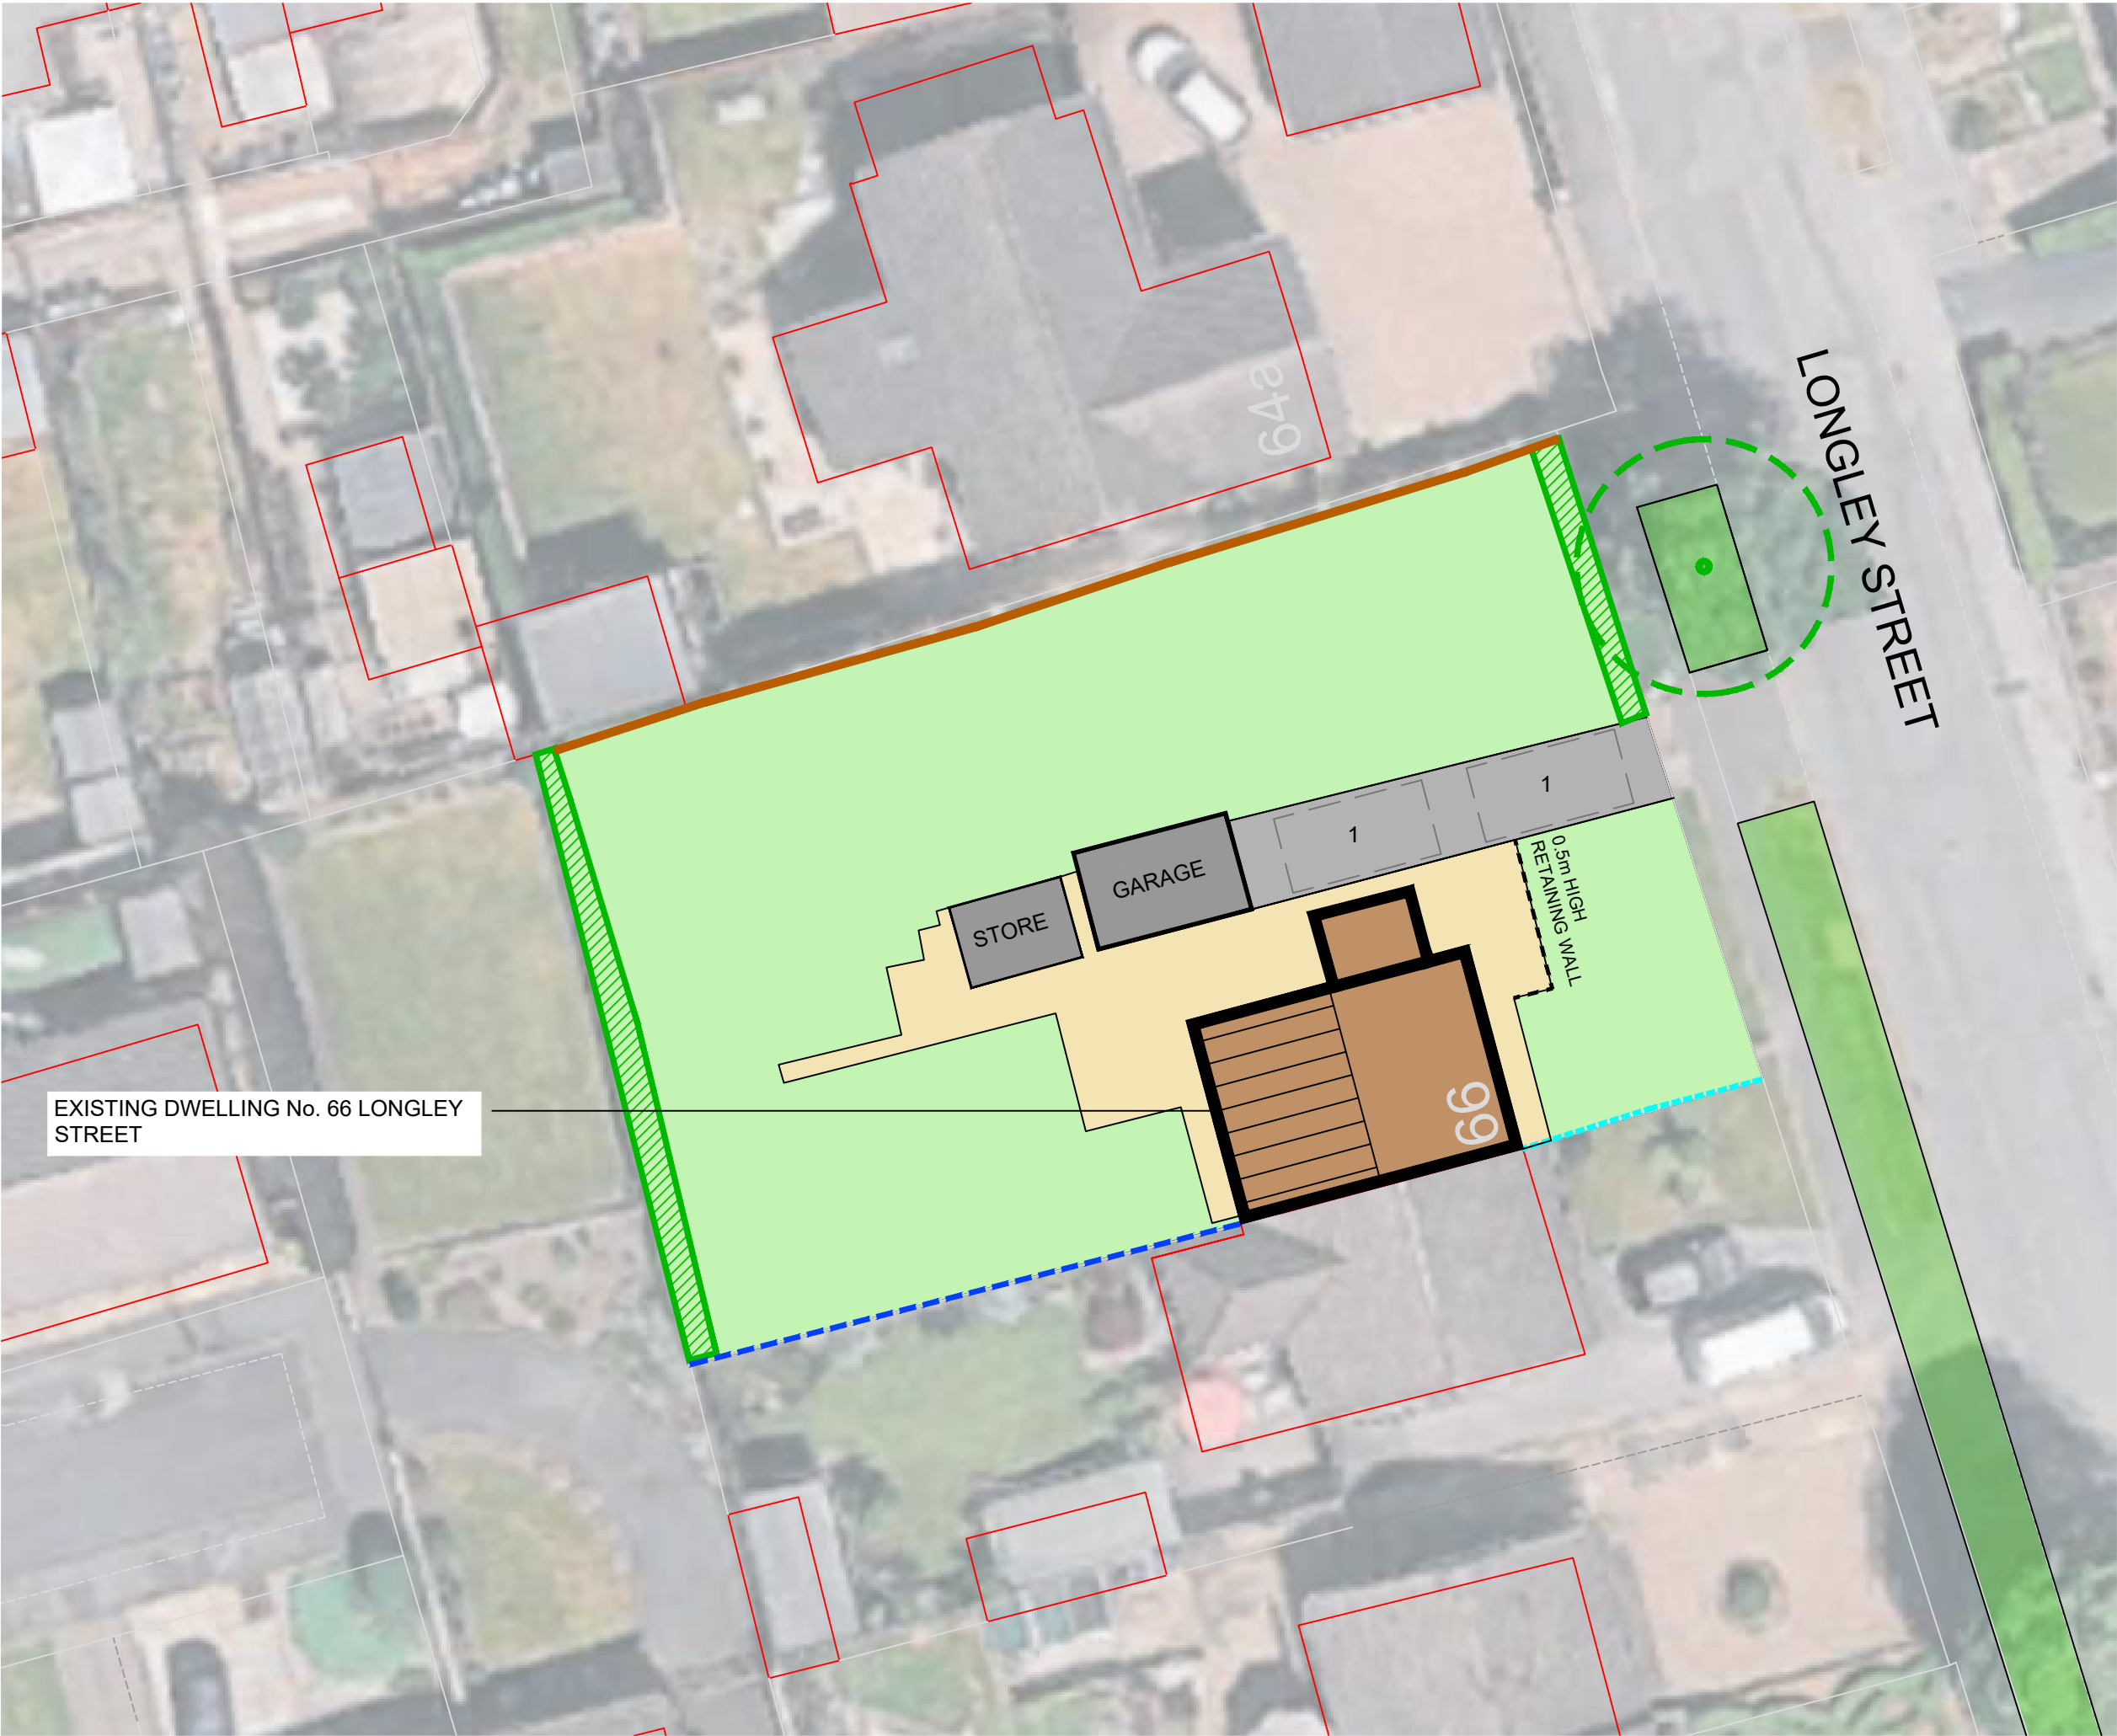

- LAYOUT KEY:
- 1800mm HIGH PIER AND PANEL BRICK WALL
 - 1800mm HIGH CLOSE BOARDED TIMBER FENCE
 - 450mm HIGH POST AND RAIL TIMBER FENCE
 - GREY CONCRETE DRIVE
 - MIXTURE OF PAVING AND CONCRETE IN VARYING CONDITION
 - GRASS FRONT AND REAR GARDEN AREAS
 - EXISTING HEDGEROWS
 - EXISTING MATURE STREET TREE WITHIN HIGHWAY VERGE
 - INDICATIVE CAR PARKING SPACE

A REFERENCE TO PD REMOVED 10.09.26

REV DESCRIPTION DATE

DEVELOPMENT
LAND ADJACENT TO 66 LONGLEY STREET,
BARUGH GREEN

DRAWING TITLE

EXISTING SITE LAYOUT

DATE 25.04.26 SCALE 1:250@A3 DRAWN WS

DRAWING REF LS-NB-ESL-01 REV A