

EXISTING FRONT ELEVATION
SCALE 1:100

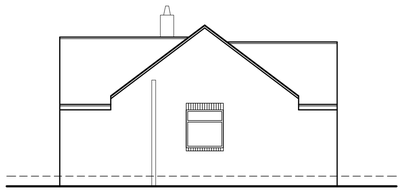

EXISTING SIDE ELEVATION
SCALE 1:100

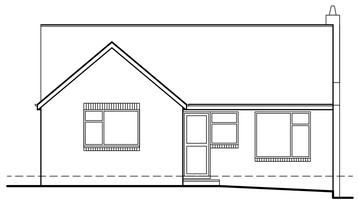

EXISTING REAR ELEVATION
SCALE 1:100

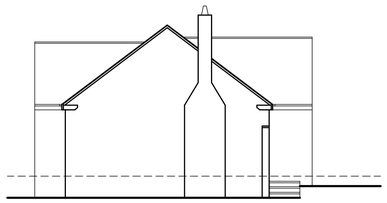

EXISTING SIDE ELEVATION
SCALE 1:100



PROPOSED FRONT ELEVATION
SCALE 1:100

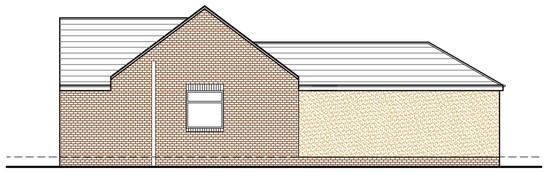

PROPOSED SIDE ELEVATION
SCALE 1:100



PROPOSED REAR ELEVATION
SCALE 1:100

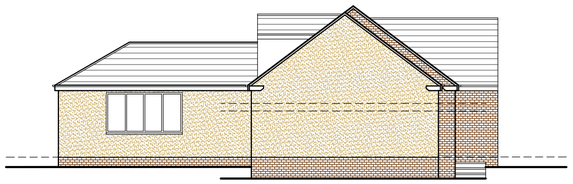

PROPOSED SIDE ELEVATION
SCALE 1:100

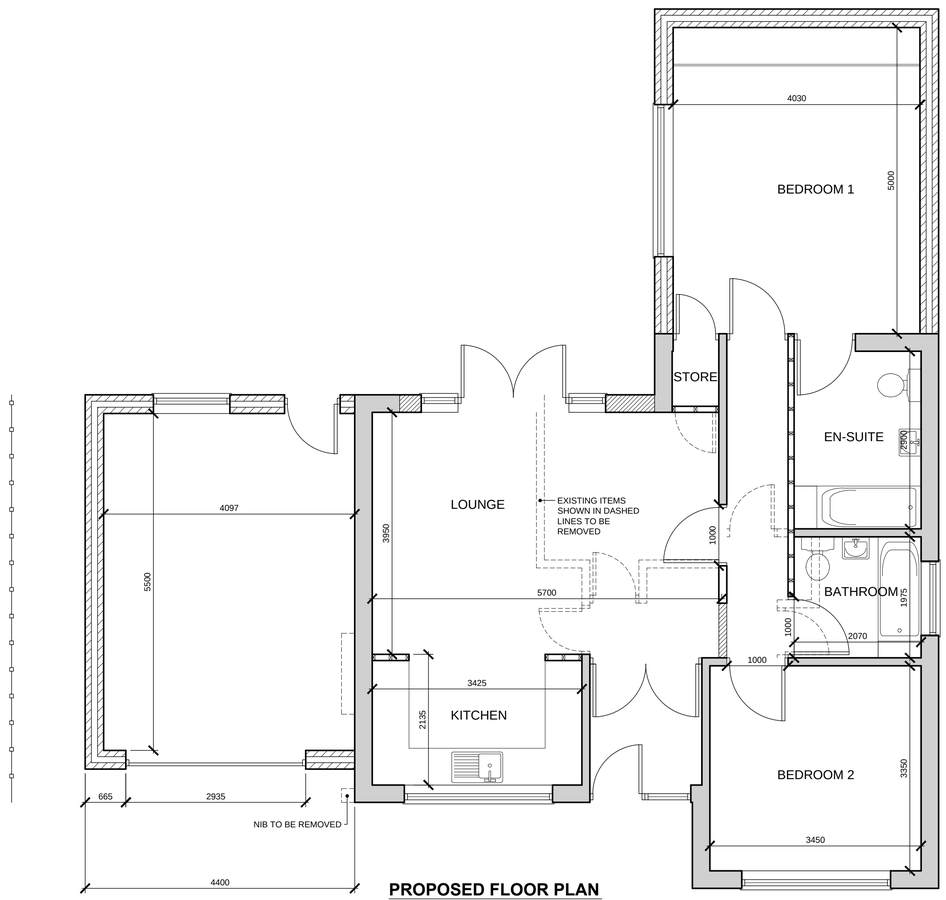

PROPOSED FLOOR PLAN
SCALE 1:50

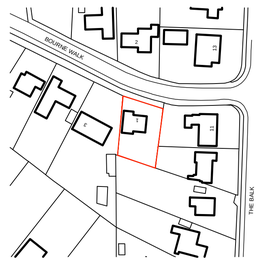

LOCATION PLAN
SCALE 1:1250

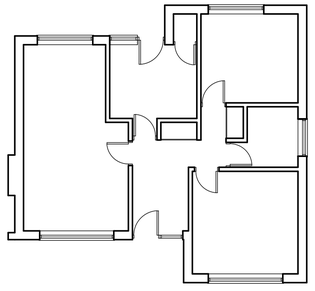

EXISTING FLOOR PLAN
SCALE 1:100



SITE PLAN
SCALE 1:500

White Agus PARTNERSHIP
ARCHITECTURAL SERVICES AND SURVEYORS
8 MORSTON BUSINESS PARK, WHALEY ROAD, BARUGH GREEN, BARNSLEY. S75 1HQ
Phone: 01226 208482
Fax: 01226 283030
Email: info@whiteaguspartnership.co.uk
Web: www.whiteaguspartnership.co.uk

Project.	Client.		
PROPOSED EXTENSIONS & ALTERATIONS 1 BOURNE WALK, STAINCROSS BARNSLEY, S75 6JQ	MRS D. CRAWSHAW		
Drawing Title.	Date.	Scale.	
PLANS & ELEVATIONS	APRIL 2014	AS AHOWN	
	Ref. 14-001	Dwg. No. 01	Rev. A

Date	Suffix	Description	Date	Suffix	Description
02/05/2014	A	REVISED TO CLIENTS REQUIREMENTS			